


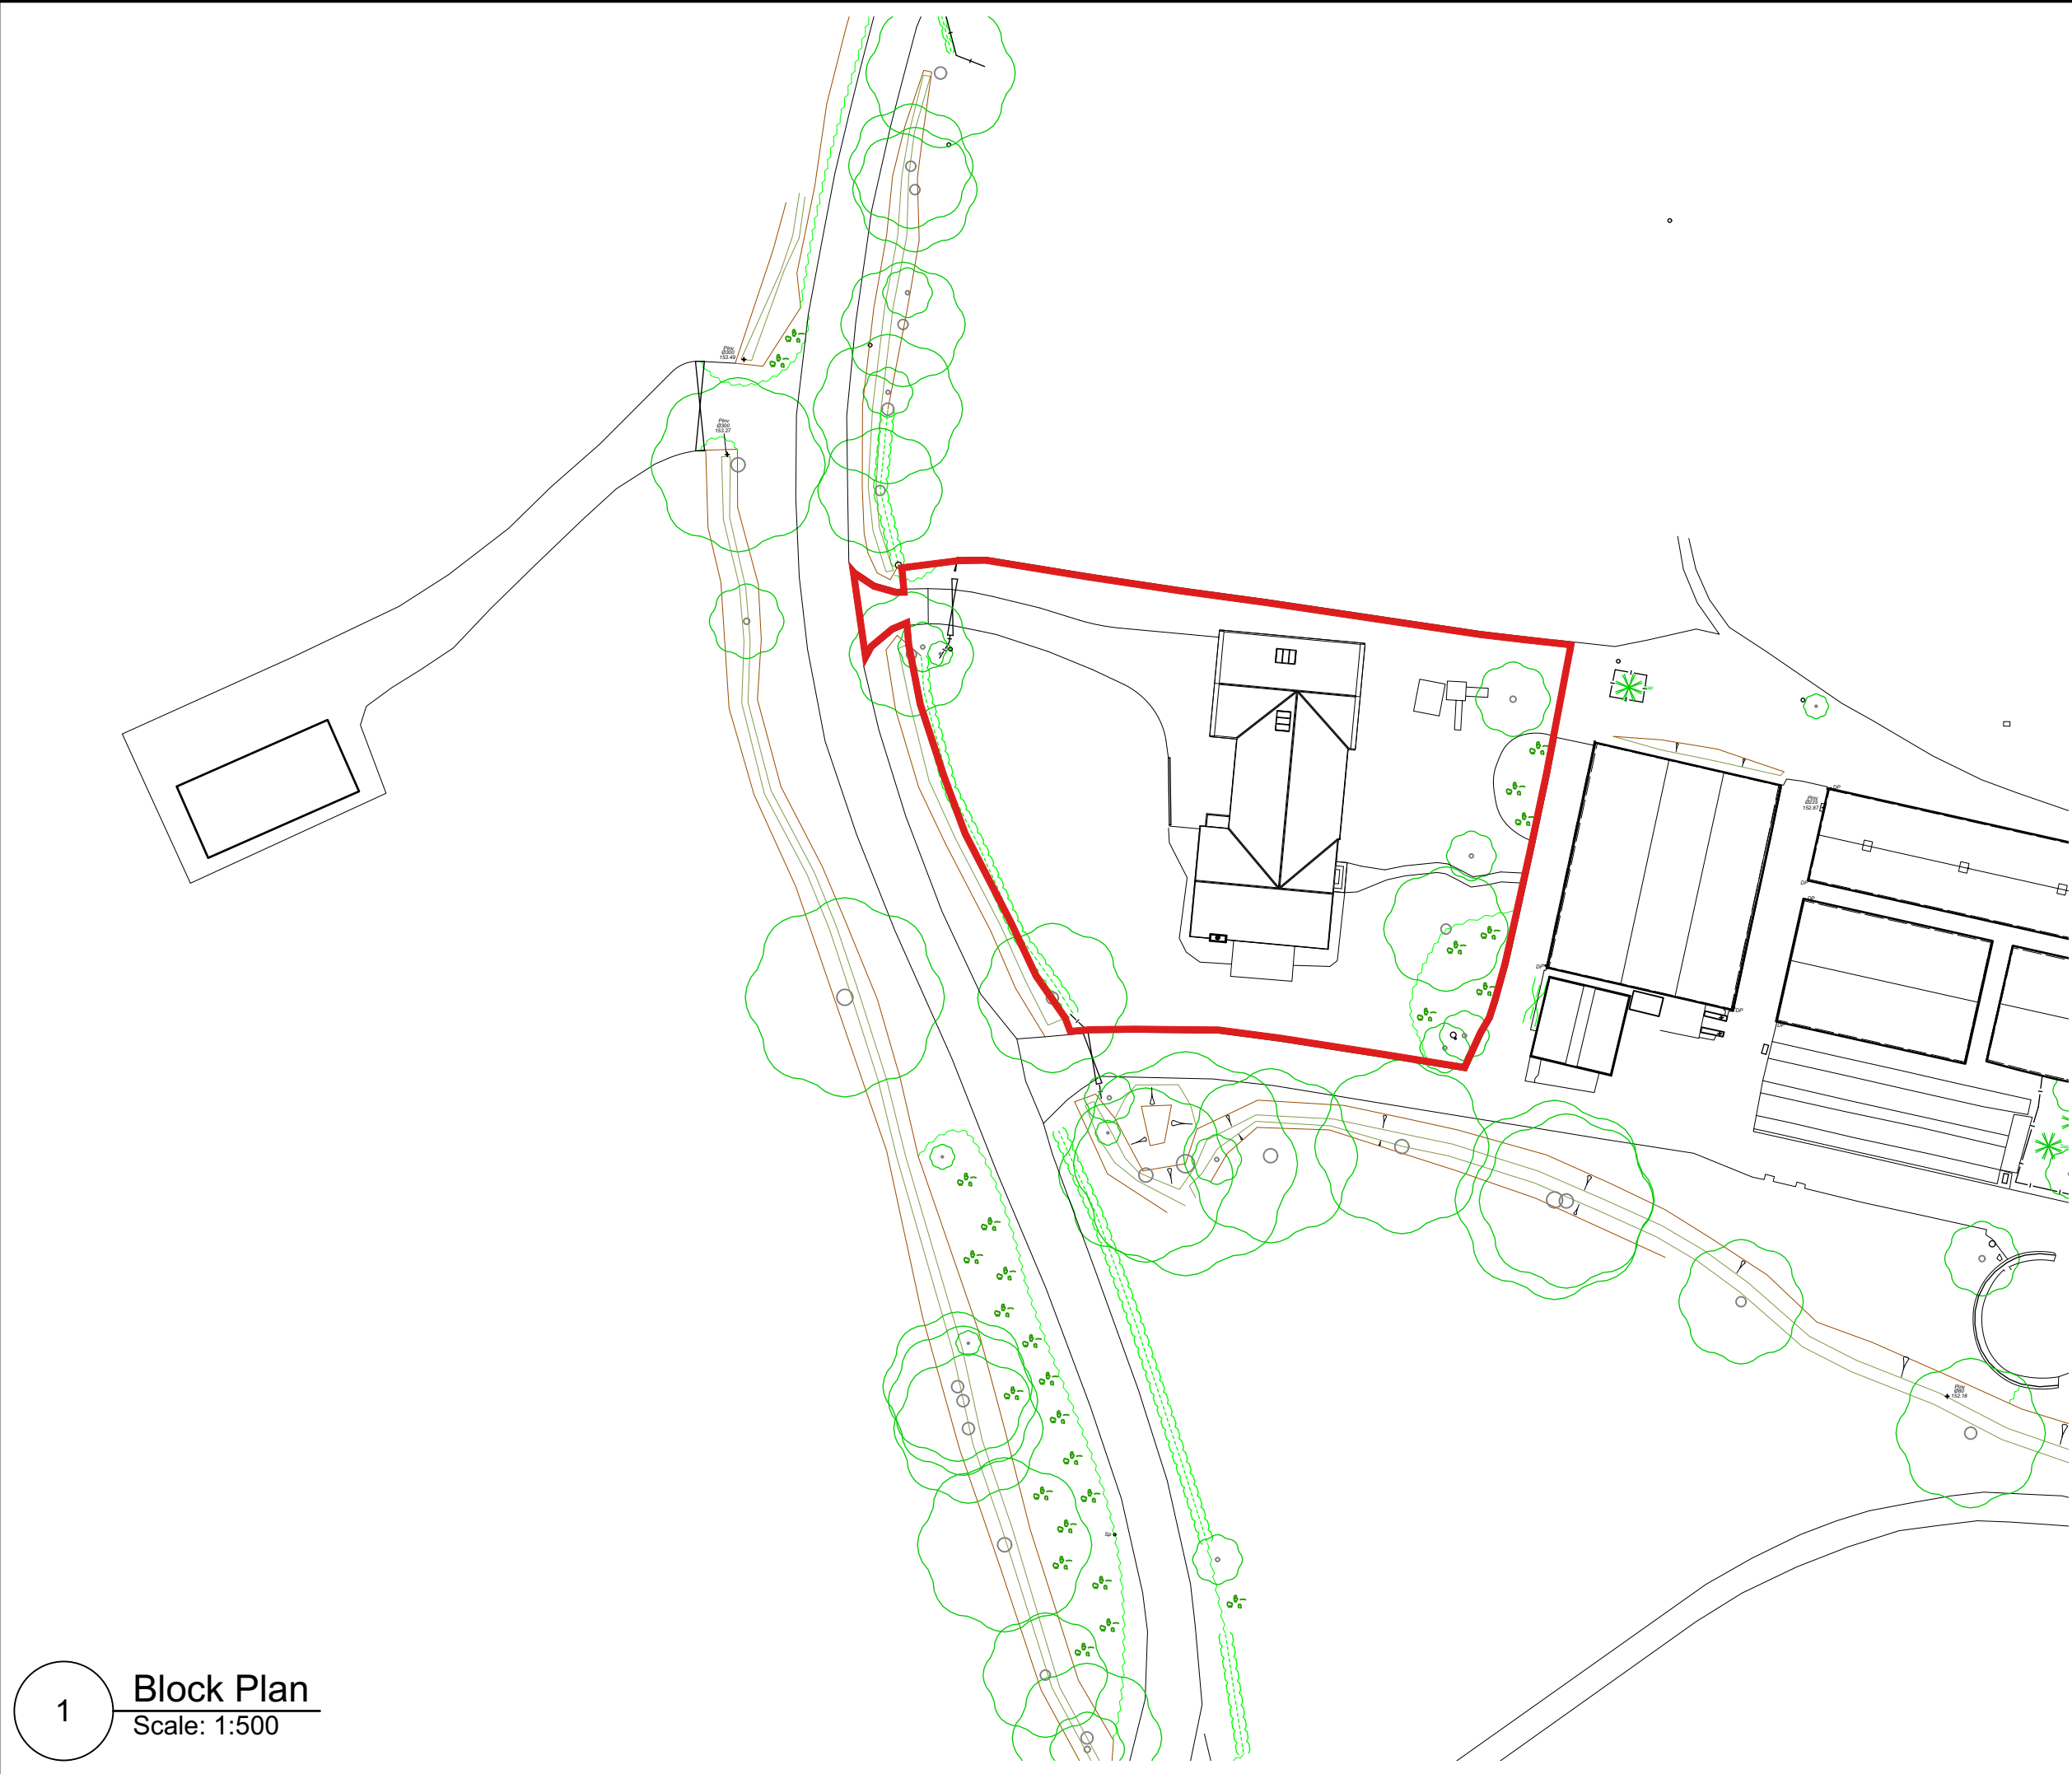

Notes:

Site Boundary

0 10 20m



REVISION	DATE	AMENDMENT
A	19/11/2025	Redline boundary amended

ANY ORDINANCE SURVEY DATA USED IS BASED UPON THE ORDINANCE SURVEY MAP WITH THE SANCTION OF THE CONTROLLER OF HM STATIONERY OFFICE. CROWN COPYRIGHT RESERVED. ORDINANCE SURVEY LICENCE NUMBER LIG0151.

NO RESPONSIBILITY CAN BE TAKEN FOR ANY RELIANCE BASED ON THE INFORMATION CONTAINED HEREIN.



SURVEYORS | PLANNERS | ARCHITECTS
HERTFORDSHIRE | NORFOLK | WARWICKSHIRE | SOMERSET
Phone (01279) 771188 | E-mail post@sworders.com

SCHEME

REPLACEMENT DWELLING AT
FEARS END, SANDON

TITLE

PROPOSED ARRANGEMENT
BLOCK PLAN

PAPER SIZE: A3L © Copyright 2024, Sworders. All rights reserved. The contents of this drawing remain the sole property of Sworders and must not be copied or reproduced without prior permission.

SCALE: 1:200 DRAWN BY: RB 07/07/2025 CHECKED BY: JS

CLIENT No.	DRAWING No.	REVISION
CAM3064	224136-01-PL-002	A