This drawing is the property of Technical Signs and must not be reproduced in part or in full without prior consent of Technical Signs.

Plan

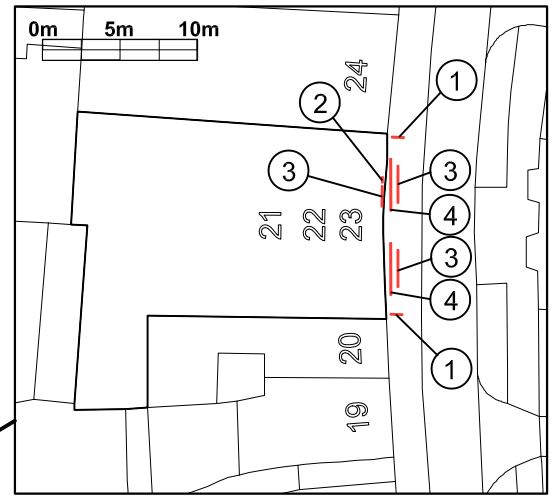

Block Plan
Scale 1:500

1. Projected Sign x2
2. Menu
3. Text x3
4. Trough light x2

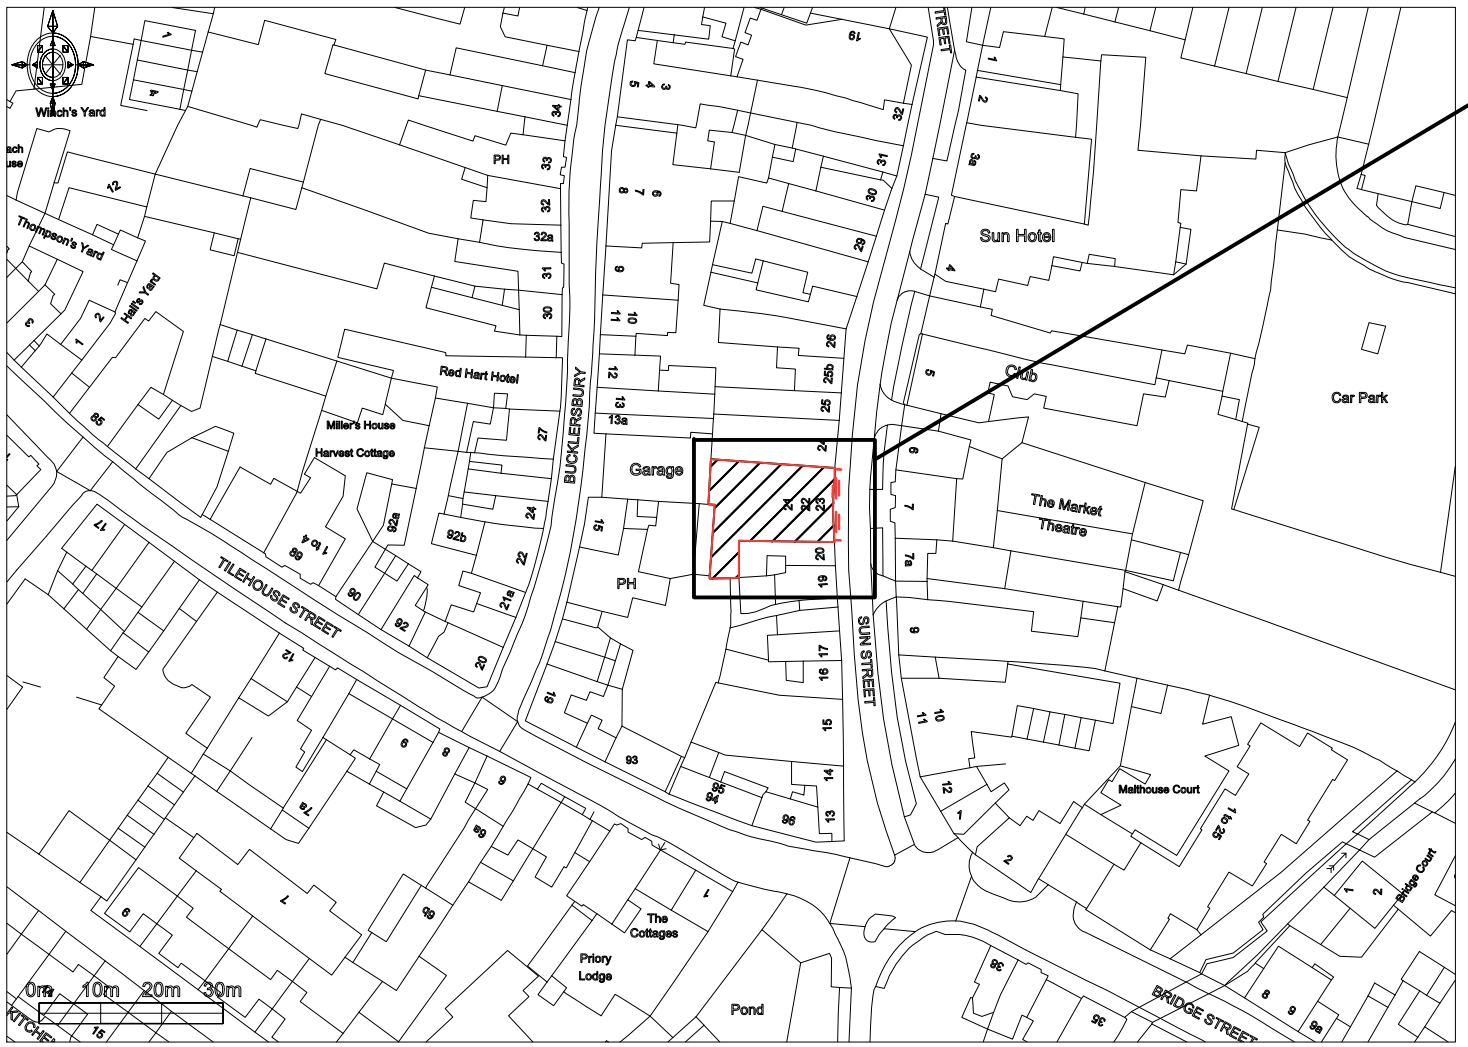

Site Plan
Scale 1:1250

Technical Signs
Floor 1 - Unit 3
Hille Business Centre
132 St Albans Road
Watford, Herts, WD24 4AE
Tel: 01923 811999
Fax: 01923 811998
E-mail: info@technicalsigns.co.uk

Client	Zizzi
Address/Job details	21-23 Sun Street Hitchin SG5 1AH Proposed Signage
Job No	3361
Drawn by	DN
Date	27/02/18
Scale	As specified (A3)
Drawing No	595878-5
Rev	