Zizzi, 21-23 Sun Street, Hitchin, Hertfordshire, SG5 1AH

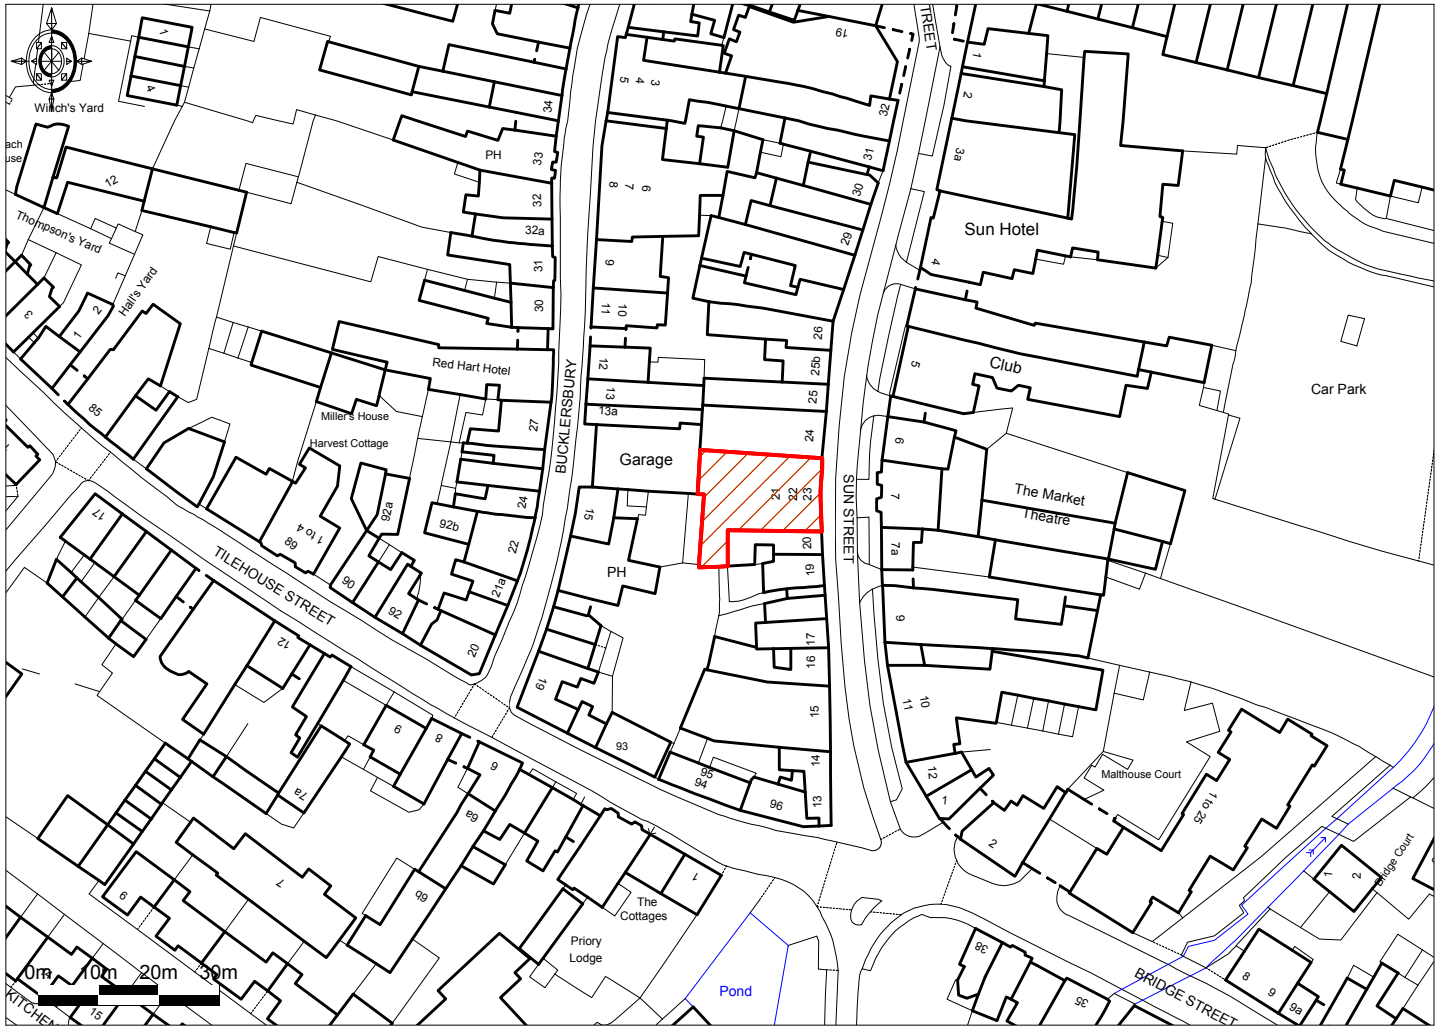

Ordnance Survey © Crown Copyright 2011. All rights reserved. Licence number 100020449. Plotted Scale -**1:1250**

Promap®

Plan No: ZHNL150611
Original Paper Size: A4