


NOTES

Refer to figured dimensions only- do not scale from this drawing, other than for planning purposes.
All dimensions are to be checked on site and any discrepancies raised with the Architect.



1:100 FRONT (EAST) ELEVATION

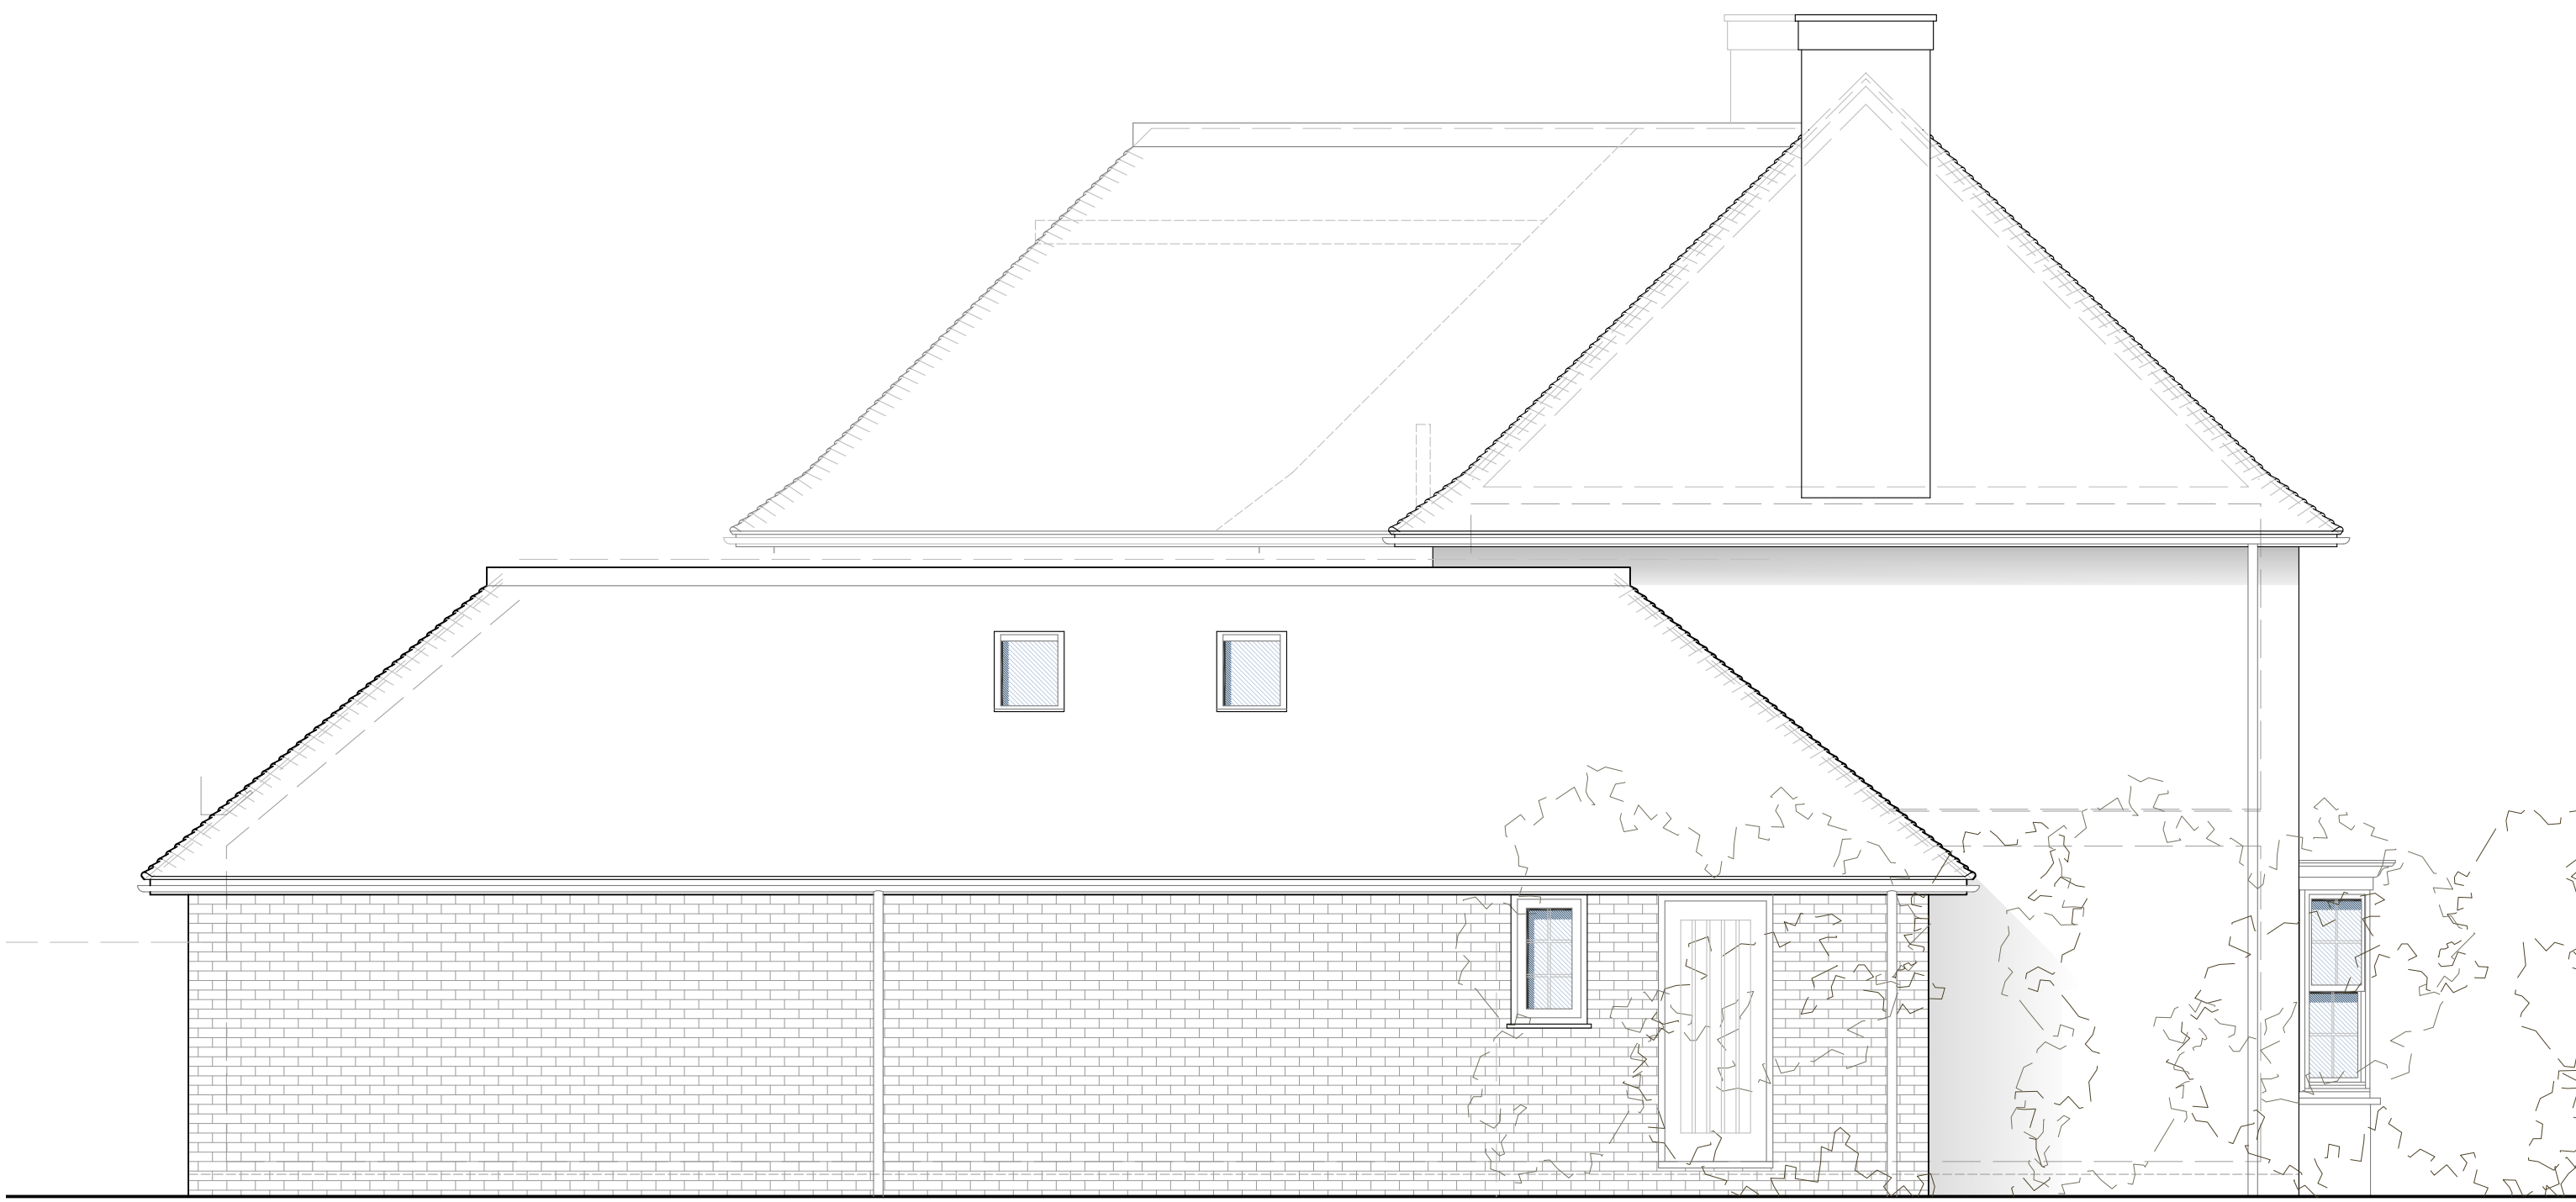

1:100 SIDE (SOUTH) ELEVATION



1:100 REAR (WEST) ELEVATION



1:100 SIDE (NORTH) ELEVATION

PLANNING ISSUE

PROJECT
33 WILLIAN WAY, LETCHWORTH GARDEN CITY
DRAWING TITLE
ELEVATIONS AS PROPOSED
DATE
FEBRUARY 2025
SHEET SIZE
A1

PROJECT REF DRAWING NO REVISION

1957-1 010 H

MICHAEL DALES PARTNERSHIP LTD
65 Hermitage Road
Hitchin
Hertfordshire
SG5 1DB
01462 230803 | 01494 257270
mail@mdparchitects.uk | www.mdparchitects.uk
© Reserved on all drawings and designs

mdp
ARCHITECTS