
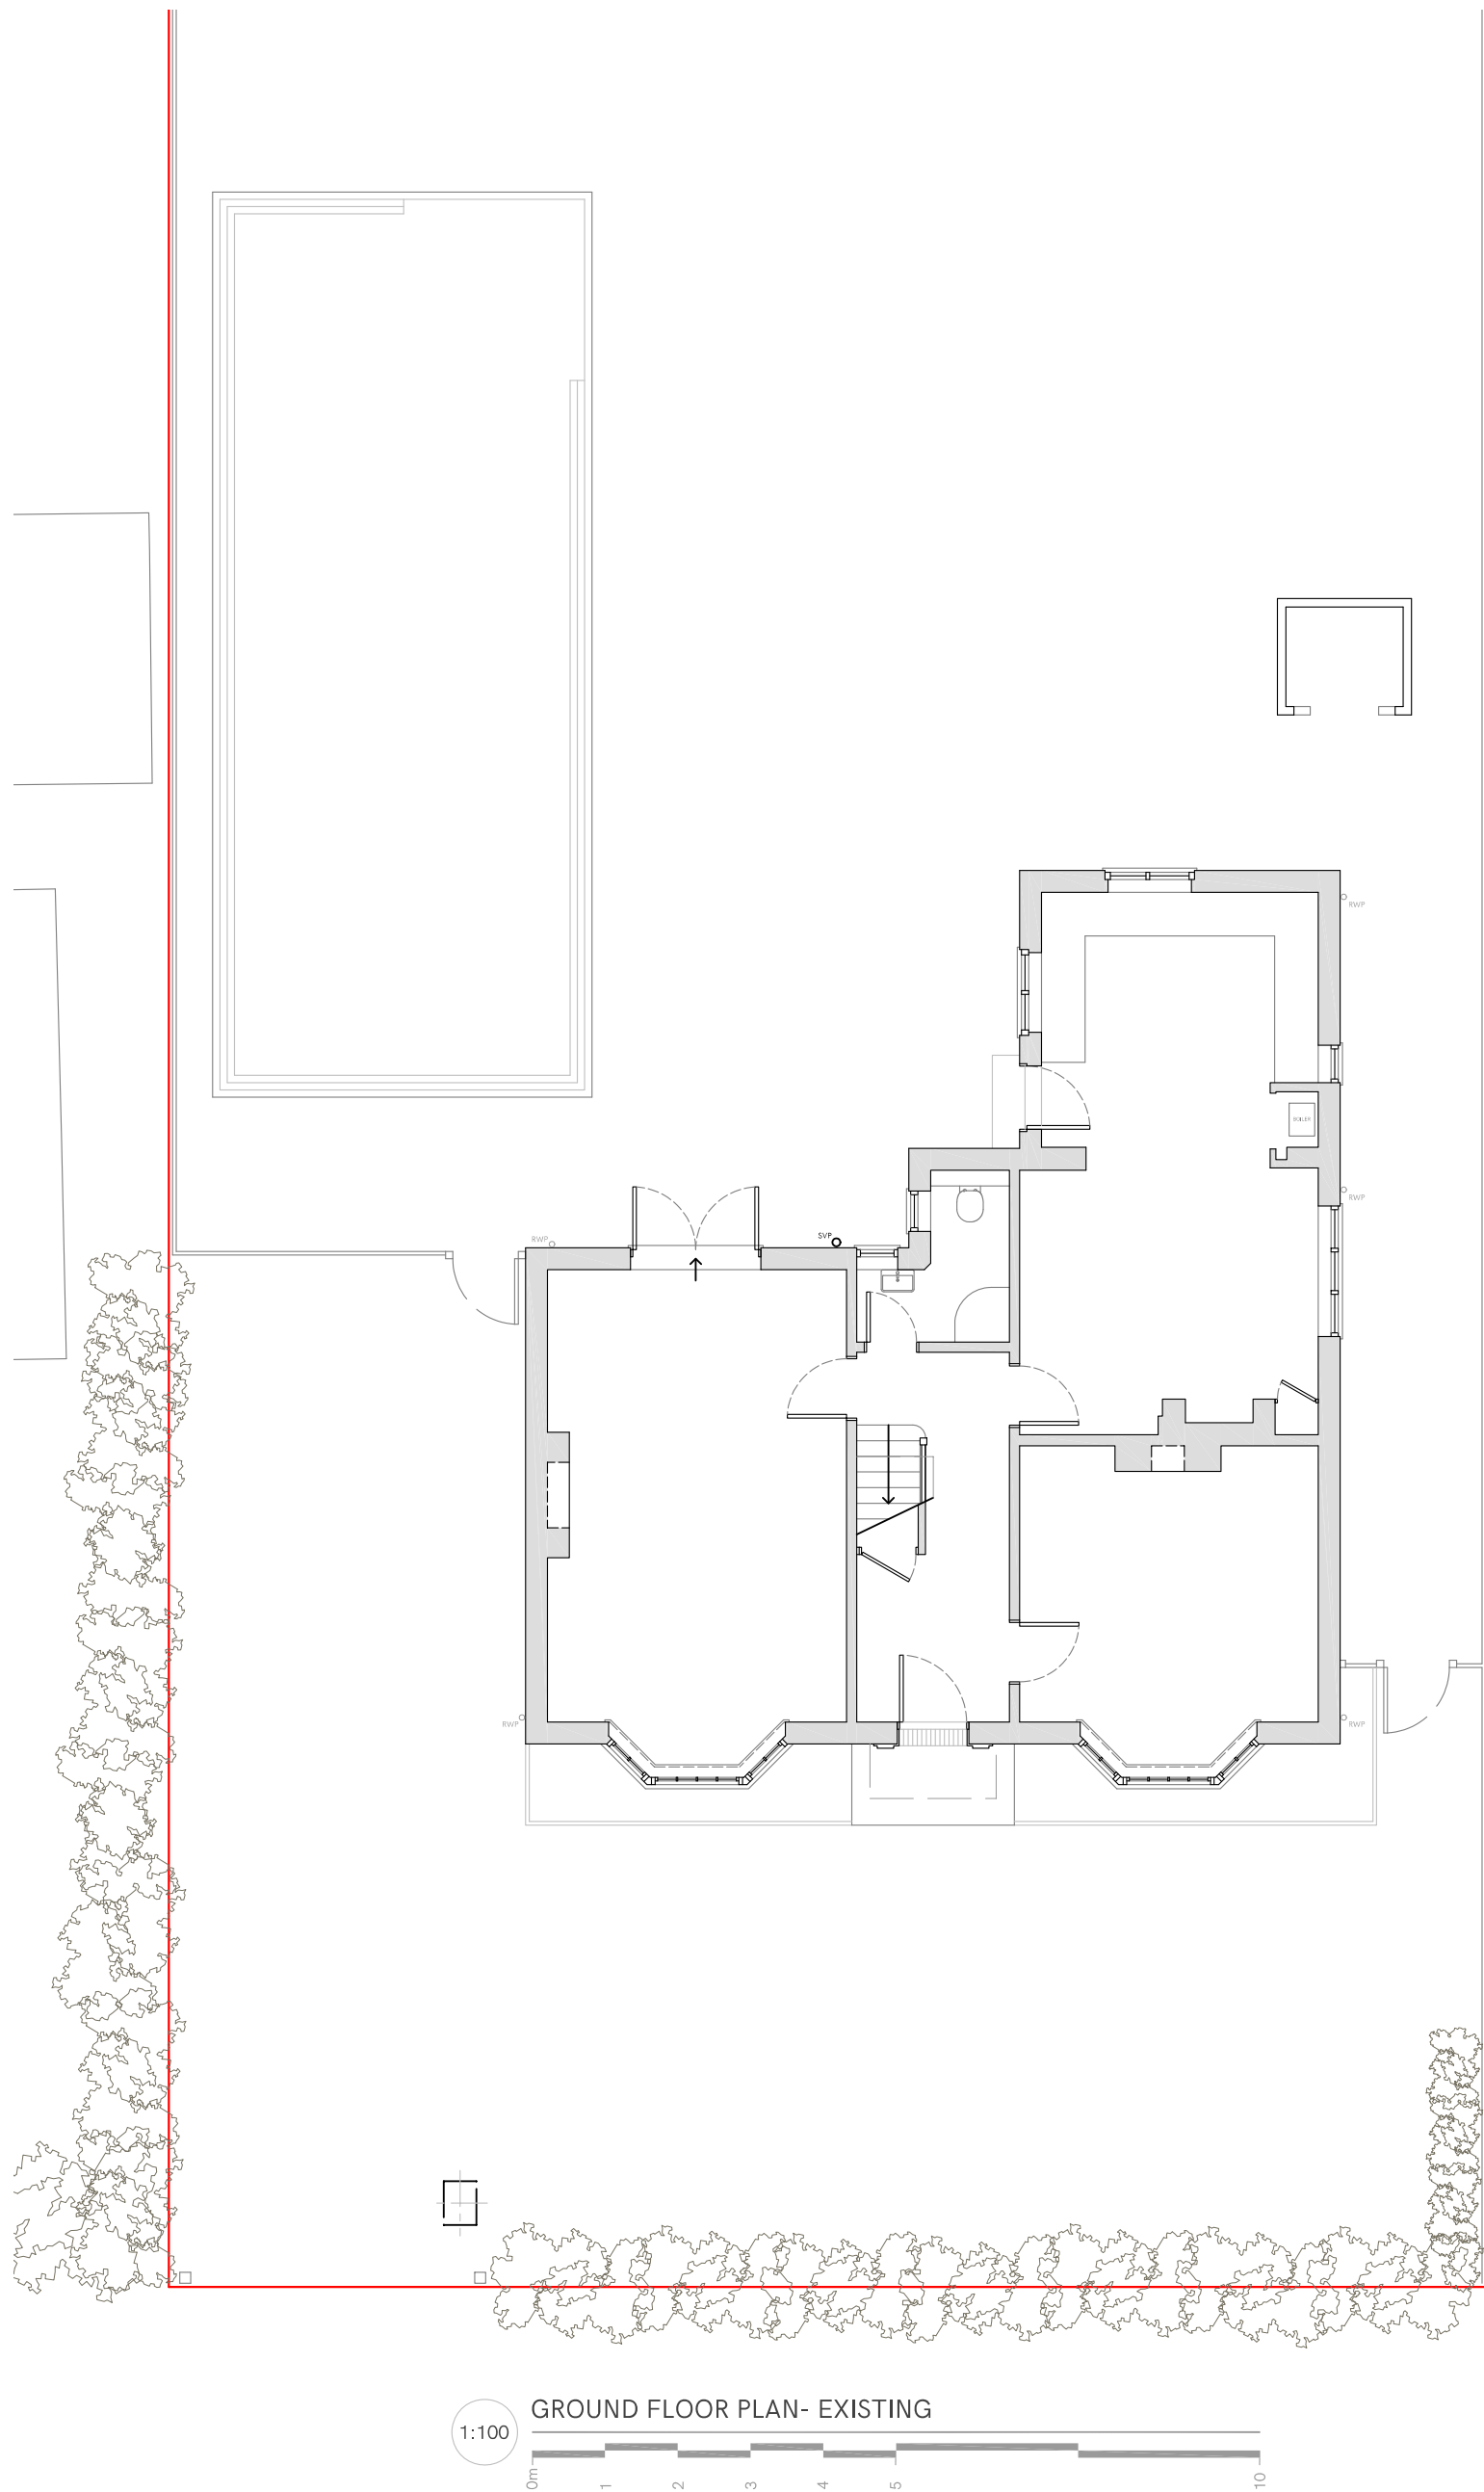


NOTES

Refer to figured dimensions only- do not scale from this drawing.

All dimensions are to be checked on site and any discrepancies raised with the Architect.

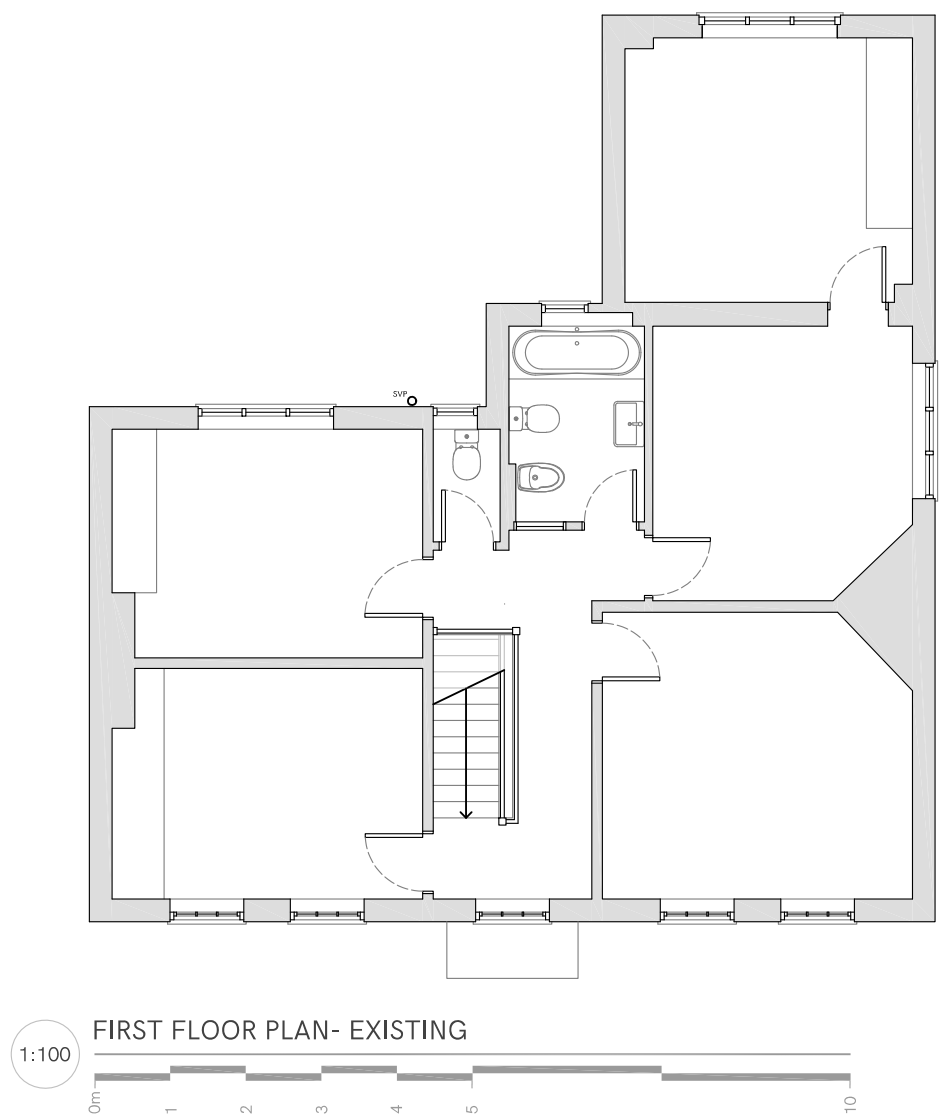

PLANNING ISSUE

PROJECT
33 WILLIAN WAY, LETCHWORTH GARDEN CITY

DRAWING TITLE
PLANS AS EXISTING

DATE
FEBRUARY 2025

SHEET SIZE
A1

PROJECT REF
1957-1

DRAWING NO
002

REVISION
A

MICHAEL DALES PARTNERSHIP LTD
65 Hermitage Road
Hitchin
Hertfordshire
SG5 1DB

01462 230803 | 01494 257270
mail@mdparchitects.uk | www.mdparchitects.uk
© Reserved on all drawings and designs



mdp
ARCHITECTS