
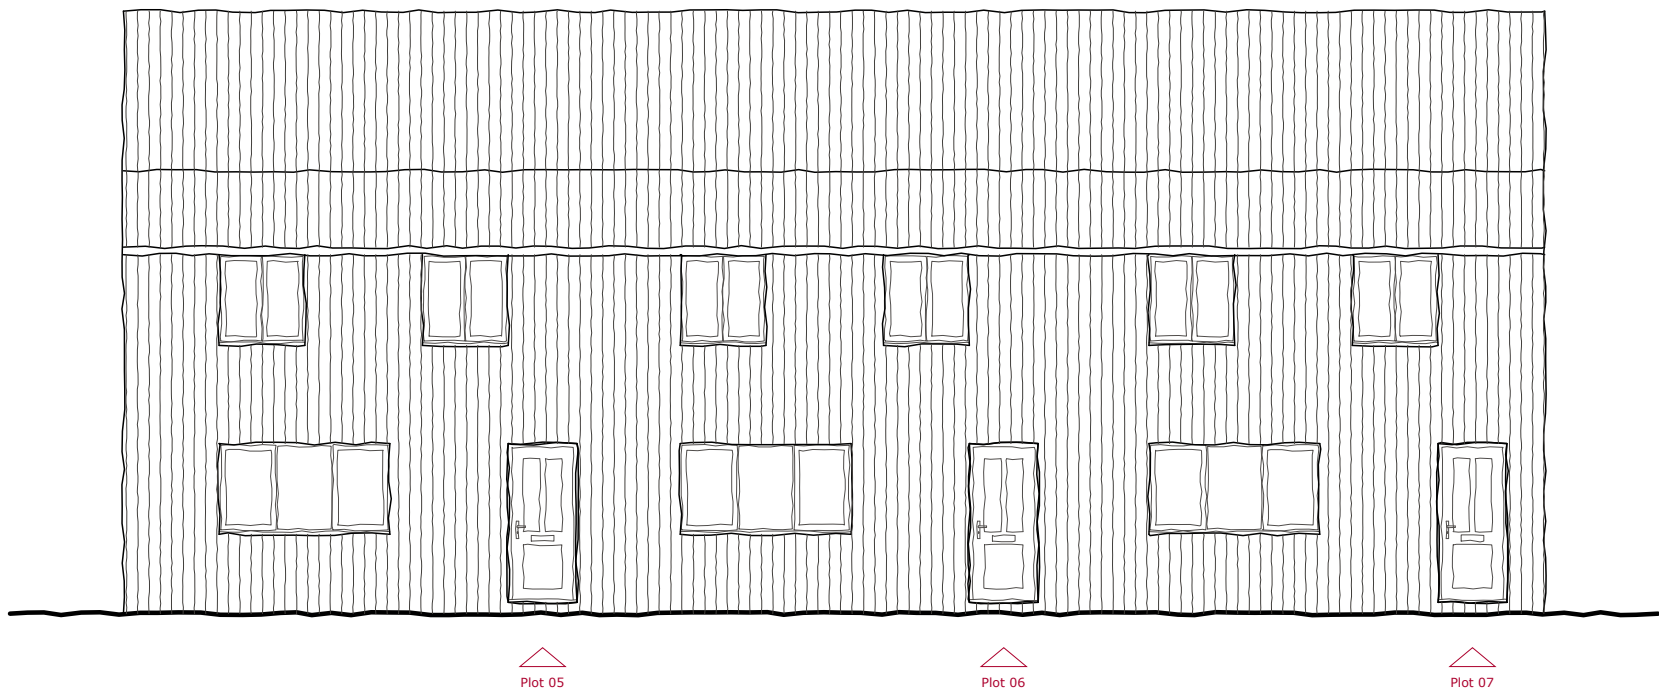


This drawing is a print and must not be scaled from. Use only noted dimensions and check all measurements on site before proceeding with the works. Any queries regarding areas, levels or dimensions must be referred back to BBR Design Services Ltd. All dimensions of existing buildings to be verified on site.


This drawing is the copyright of BBR Design Services Ltd and shall not be in any way used or reproduced without their prior written consent.

All design and construction is to be in accordance with the Construction Design and Management (CDM) Regulations 2015, and HSE guidance.

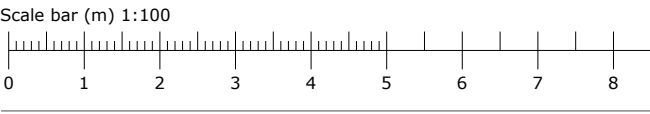


Elevation 7 - Front / South-East

Scale 1:100

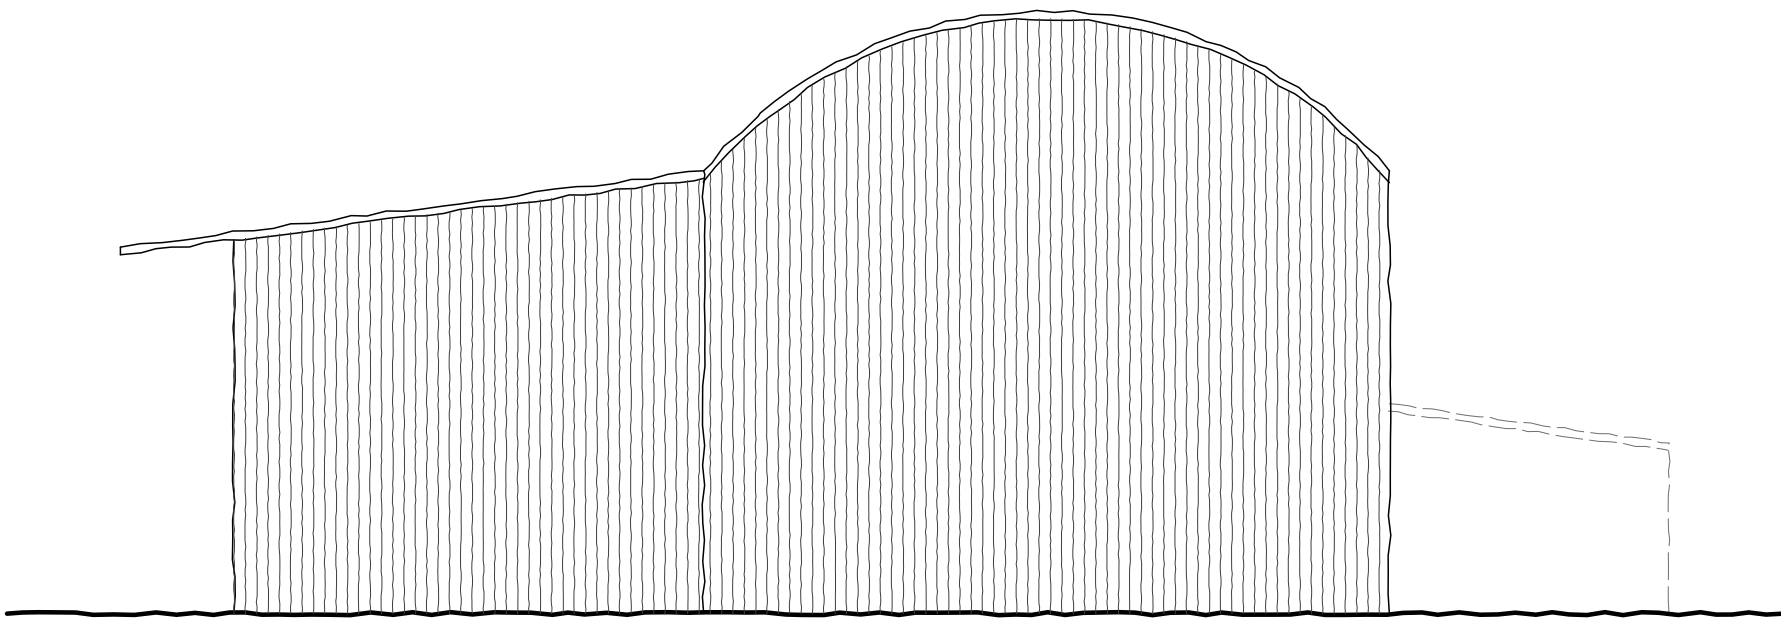


Elevation 8 - Side / North-East

Scale 1:100

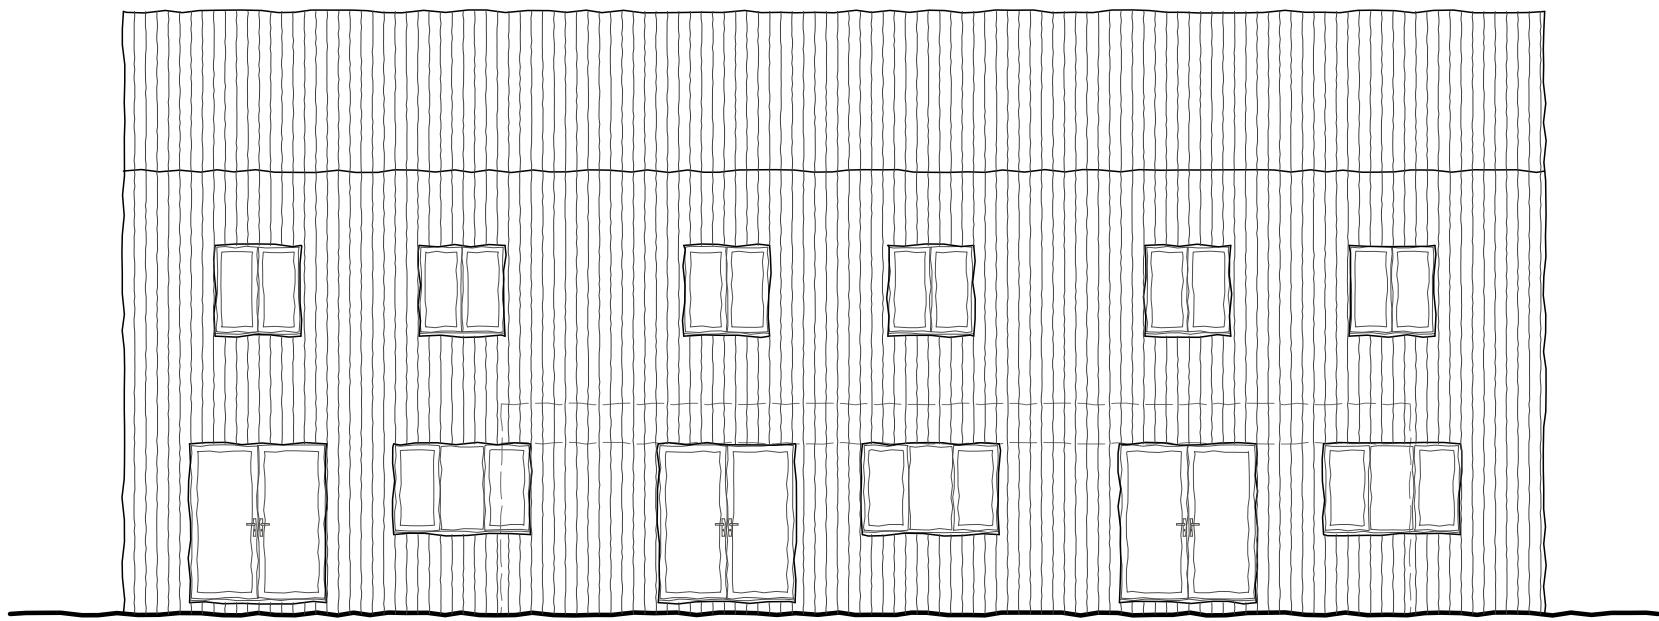

Elevation 5 - Rear / North-West

Scale 1:100

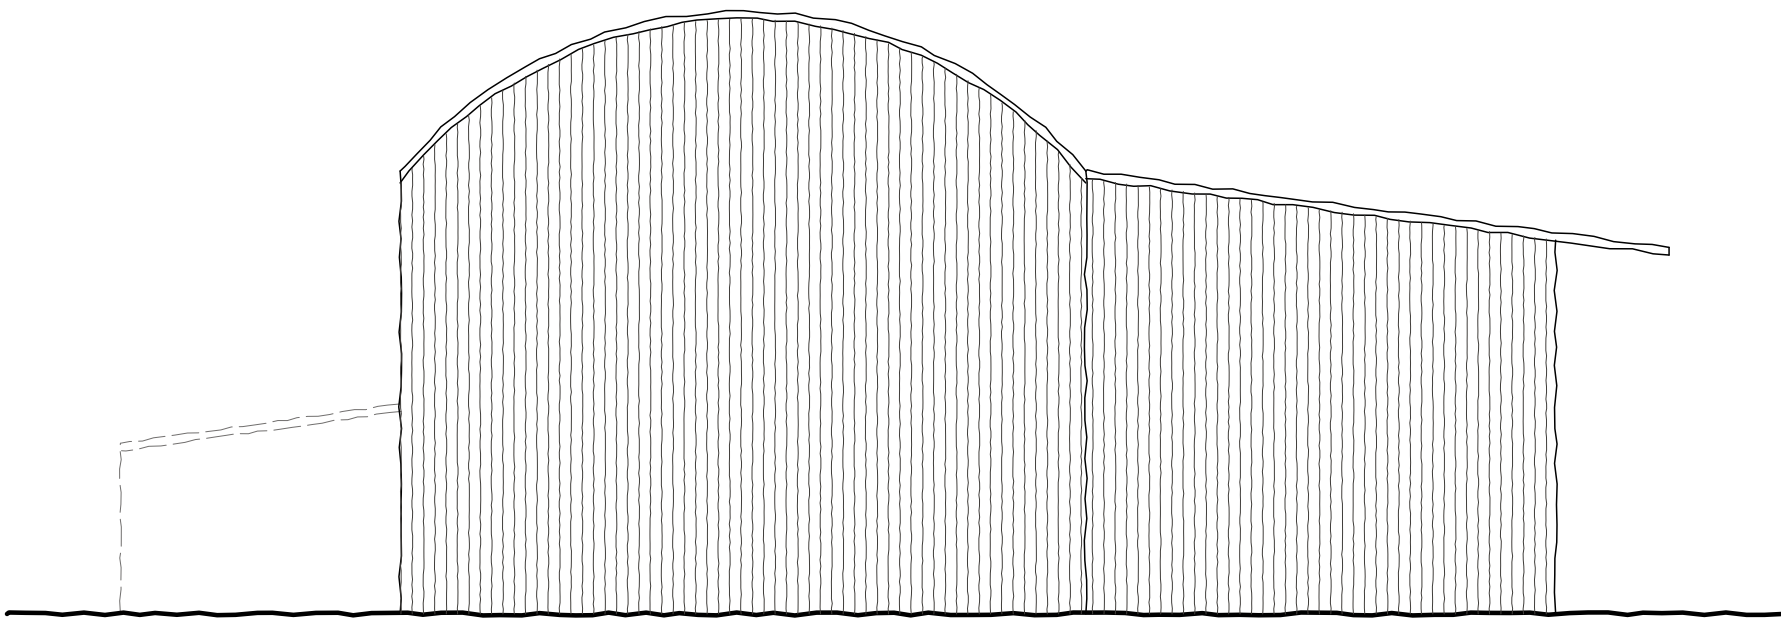


Elevation 6 - Side / South-West

Scale 1:100

Rev:	Date:	Note:	By:
------	-------	-------	-----

FOR PLANNING

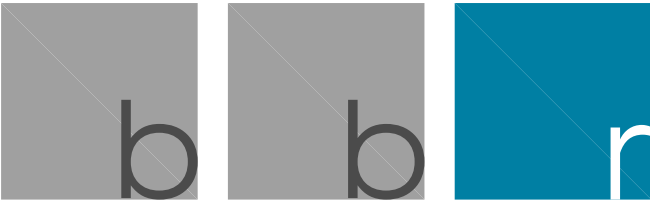

D E S I G N

01462 420800 | 01799 530097

info@bbr-design.co.uk

www.bbr-design.co.uk



Contract:
Radwell Grange Farm
Radwell, Baldock
Hertfordshire
SG7 5EU

Drawing Title:
Barn B
Proposed Elevations

Scale: 1:100 @ A1
Job No: 24293
Date: May 2025

Drawing No: PL17
Revision: -
© BBR Design 2025