


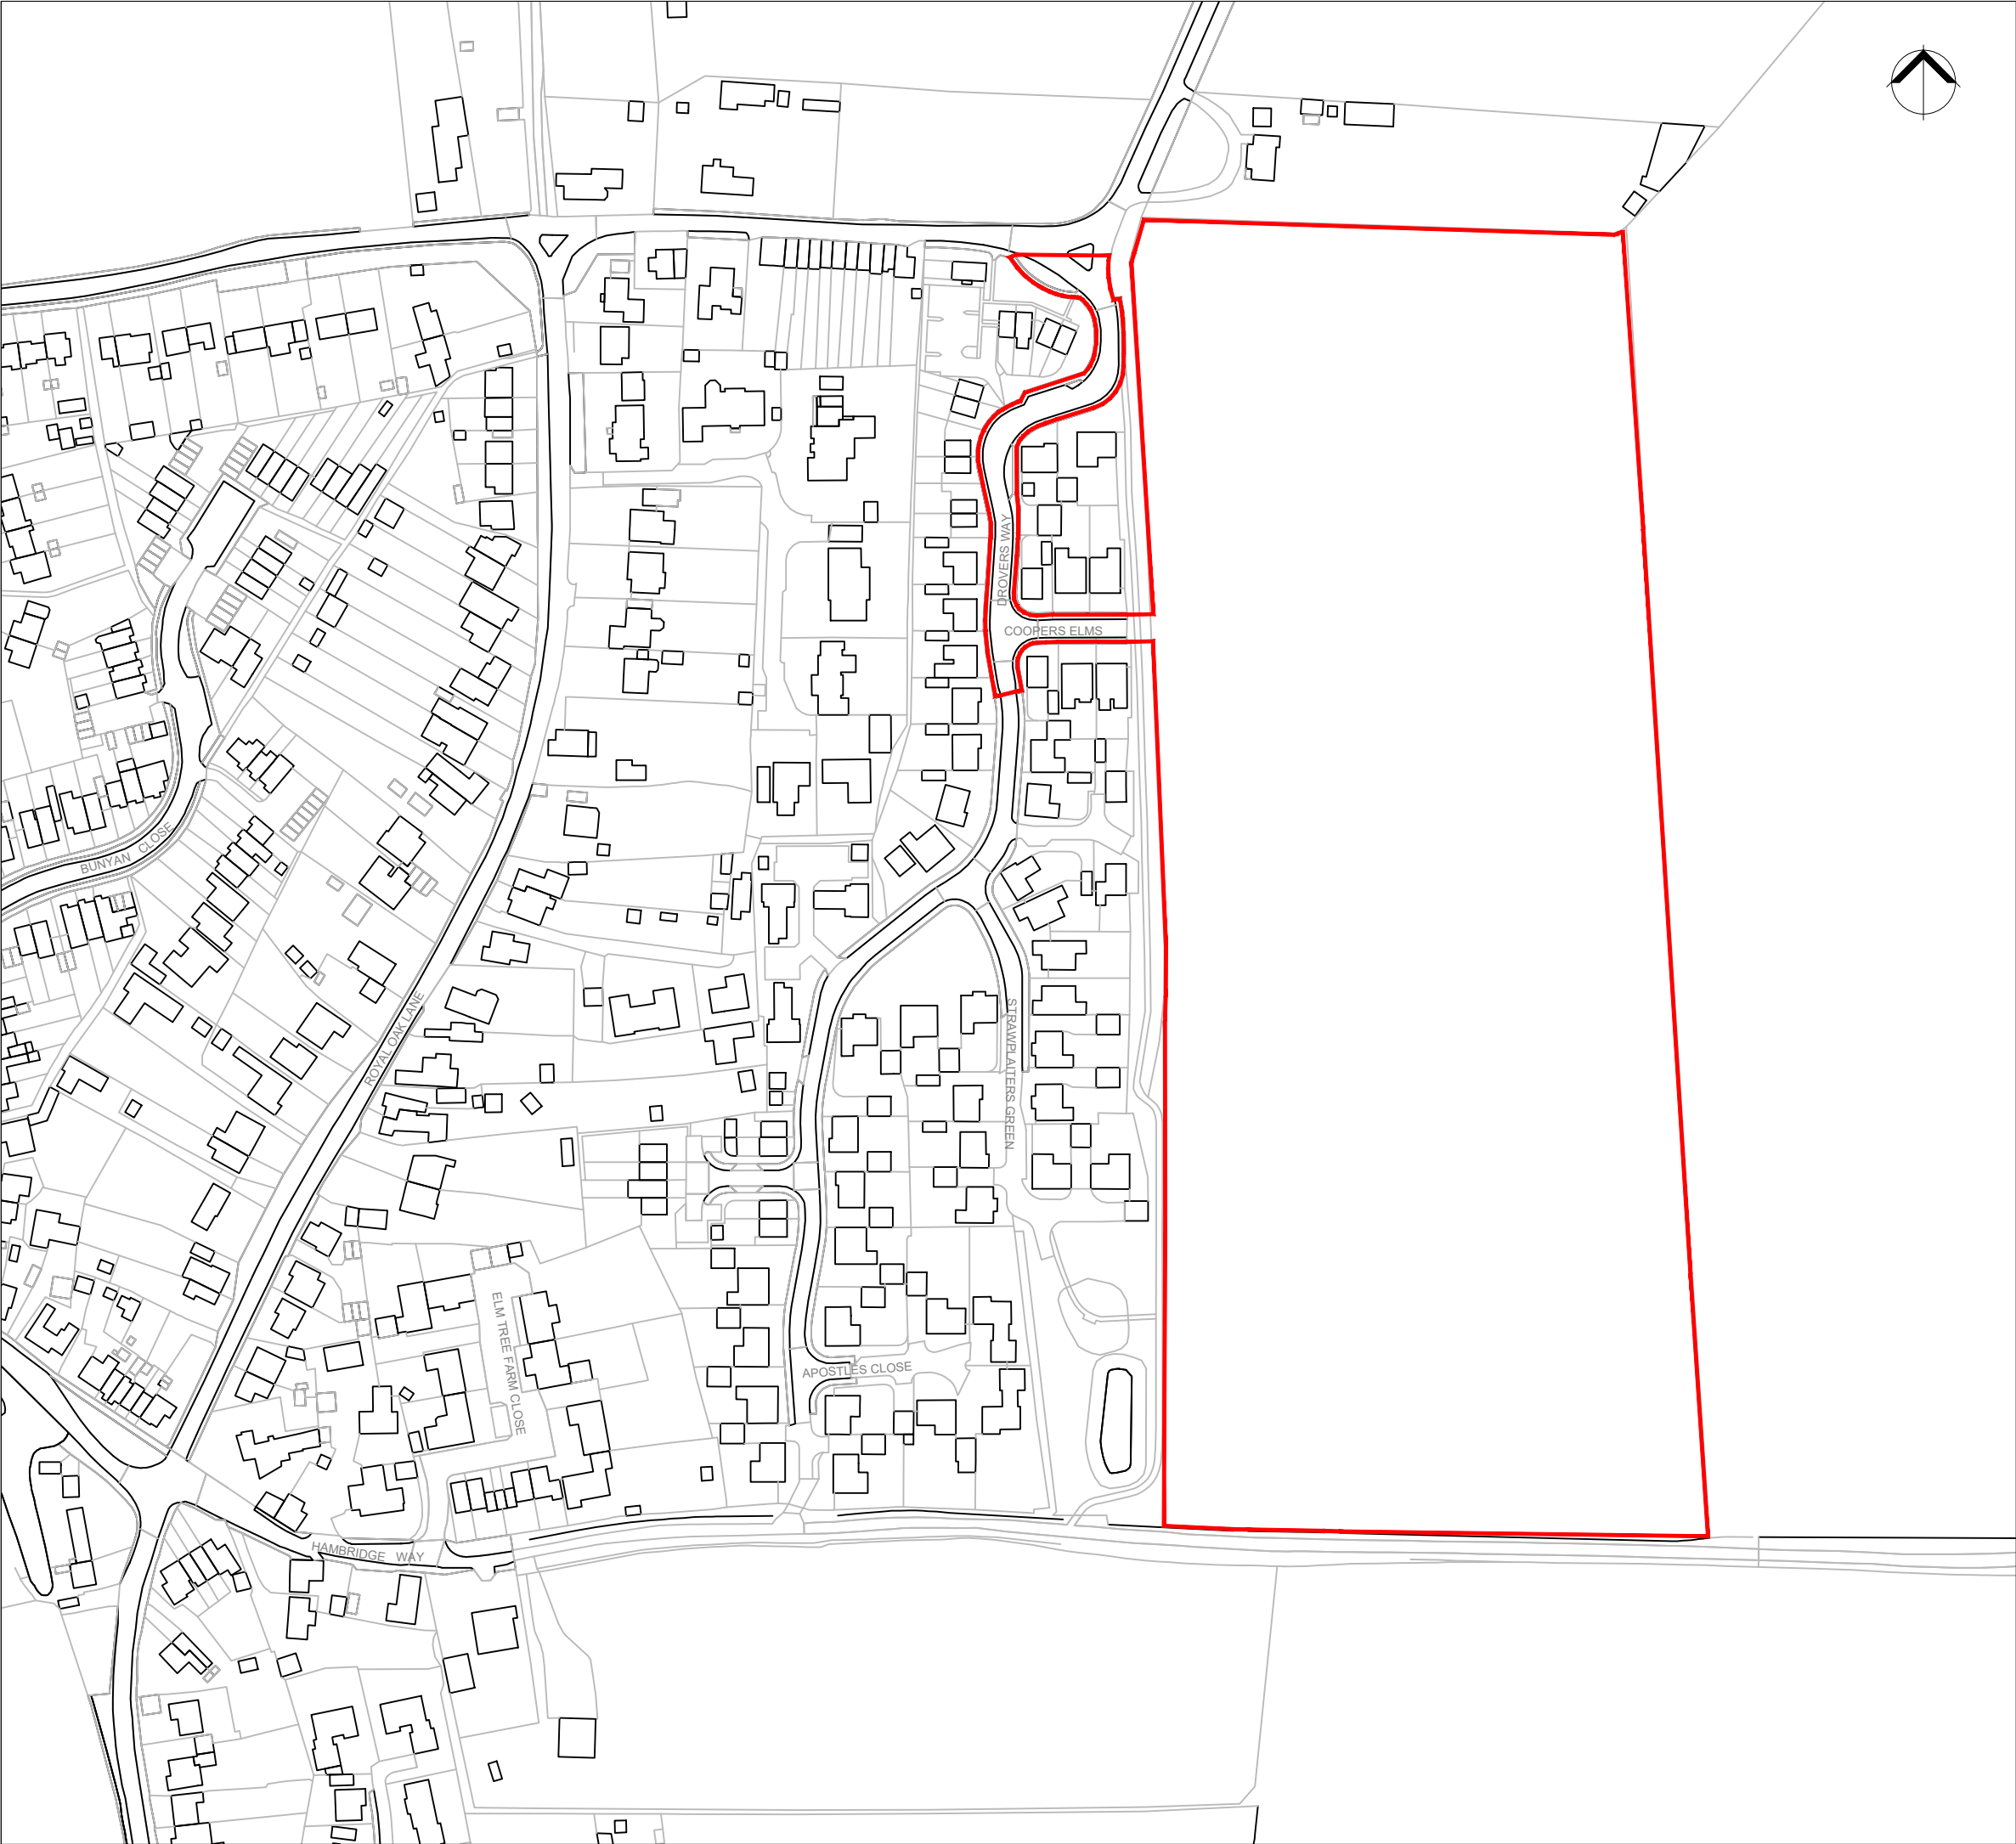

**Key**  
 Site boundary: **6.65ha**

**ICENI PROJECTS LIMITED**  
DA VINCI HOUSE  
44 SAFFRON HILL  
LONDON  
EC1N 8FH



T 020 3640 8508  
mail@iceniprojects.com

CLIENT  
Gladman Development Ltd

PROJECT  
Land East of Drovers Way, Pirton

TITLE  
Location Plan

|             |             |      |
|-------------|-------------|------|
| DRAWN BY    | CHECKED BY  |      |
| CS          | SG          |      |
| SCALE @ A3  | DATE        |      |
| 1:2000      | 23/04/25    |      |
| PROJECT NO. | DRAWING NO. | REV. |
| I000652     | DL00        | -    |

Iceni Projects accept no responsibility for any unauthorised amendments to this drawing. Only figured dimensions are to be worked to.