


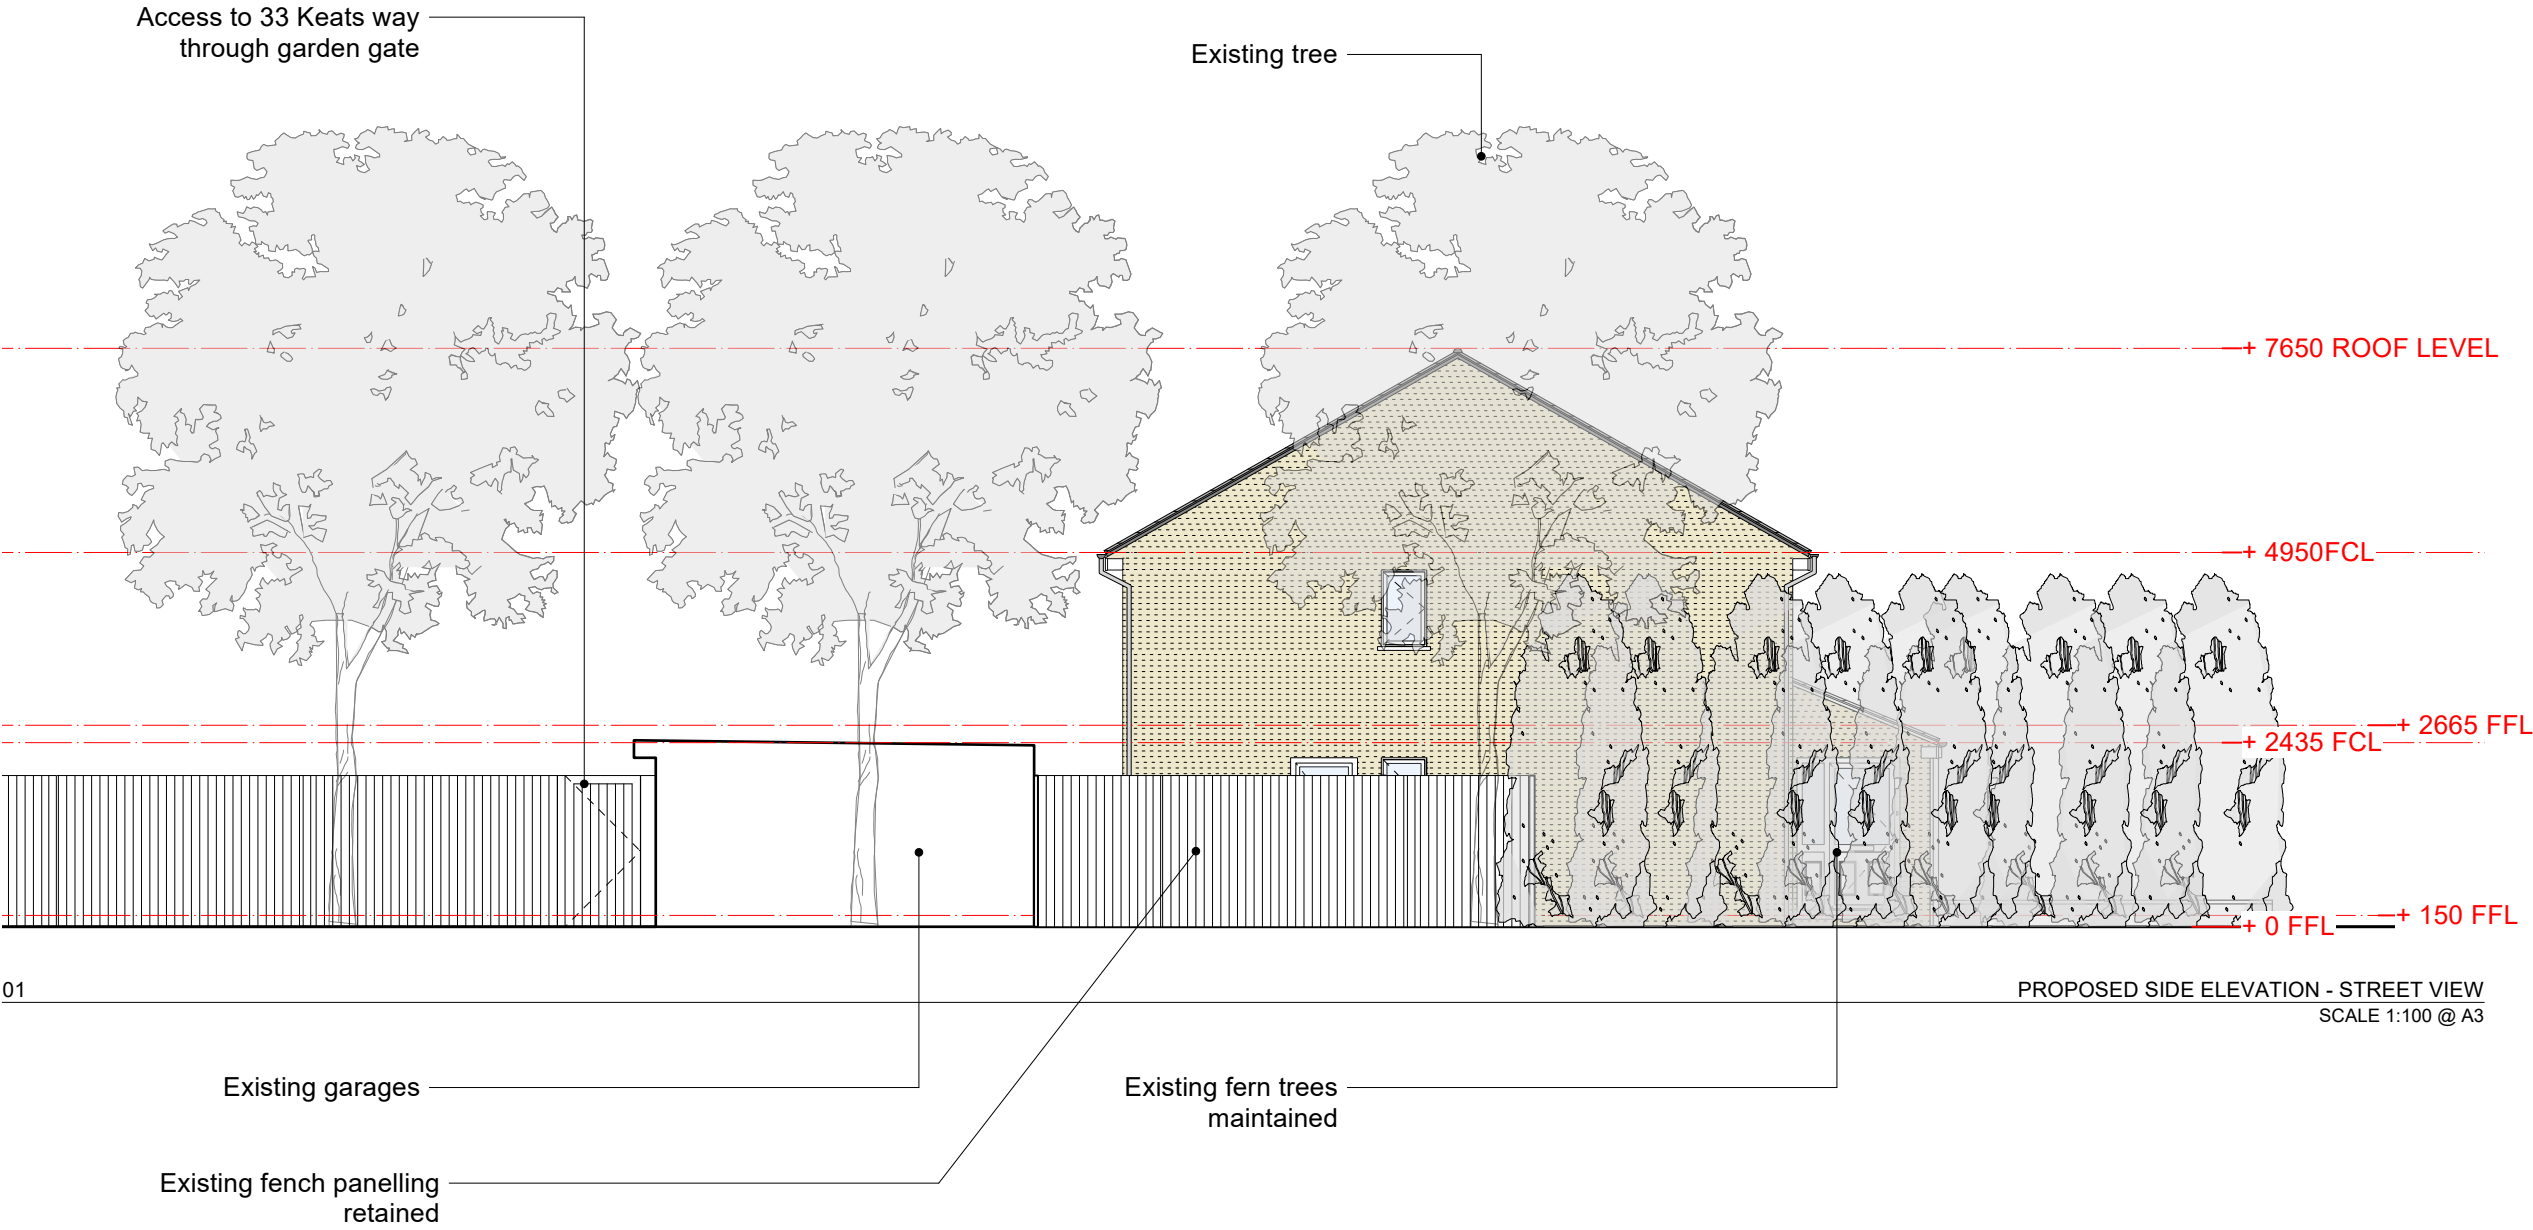

01

PROPOSED SIDE ELEVATION - STREET VIEW
SCALE 1:100 @ A3

ALL WORKS TO COMPLY WITH BUILDING REGULATIONS

DESIGNER TO APPROVE ALL FINISHES SAMPLES AND SHOP DRAWINGS PRIOR TO MANUFACTURE.

ALL DIMENSIONS DISCREPANCIES TO BE REPORTED TO DESIGNER PRIOR TO MANUFACTURE.

PLANNING		
REVISIONS		
Date	Revision	Comment
13.01.25		FOR PLANNING
	/	/
	/	/
	/	/

NOTE: PLANS FOR DISCUSSION ONLY

R.E. DESIGN

33 Keats Way
Hitchin, SG4 0DP

PROPOSED SIDE ELEVATION
STREET VIEW

Scale 1:50 @ A3	Drawn by RE	Date 02.01.2025	Checked by RE	auth
Drawing Number 001_111_PR SIDE ELE SV		REF:		Rev -