


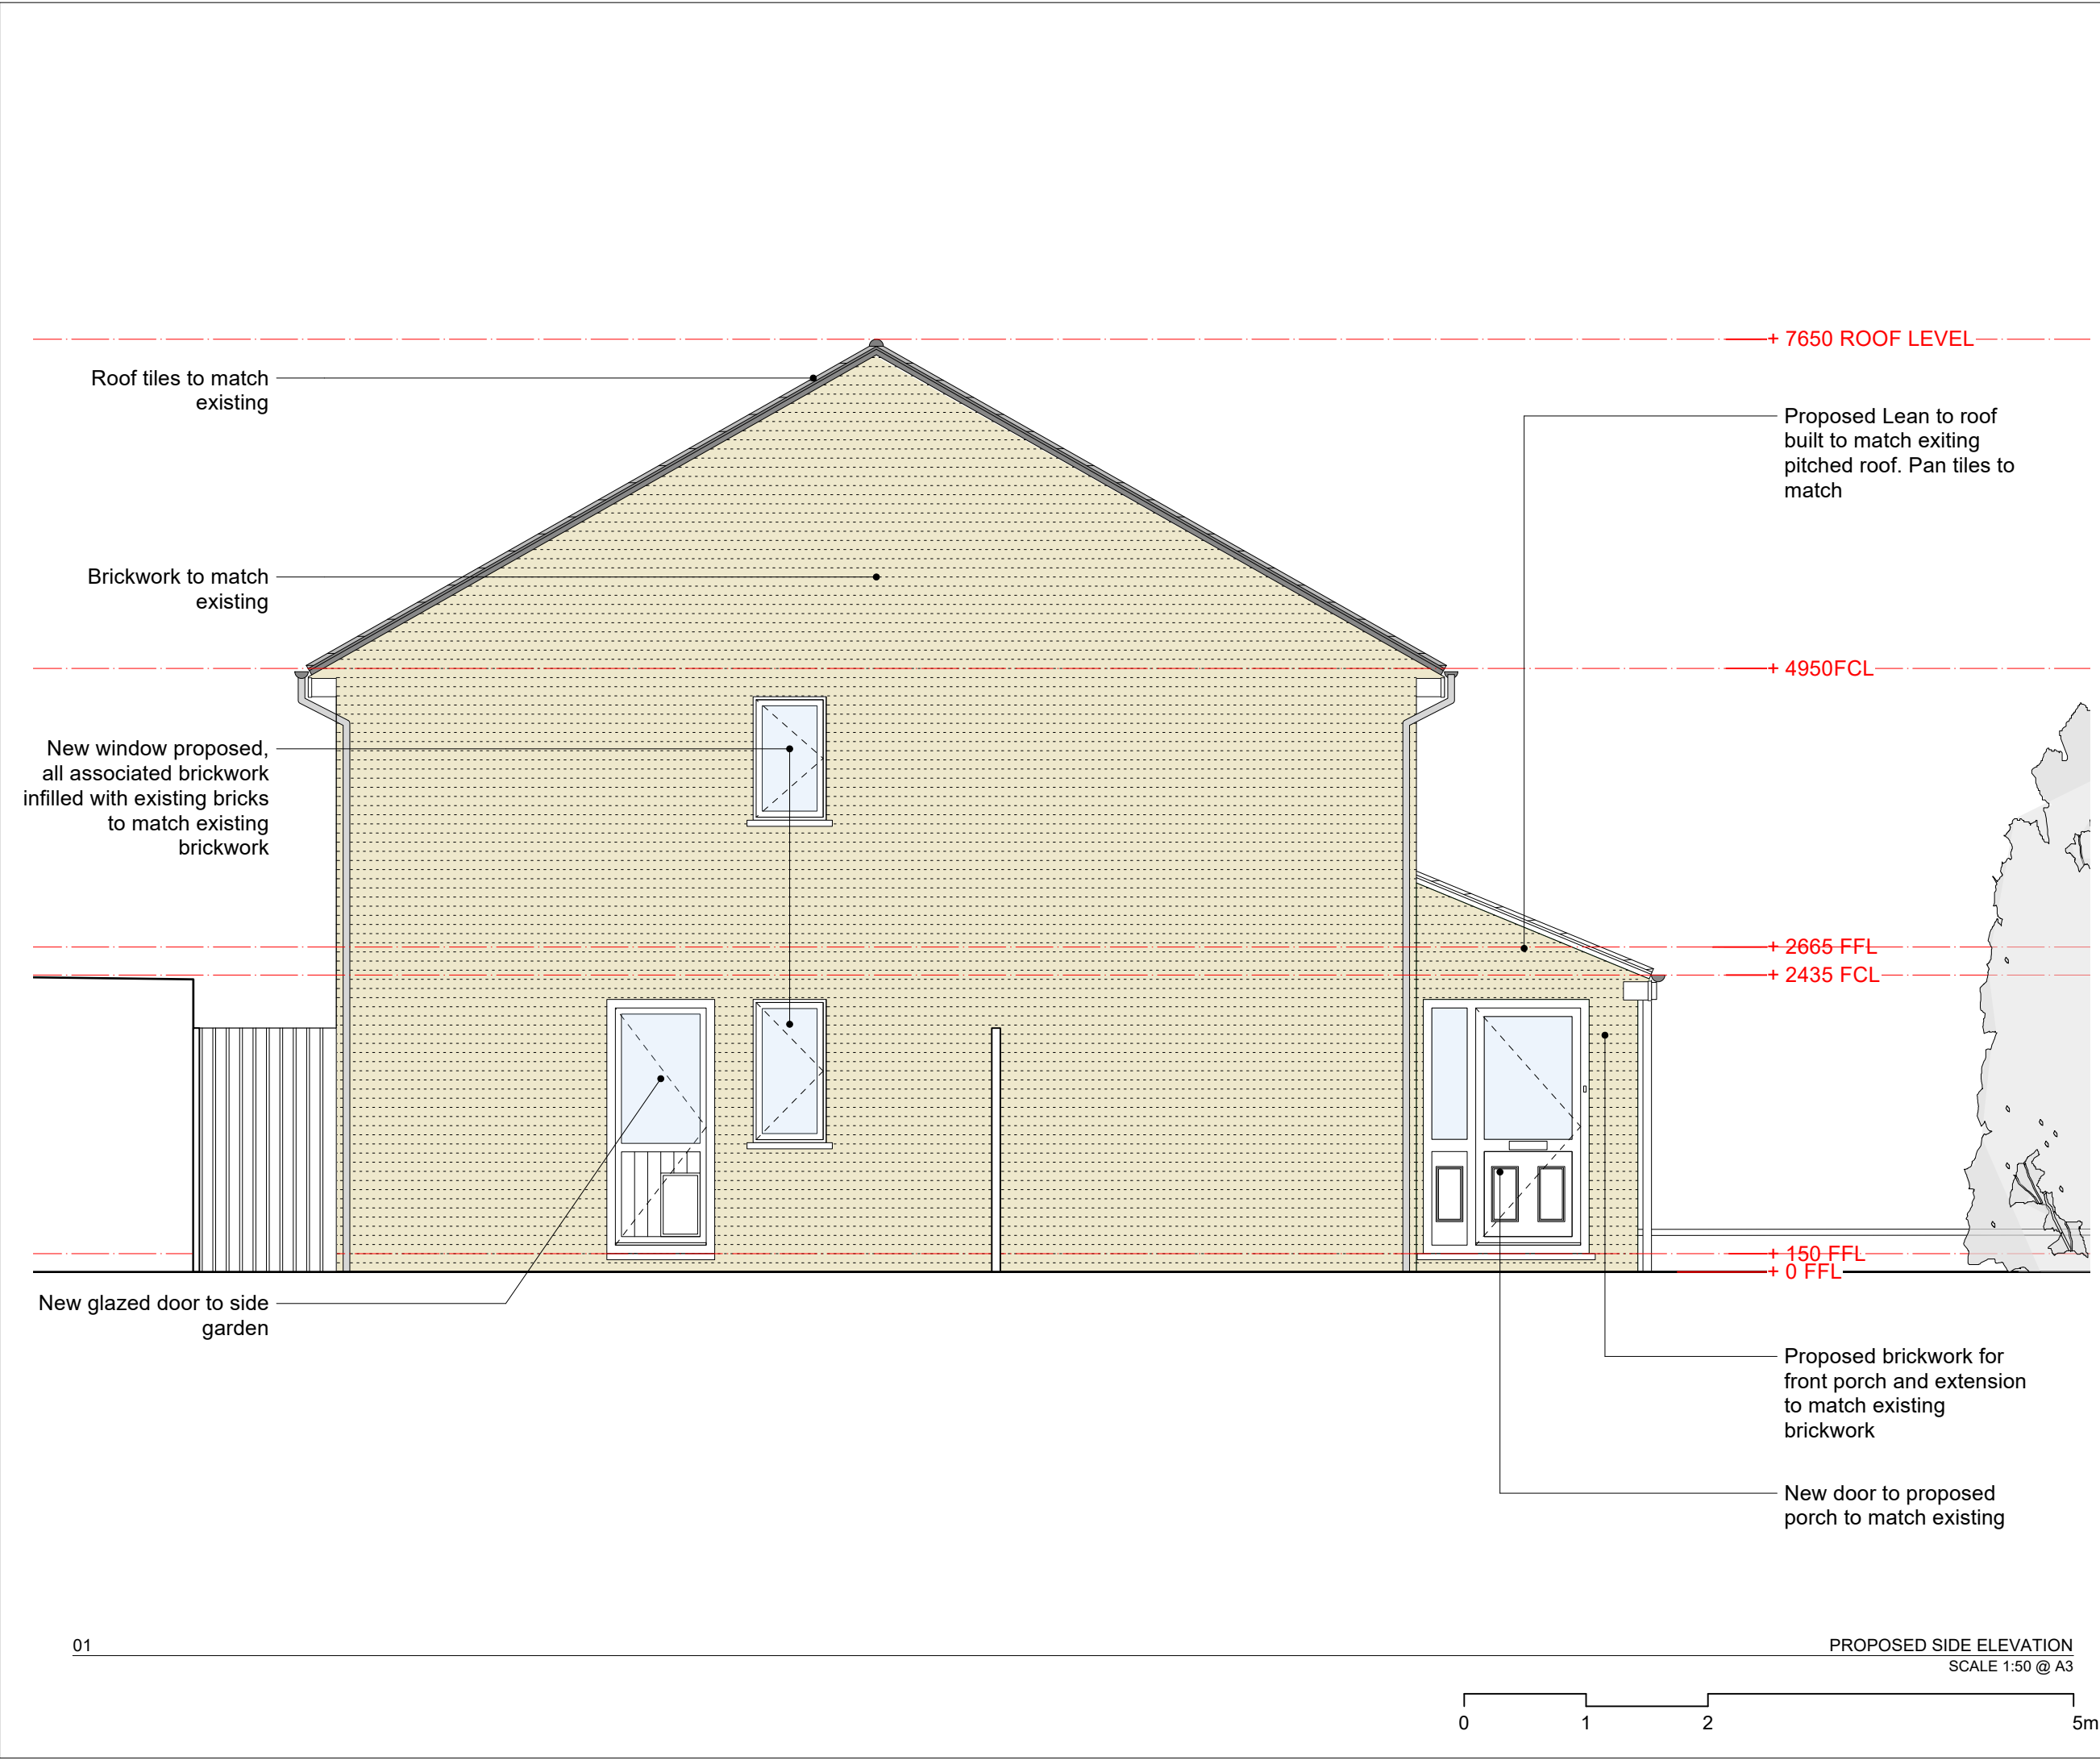

ALL WORKS TO COMPLY WITH BUILDING REGULATIONS

DESIGNER TO APPROVE ALL FINISHES SAMPLES AND SHOP DRAWINGS PRIOR TO MANUFACTURE.

ALL DIMENSIONS DISCREPANCIES TO BE REPORTED TO DESIGNER PRIOR TO MANUFACTURE.

PLANNING		
REVISIONS		
Date	Revision	Comment
13.01.25		FOR PLANNING
/	/	/
/	/	/
/	/	/

NOTE: PLANS FOR DISCUSSION ONLY

R.E. DESIGN		
33 Keats Way Hitchin, SG4 0DP		
PROPOSED SIDE ELEVATION		
Scale 1:50 @ A3	Drawn by RE	Date 02.01.2025
	Checked by RE	auth
Drawing Number 001_117_PR SIDE ELE	REF:	Rev -