




David Osborn Architect BA (Hons) Dip Arch
10 Bourn Bridge Road
Little Abington
Cambridge
CB21 6BJ
Telephone: (01223) 892172 Mobile: 07912 209234
www.davidosbornarchitect.co.uk

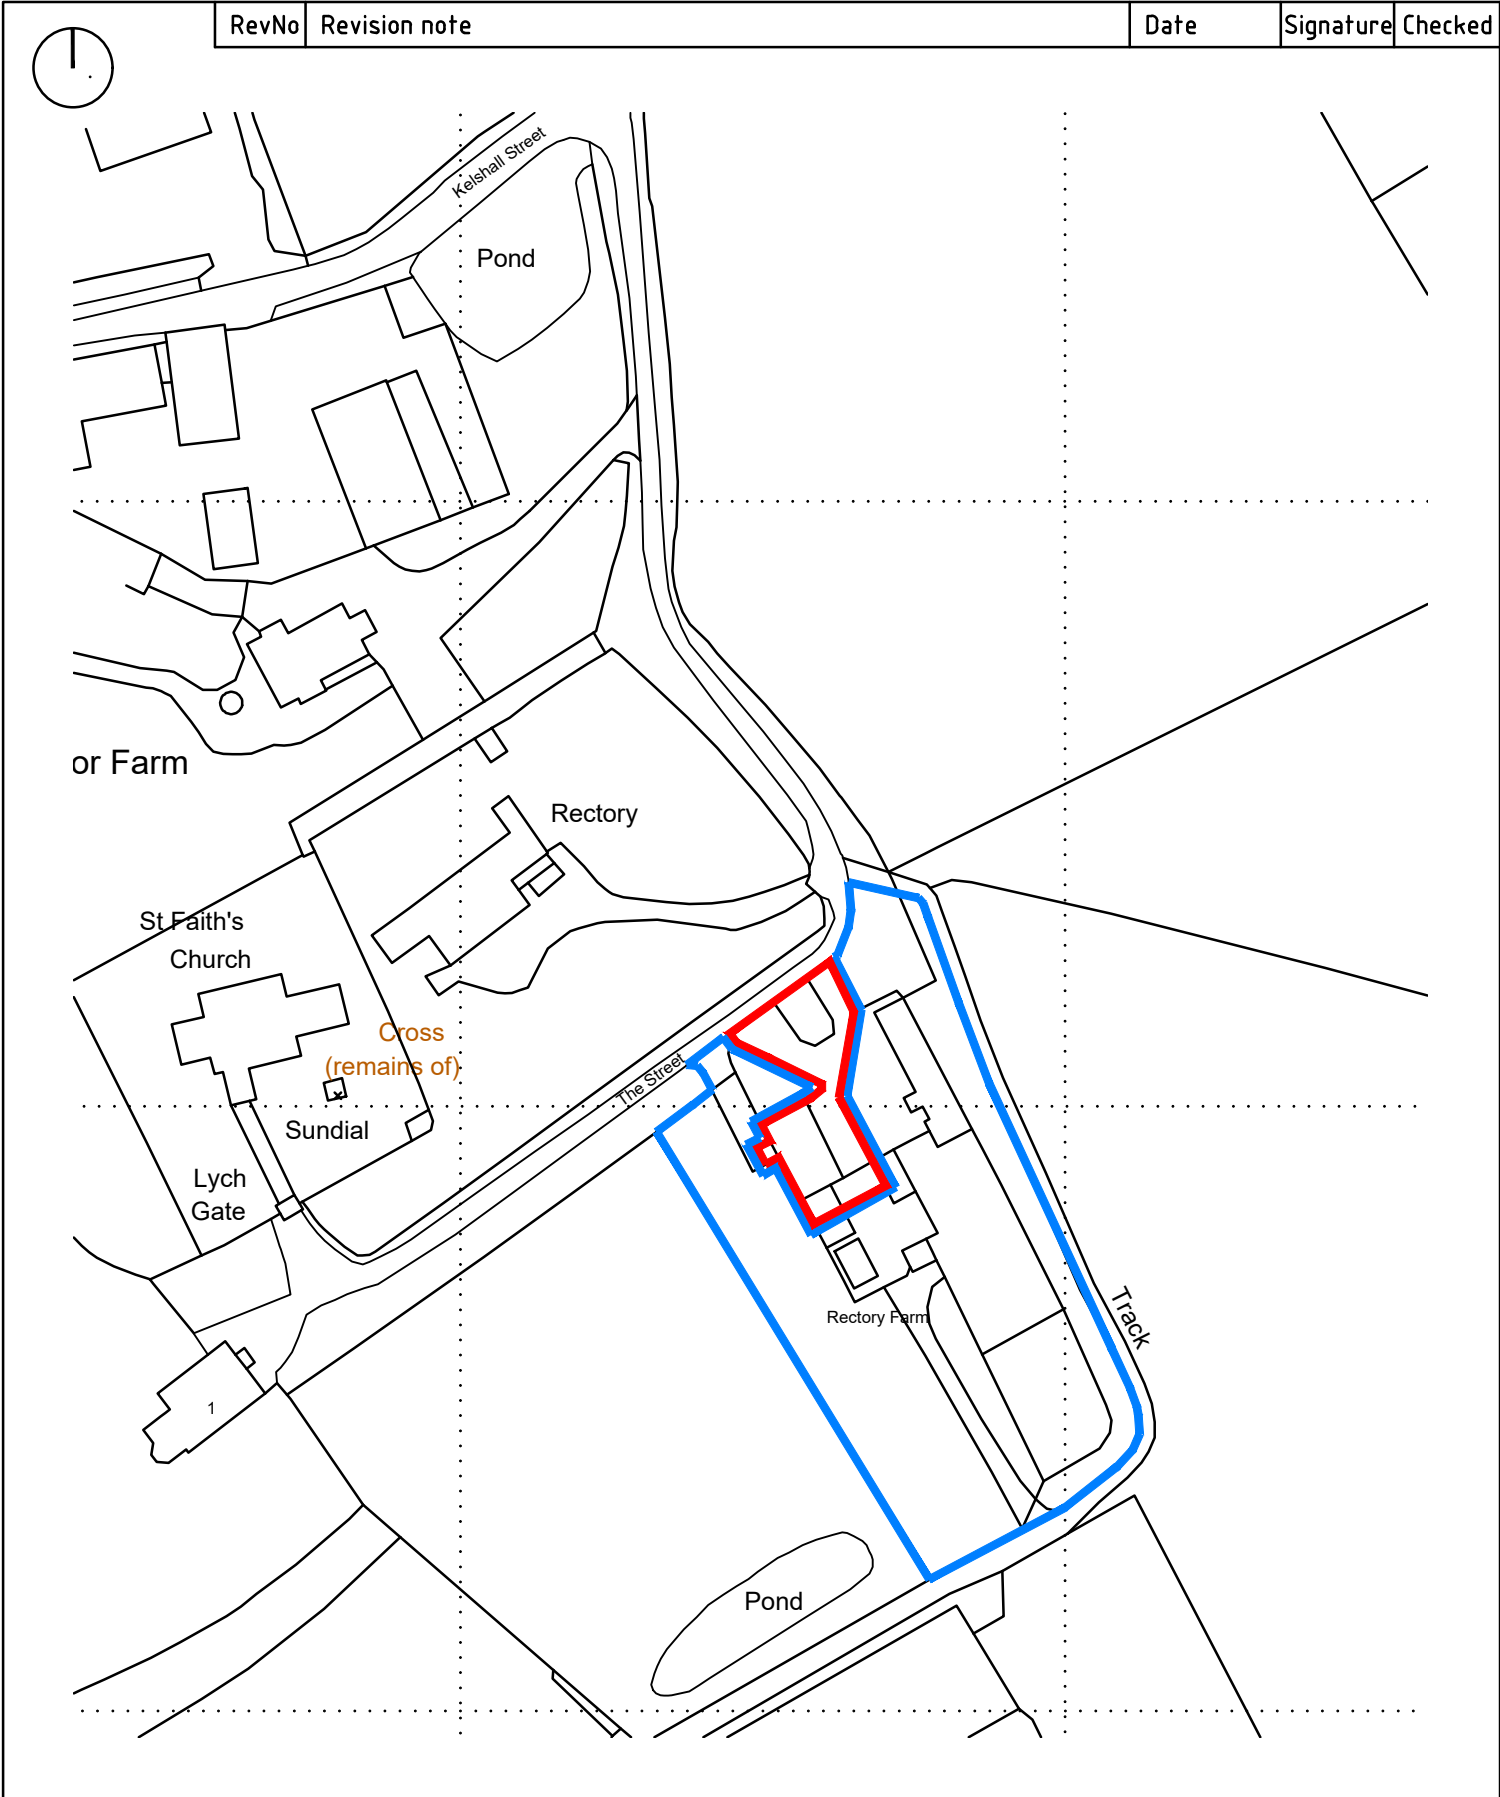

**Rectory Farm, Kelshall,
Royston SG8 9SP**

Location Plan

Job No. 1426/P01

Designed by DO	Checked by	Approved by - date	Filename 1423/RFK	Date Dec' 2024	Scale 1:1250@A4
-------------------	------------	--------------------	----------------------	-------------------	--------------------