



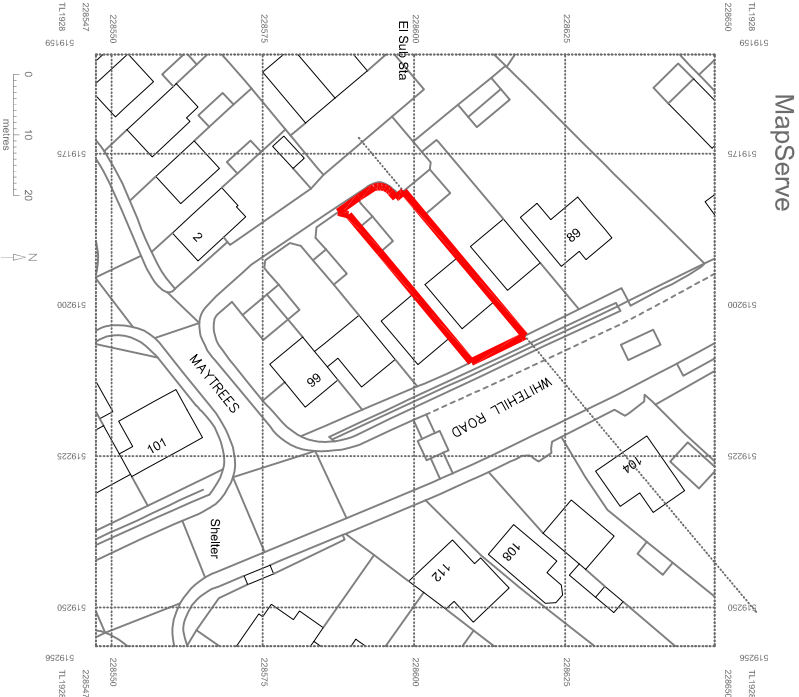

SITE LOCATION PLAN

Scale 1:1250

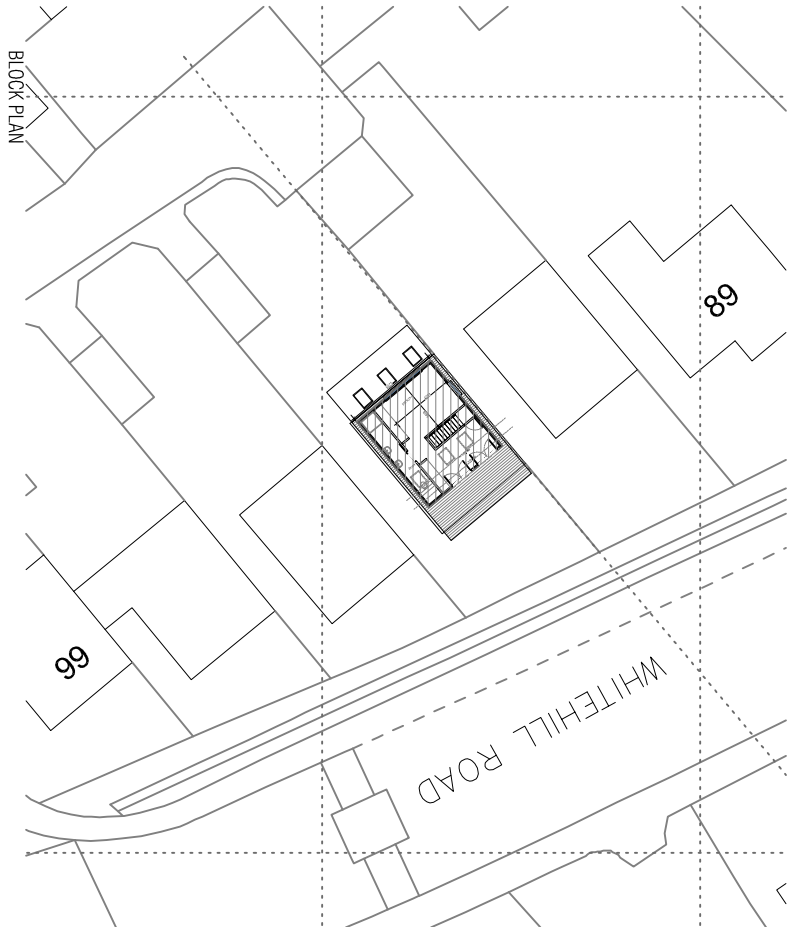

Scale 1:500

REV A MINOR AMENDMENT 24-04-2025

Drawing Title:			
Project:			
93 WHITEHILL ROAD			
HITCHIN			
Client:			
MR. & MRS. L THOMPSON			
Scale:			
AS NOTED @A3			
Date:			
MAR 2025			
Drawn:			
ZU			
Checked:			
SA			
Revised:			
A			
Project No:			
200110			
Drawing No:			
A 501			