



100mm

50mm

10mm

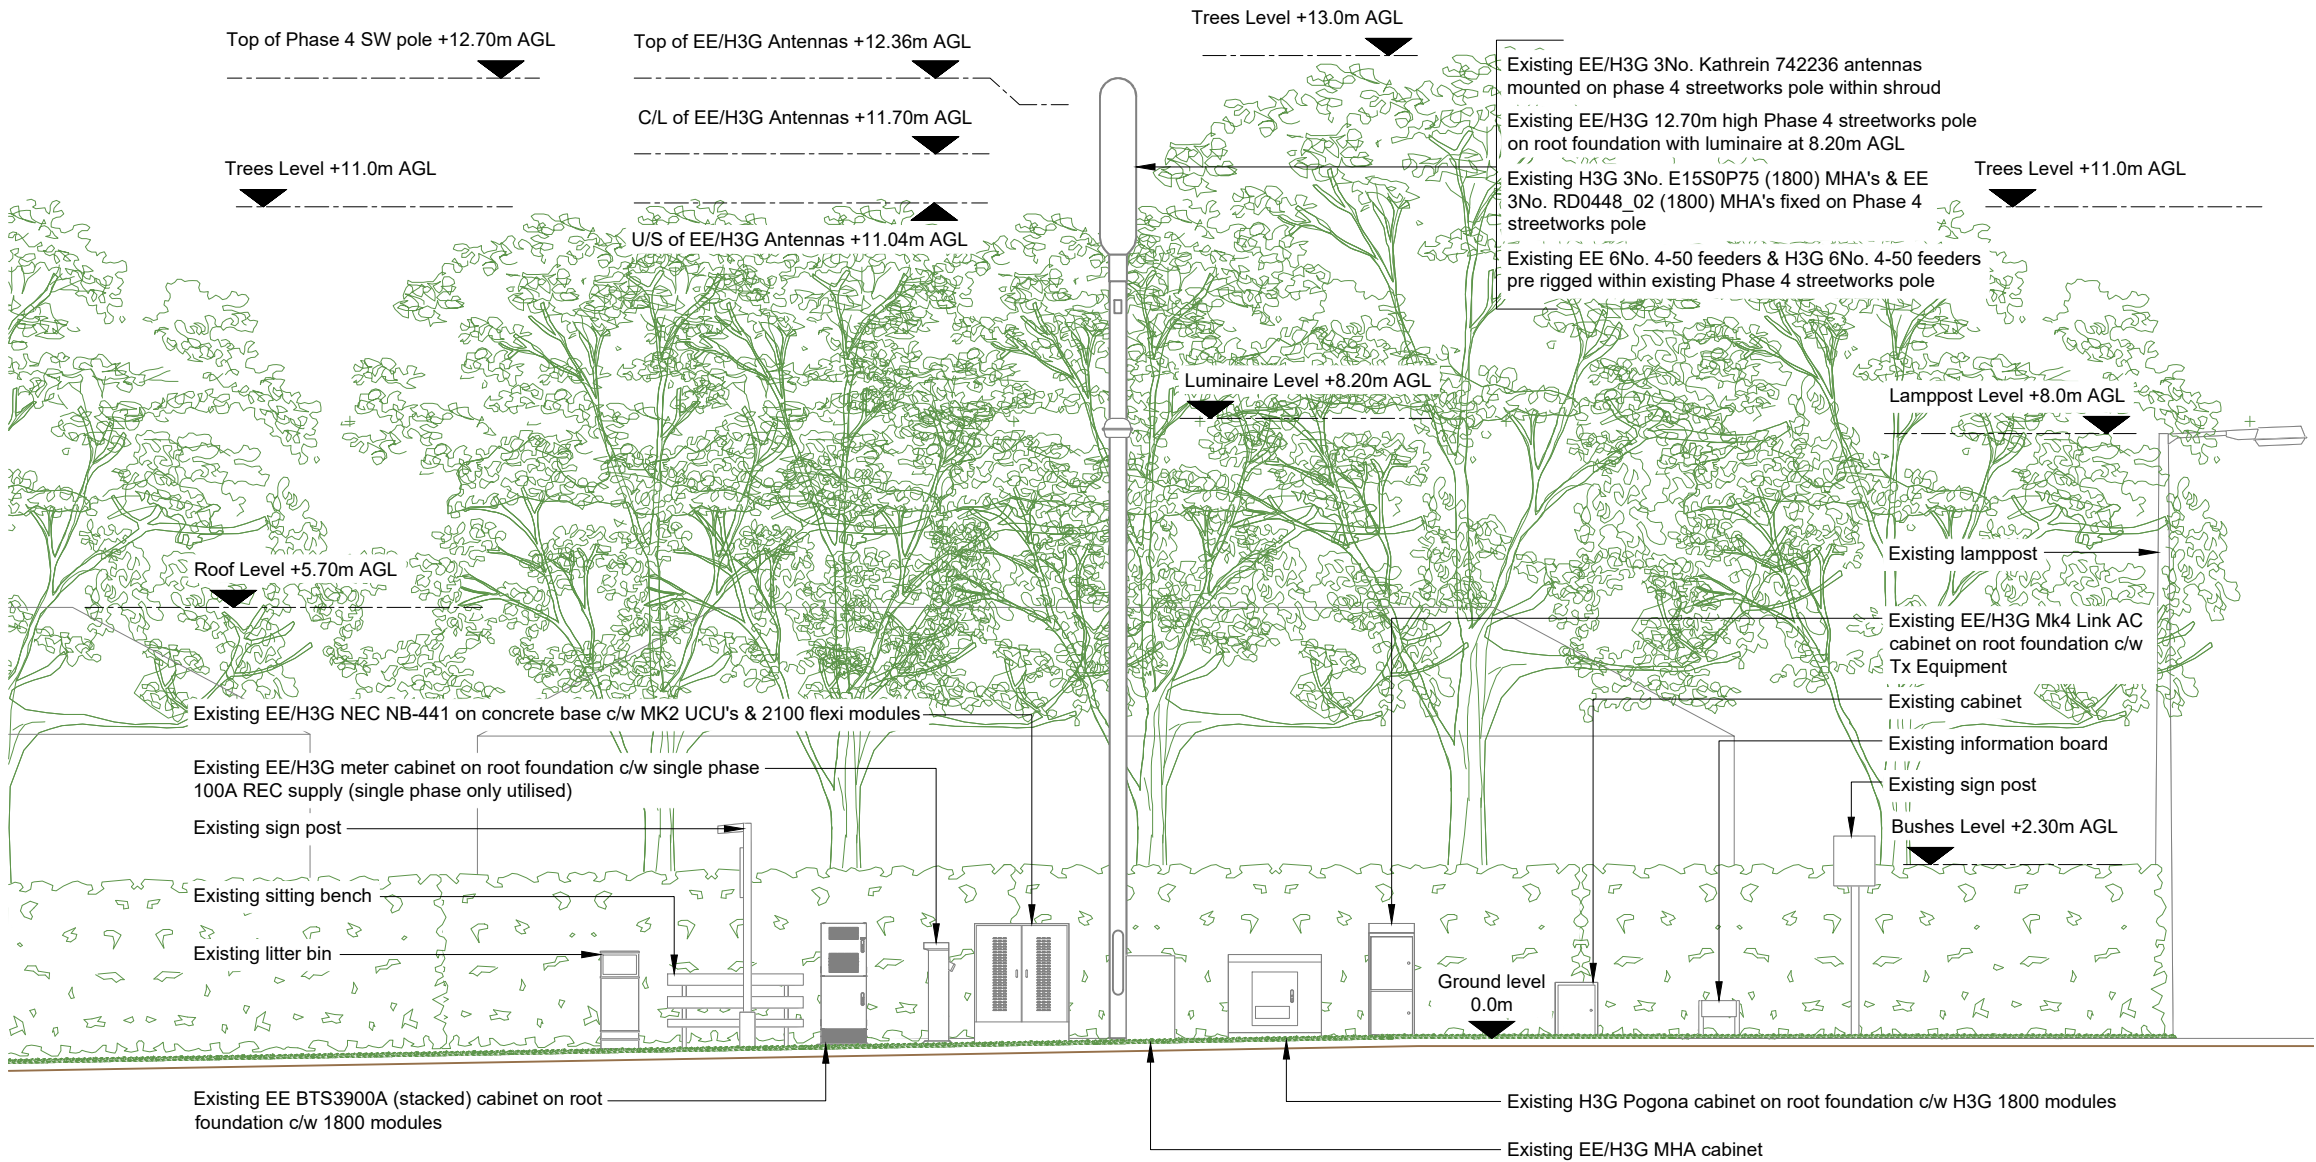

EXISTING SITE ELEVATION A

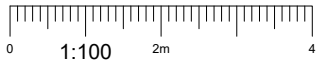

NOTES:

1. ALL DIMENSIONS IN MM UNLESS OTHERWISE NOTED.

Master:	MBNL / EE / H3G:	Project:	Purpose of Issue:	Issue:
M001	MBNL	Vendor Swap	Planning	A
Date:	27/11/2024	Revision / Upgrade Description:		
Drawn:	SRM	First Issue		
Checked:	KS			
Approved:	HG			



Hatfield Business Park
Hatfield
Hertfordshire
AL10 9BW

Tel: 01707 315000
Fax: 01707 319001

Design & Principal Consultant:



UK Office:
UBC Building, 1310 Solihull Parkway,
Birmingham Business Park, B37 7YU

Tel: +44 (0)1908 377 766
Email: info@ktl.ie

Site Name:

BROADMEADOW RISE STREETWORKS SWAPOUT

Site ID:

1108184

Address:

BROADMEADOW RISE STREETWORKS
LAMPOST NO.179
BROADMEADOW RISE
HITCHIN
SG4 7SS

Title:

200 EXISTING SITE ELEVATION A

Project:

VENDOR SWAP

Purpose of Issue:

GENERAL ARRANGEMENT

EE Cell ID:	MBNL Cell ID:	3UK Cell ID:
26272	NHE040	SG0039

Master Drawing No:	Issue:
1108184_NHE040_26272_SG0039_M001	A