
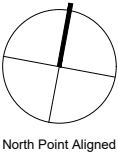


NOTES:

- Refuse collection.
- x1 180 Ltrs Wheelie Bins,
x3 234 Ltrs Wheelie Bins,
23L Brown Caddy,
per Unit, adjacent to front door.
- Roadside collection. Bins wheeled by owner across paving block access.
- Additional Compost Bin (CB) in each garden.

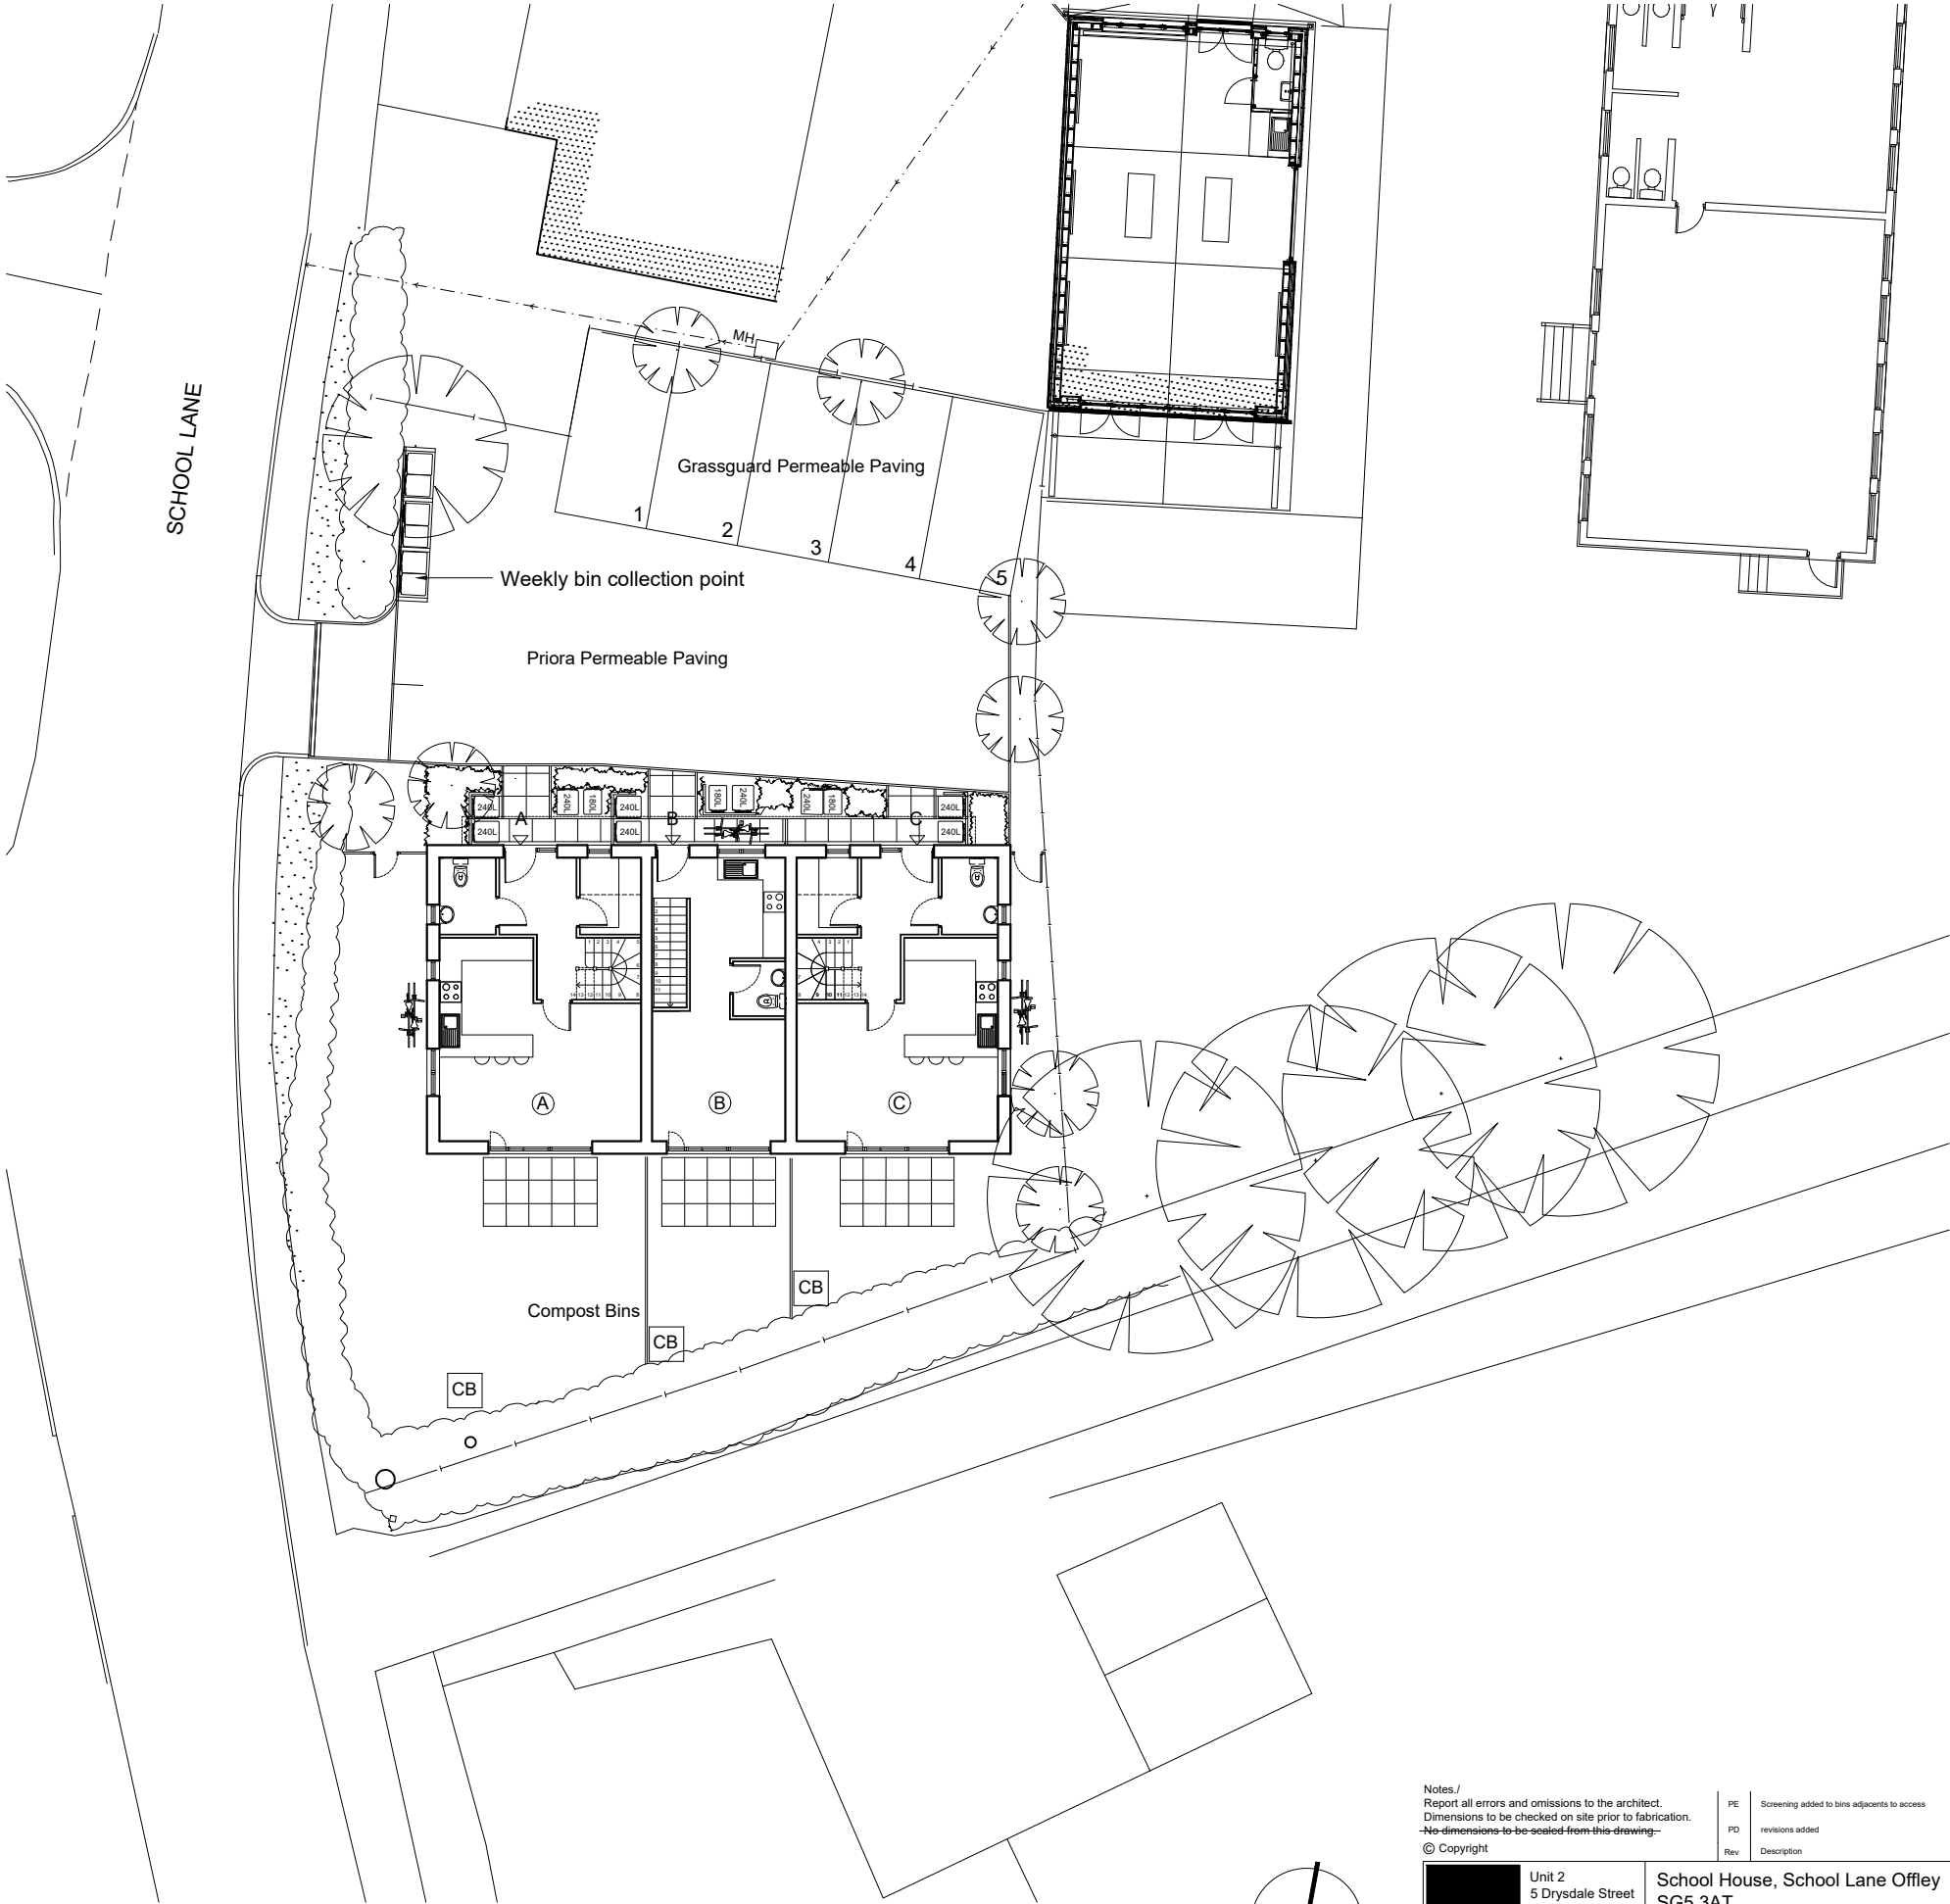

Notes./
Report all errors and omissions to the architect.
Dimensions to be checked on site prior to fabrication.
~~No dimensions to be scaled from this drawing.~~

© Copyright

PE	Screening added to bins adjacent to access
PD	revisions added
Rev	Description

Unit 2
5 Drysdale Street
London N1 6ND
020 7739 2050
hoxdesign.co.uk

hox
design
architects

School House, School Lane Offley
SG5 3AT

Three Residential Units

Refuse Collection Plan

Scale
1:200

Date
Mar 2023

Drawn By
PM

Drawing No.
736 / 11-02

Rev.
PE

10/03/26
jc

07/10/25
jc

Date
Initials