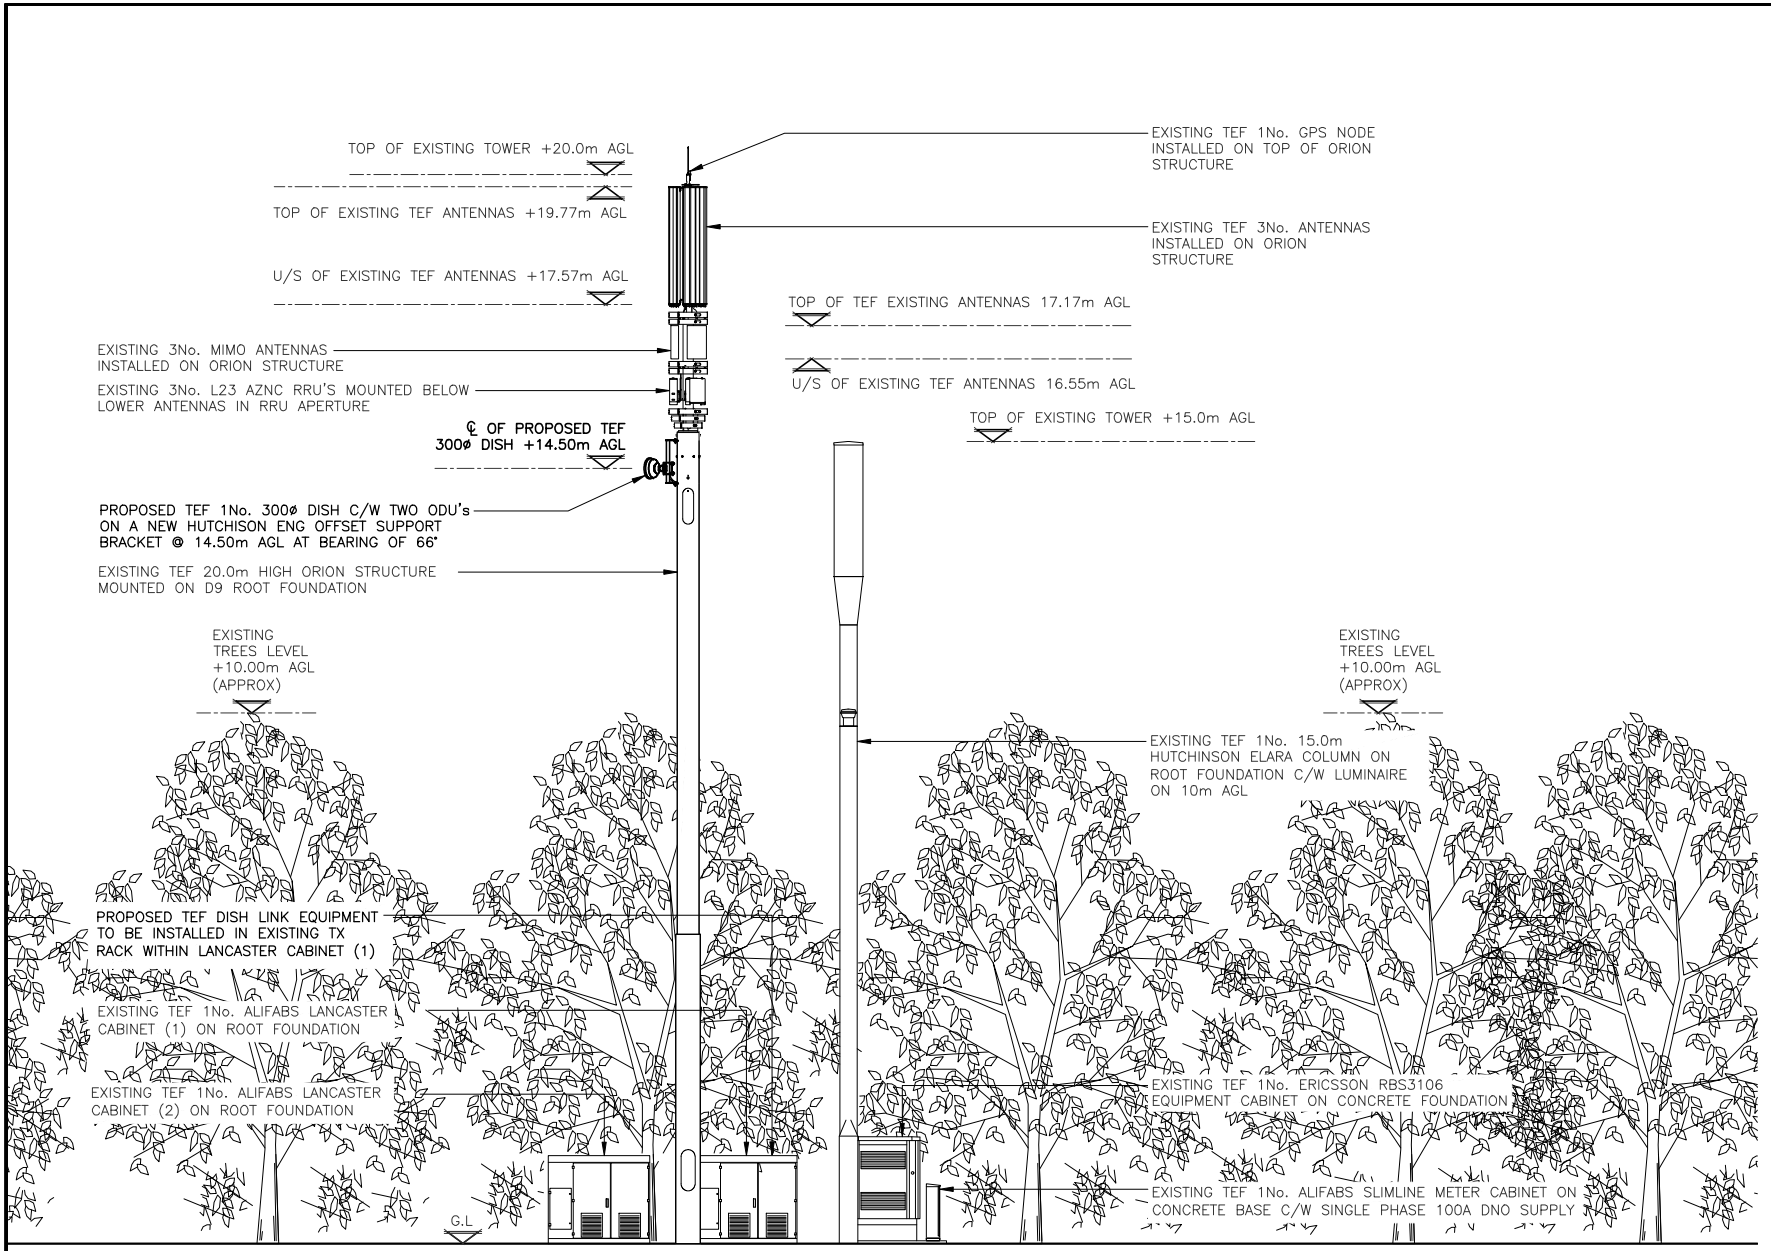


ALL DIMENSIONS ARE IN mm UNLESS NOTED OTHERWISE

N.G.R E: 519730 N: 229490

NOTES:

REV	MODIFICATION	BY	CH	DATE
A	PLANNING ISSUE	GL	SB	03.02.26

Clarke Telecom
Unit E, Madison Place, Northampton Road, Manchester, M40 5AG
Tel: 0161 785 4500
Fax: 0161 785 4501
Web: www.clarke-telecom.com

cornerstone

Cell Name	Opt.
St MICHAELS ROAD	A

Cell ID No

CSID	– VF	✓ TEF
114935	36885	069347
Project No.	– N/A	– N/A
–	–	–

Site Address / Contact Details

St MICHAELS ROAD
HITCHIN
HERTFORDSHIRE
SG4 0QX

Drawing Title: PROPOSED SITE ELEVATION

Purpose of issue:	Dwg Rev:
PLANNING	A
Drawing Number: 301	

Surveyed By:	Original Sheet Size:	Pack Issue:
GREENLIGHT	A3	A

Drawn:	Date:	Checked:	Date:
GL	03.02.26	SB	03.02.26