



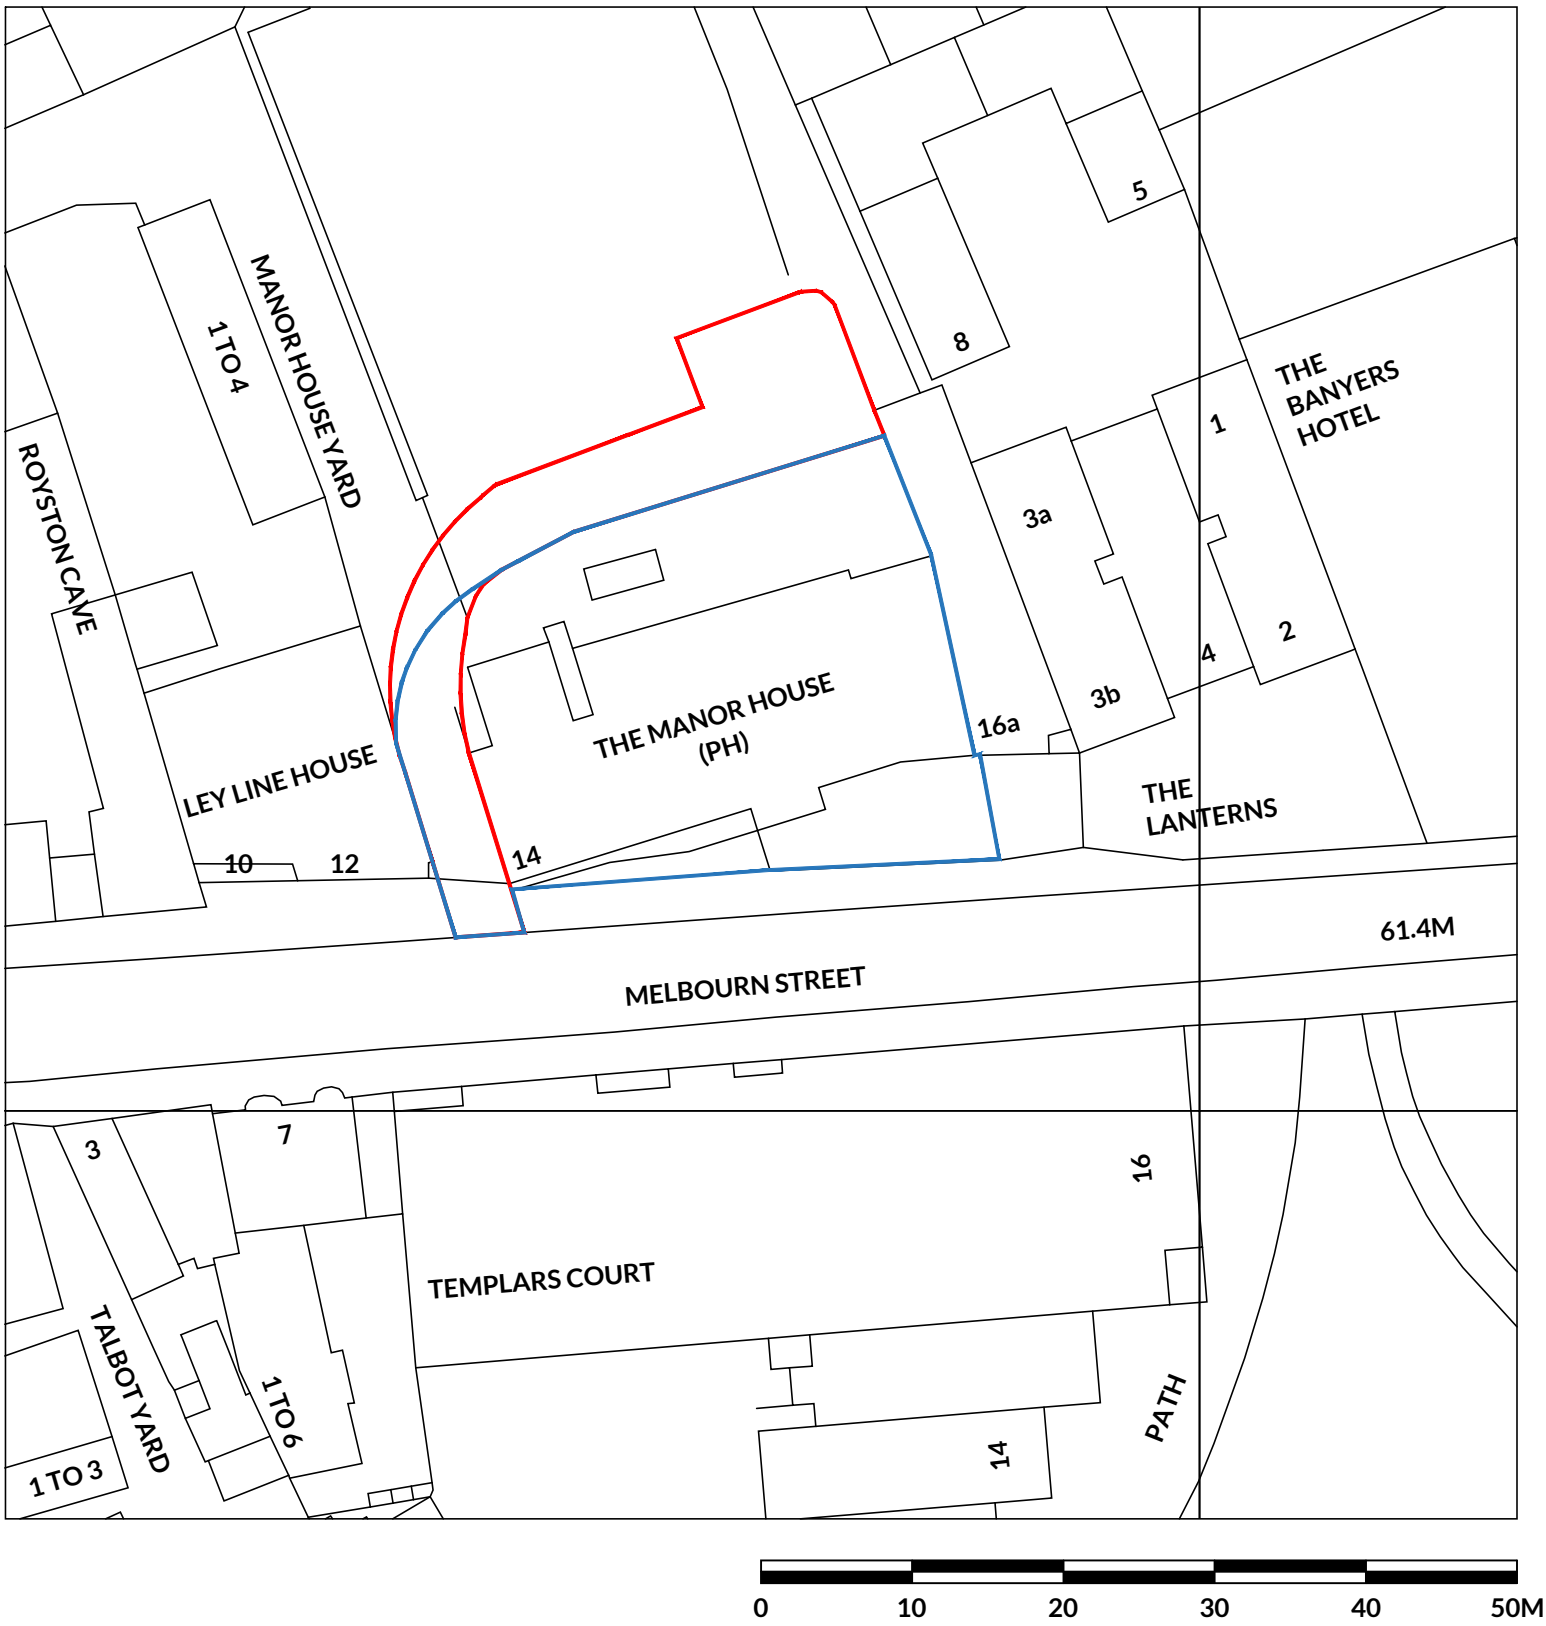

1 BLOCK PLAN
300 SCALE 1:500

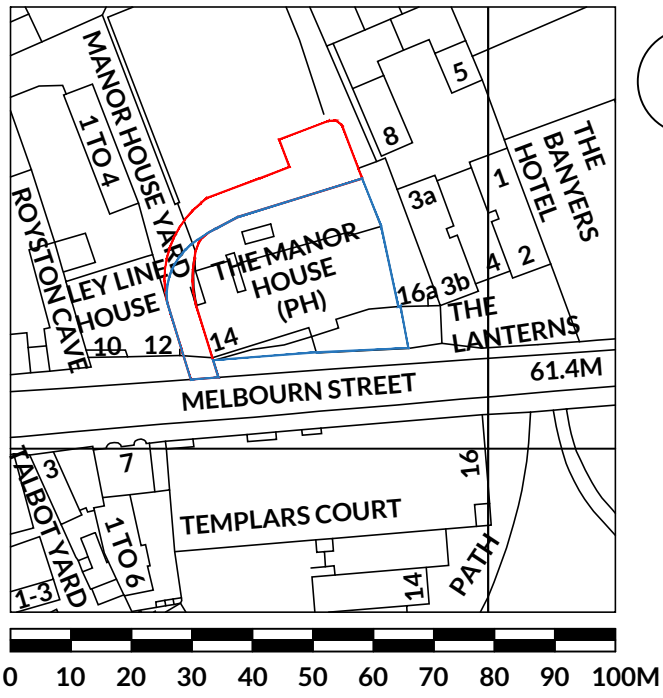

2 LOCATION PLAN
300 SCALE 1:1250

JOB NO	DWG NO	REV
3261	300	C

REVISION	DATE	DWN	CHK
A	AMENDED SO THAT THE RED BOUNDARY LINE COVERS THE AREA OF ADDITIONAL REAR EXTERNAL SEATING ONLY.	03.03.26	HS MA
B	RED BOUNDARY LINE EXTENDED TO MEET THE MAIN ROAD.	04.03.26	HS MA
C	BLUE BOUNDARY LINE ADDED TO DENOTE OWNERSHIP OF PUBLIC HOUSE.	11.03.26	HS MA

This drawing is the property of DVA Ventures Limited. Copyright and design rights are reserved by them and the drawing is issued on the condition that it is not copied either wholly or in part without the written consent of DVA Ventures Limited.

DO NOT SCALE DRAWINGS. Figured dimensions to take preference over those scaled. All dimensions to be checked on site before commencement of any work or shop drawings. This drawing is to be read in conjunction with the specification when existing. Any discrepancies should be brought to the attention of the Architect / Designer.

D|V

Architects

Interiors | Design | Delivery

Hallcourt House, 8 Hallcourt Crescent,
Cannock, Staffordshire WS11 0AB
Telephone: 01543 547 877
Email: studio@dva-architects.co.uk

RIBA

CLIENT

wetherspoon

PROJECT

THE MANOR HOUSE
ROYSTON
PN 6849

DRAWING TITLE

BLOCK & LOCATION
PLAN

SCALE

AS STATED @ A1

DATE 27.02.26	DRAWN BY HS	CHECKED BY MA
------------------	----------------	------------------

STATUS

PRELIMINARY

JOB NO	DWG NO	REV
3261	300	C