


Location Plan

Site Address: Easting: 523325 Northing: 228481

Date Produced: 08-Aug-2026

Scale: 1:1250 @A4

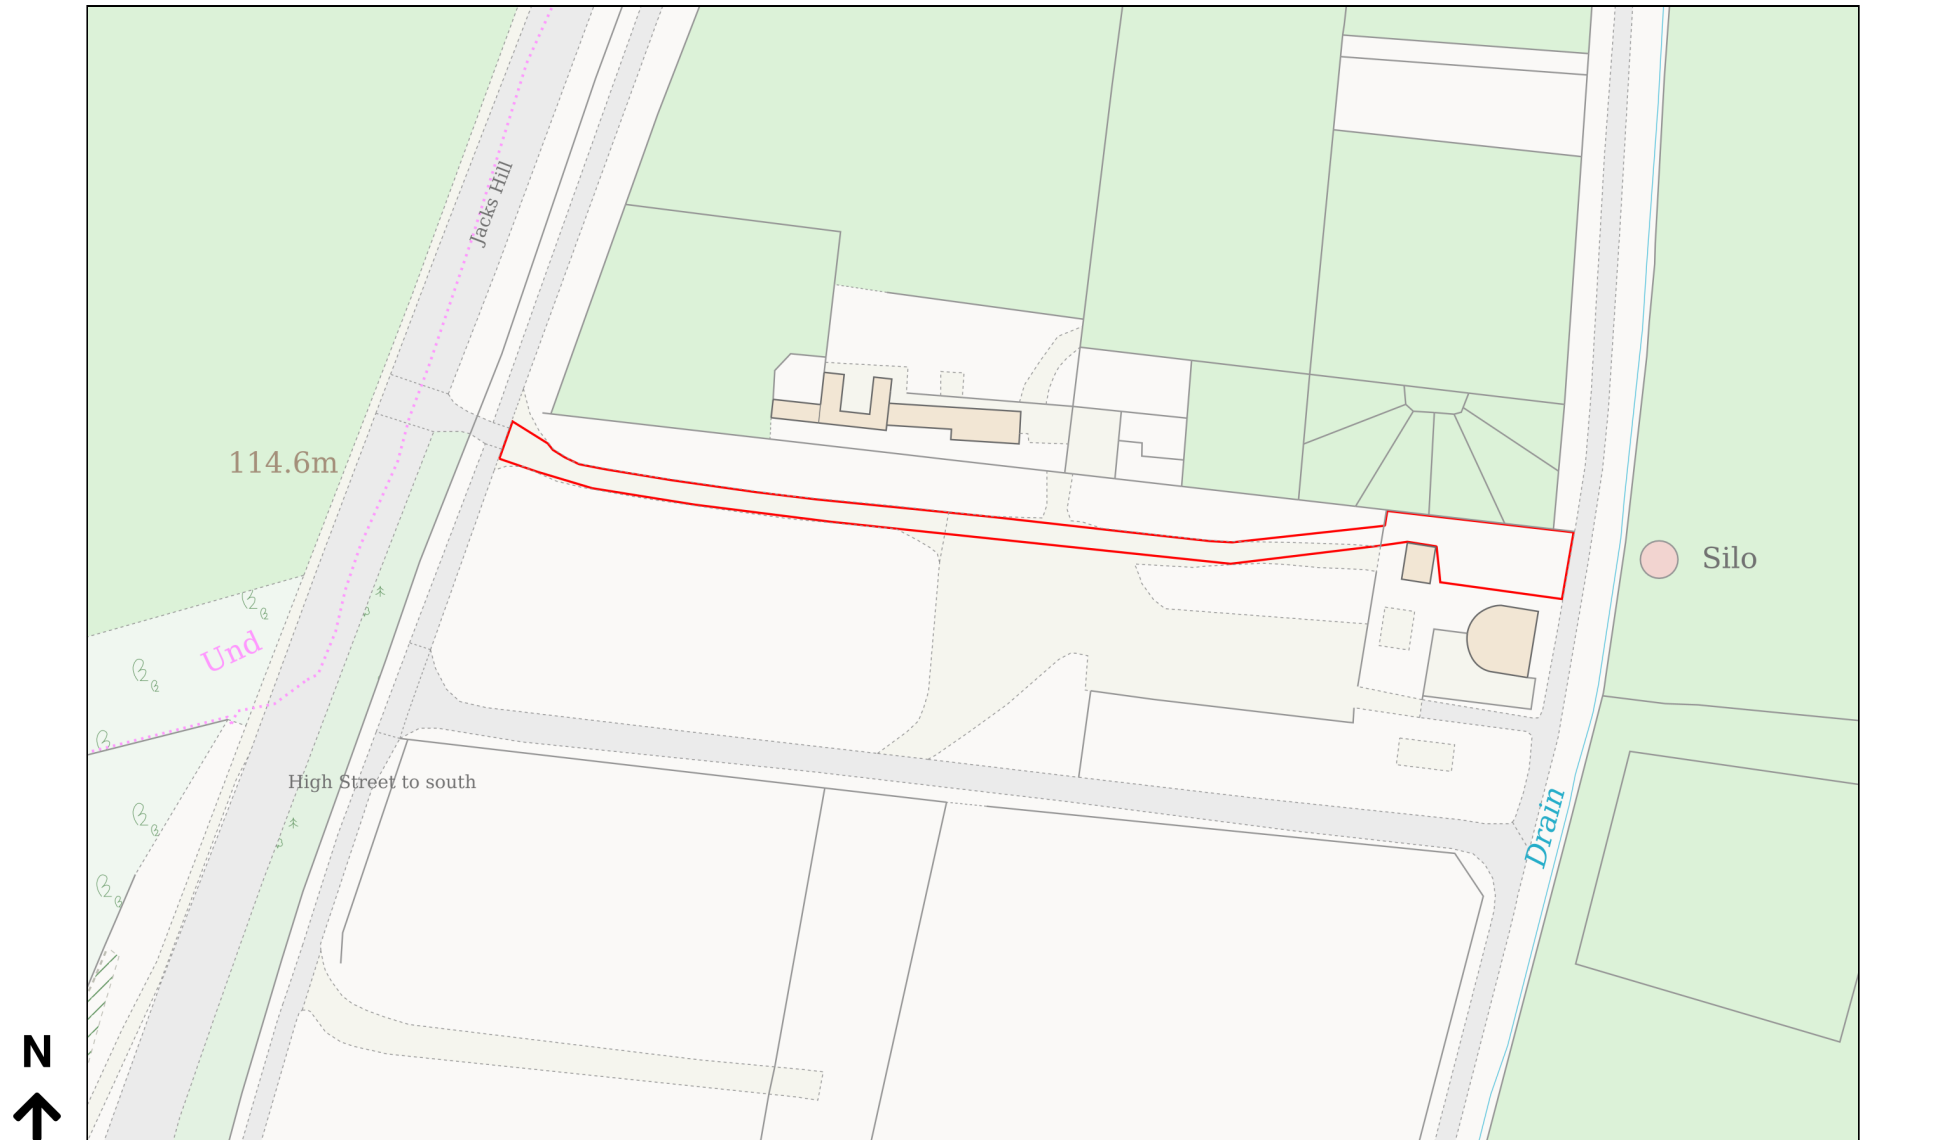

Planning Portal Reference: PP-15135788v1