



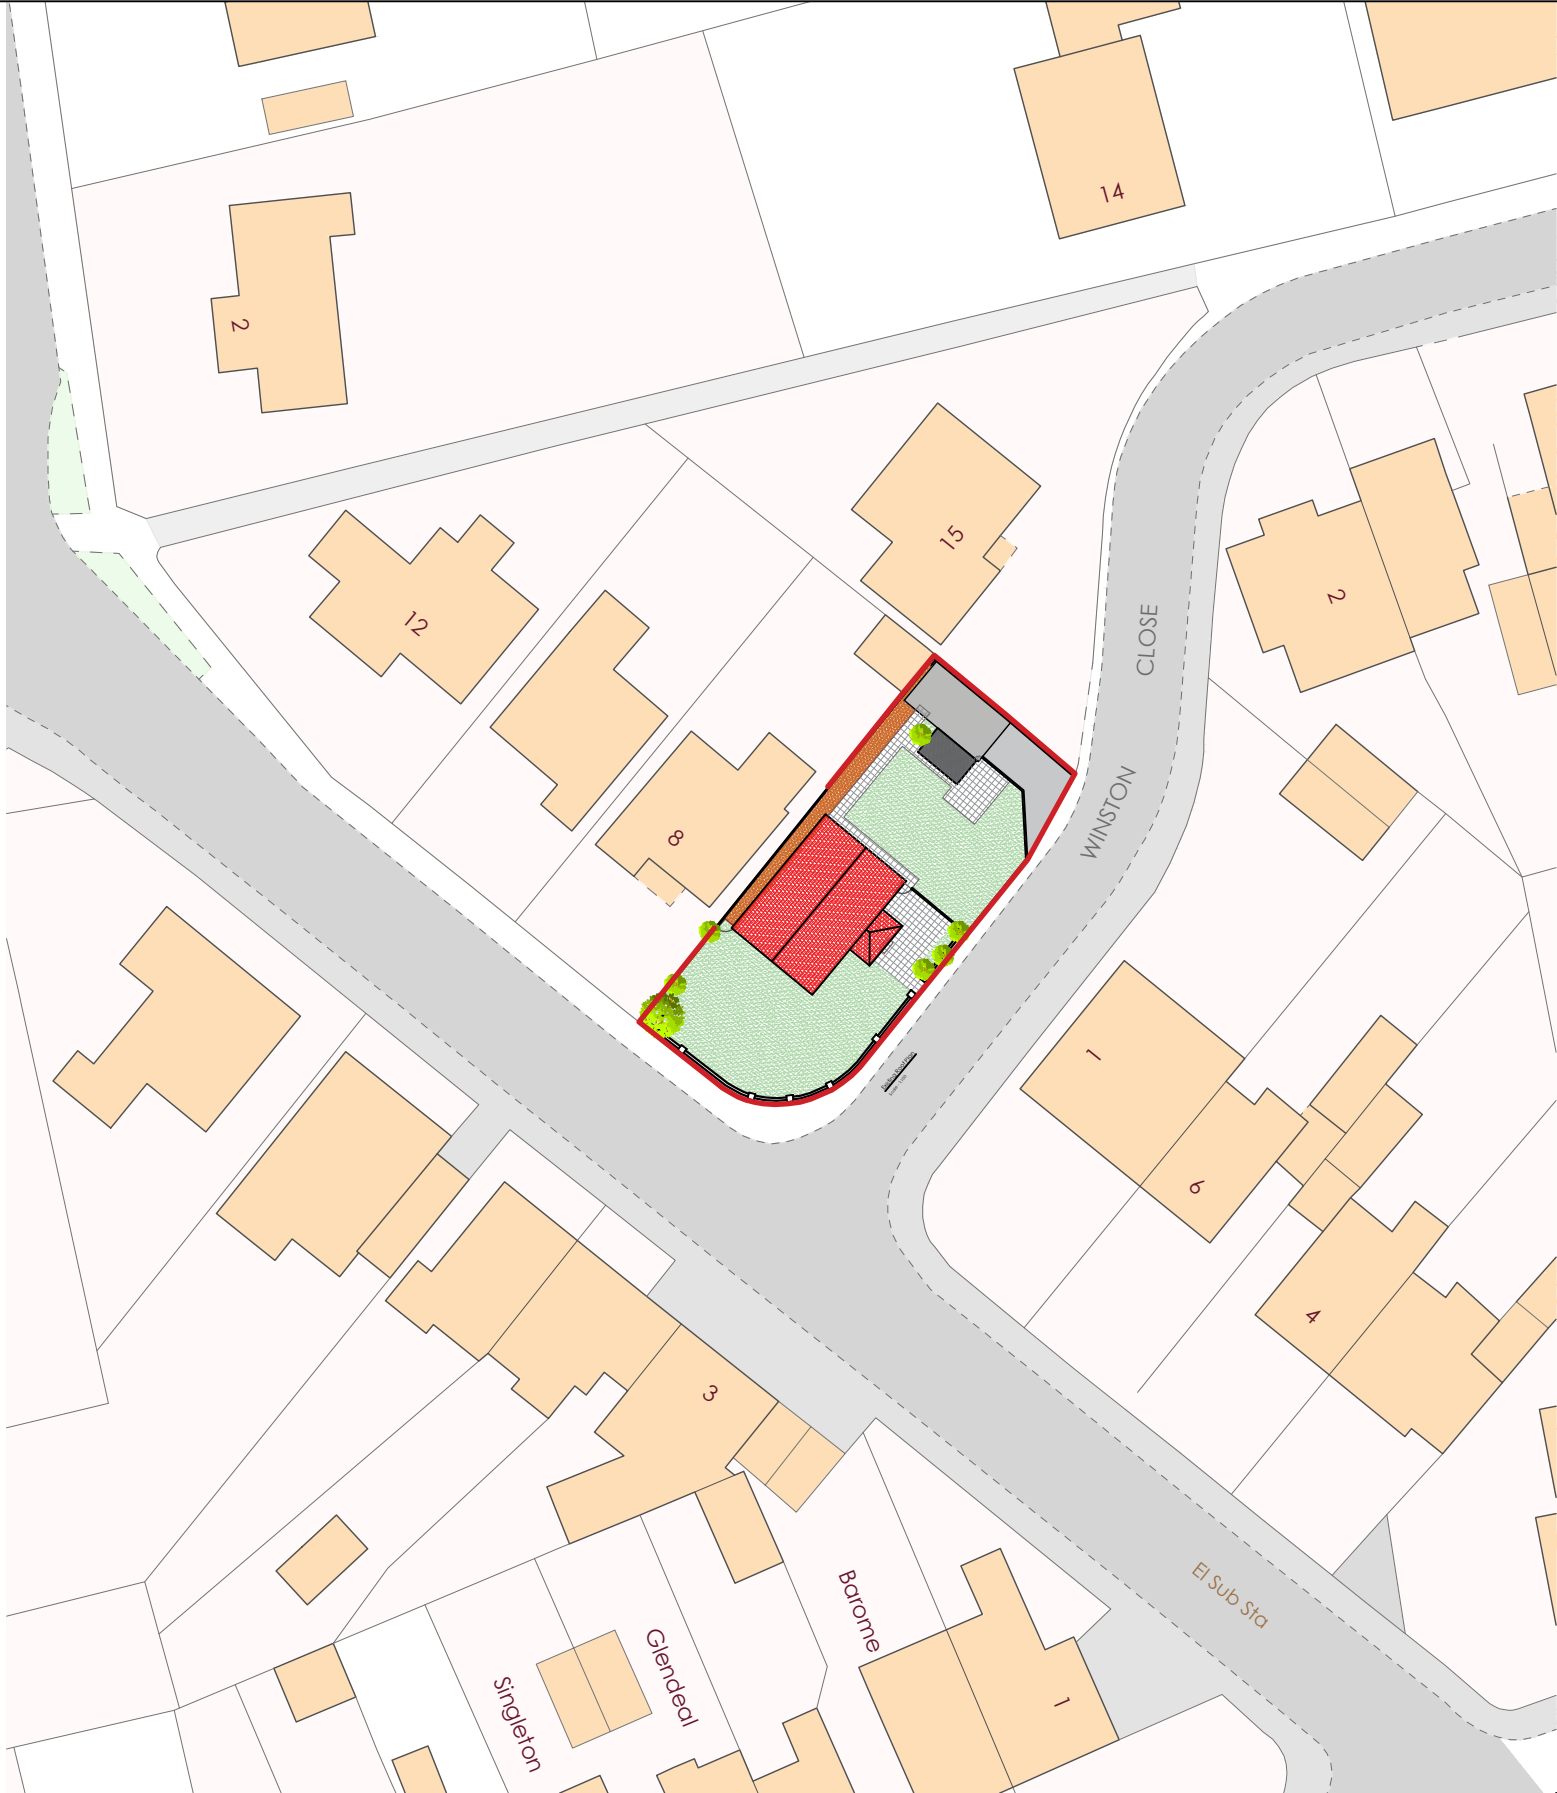


BLOCK PLAN
1:500

0 5 10 15 20

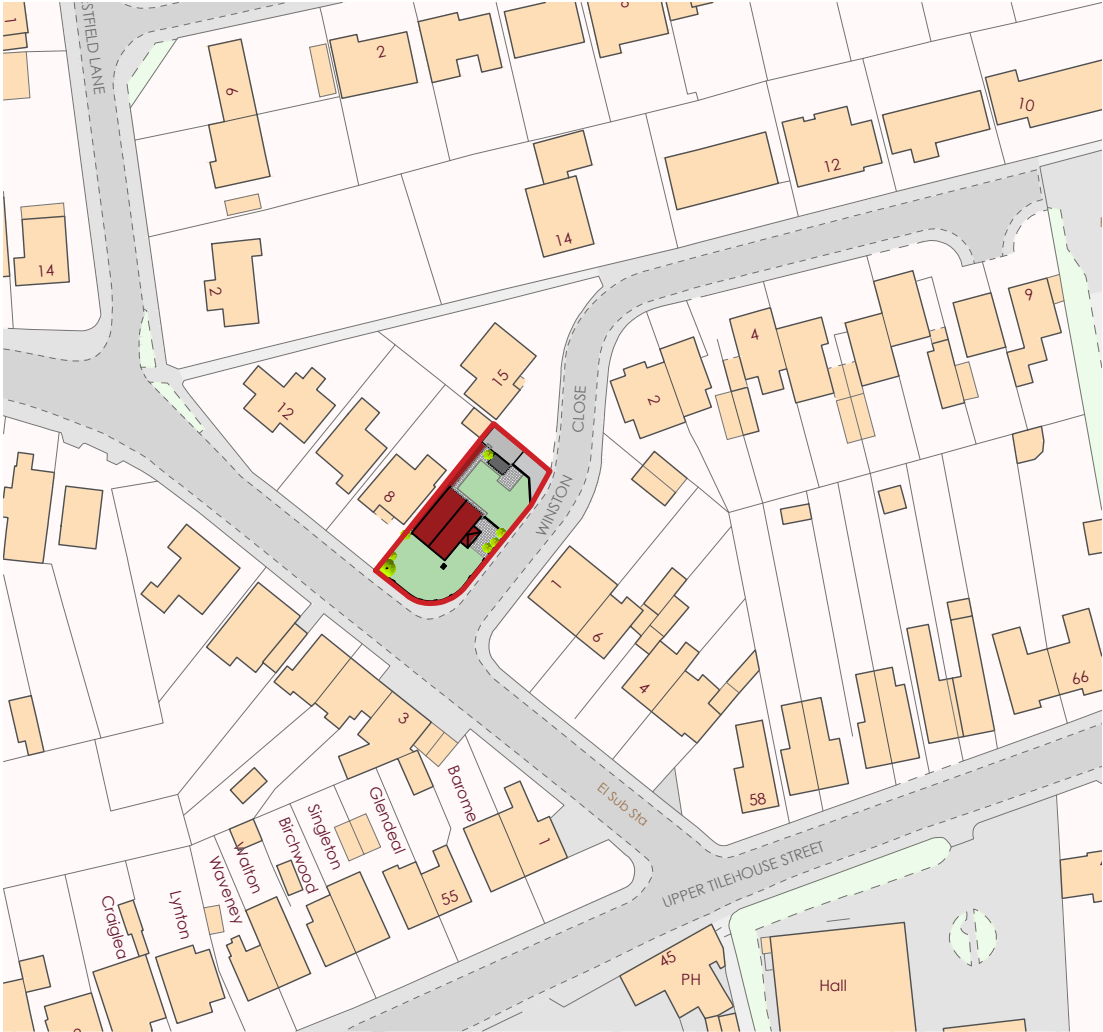

SITE LOCATION PLAN
1:1250

0 20 40 60 80

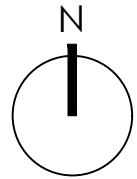

notes

revisions

no.	description	date	initial	check
P01	INITIAL ISSUE	03.08.26	NLC	NLC

client
GARRY & LOUISE GRAHAM

project
16 WINSTON CLOSE
HITCHIN
drawing
SITE LOCATION & BLOCK PLAN

scales 1:1250/1:500@A3	date drawn 03.08.26	drawn by TC
1 check date 03.08.26	checked by NLC	2 check date 03.08.26
checked by NLC	checked by NLC	checked by NLC

drawing no.
D154_A_100

revision
P01



NTC designs Ltd.
3 Hastings Close
Stevenage
SG1 2JG
p: 07748610789
e:ntcdesignsLtd@gmail.com

DRAWING SUBJECT TO COPYRIGHT ACT