



Section A1-A1 1:100

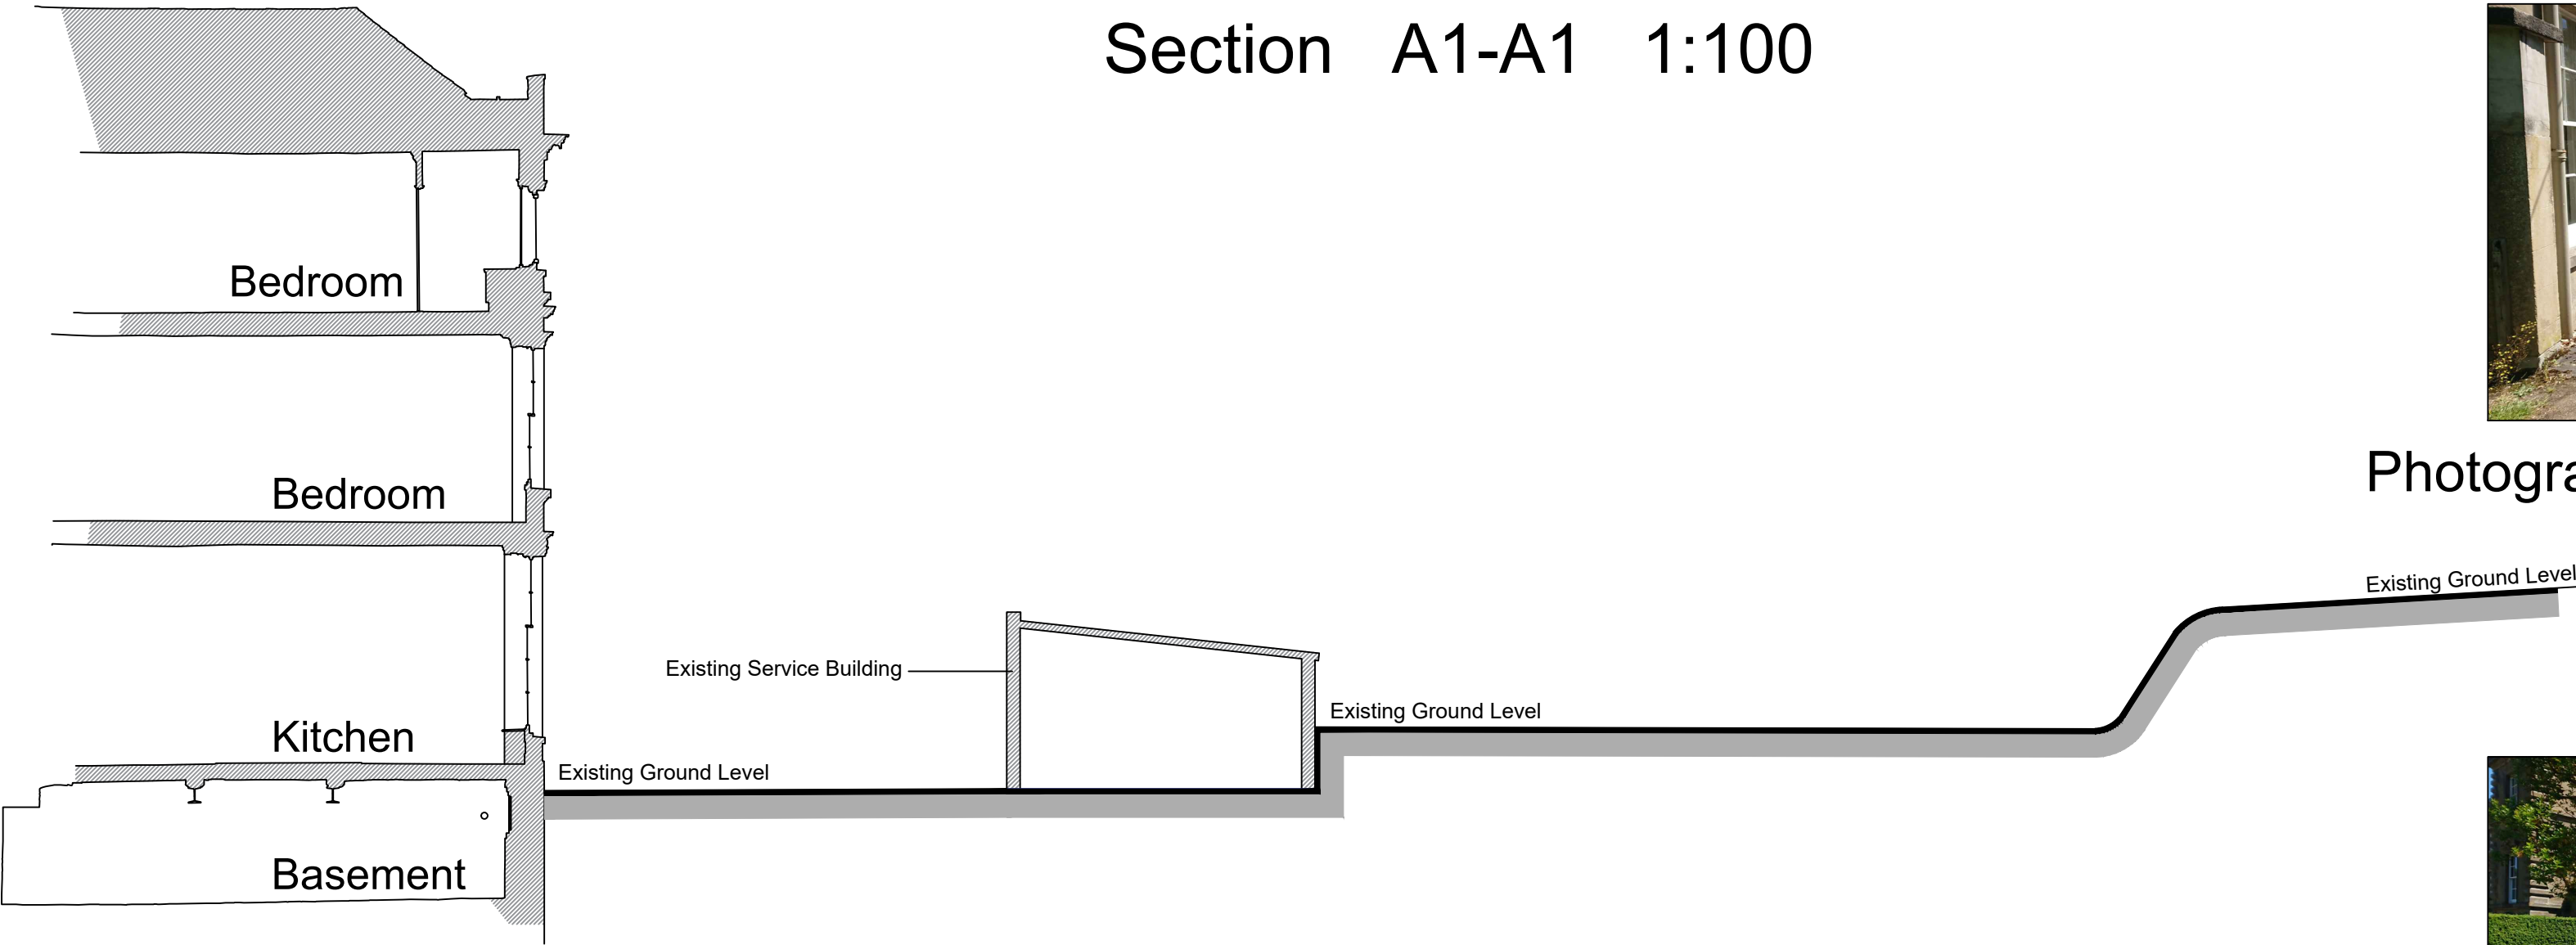

Photograph of Front of Service Building

Section A-A 1:100

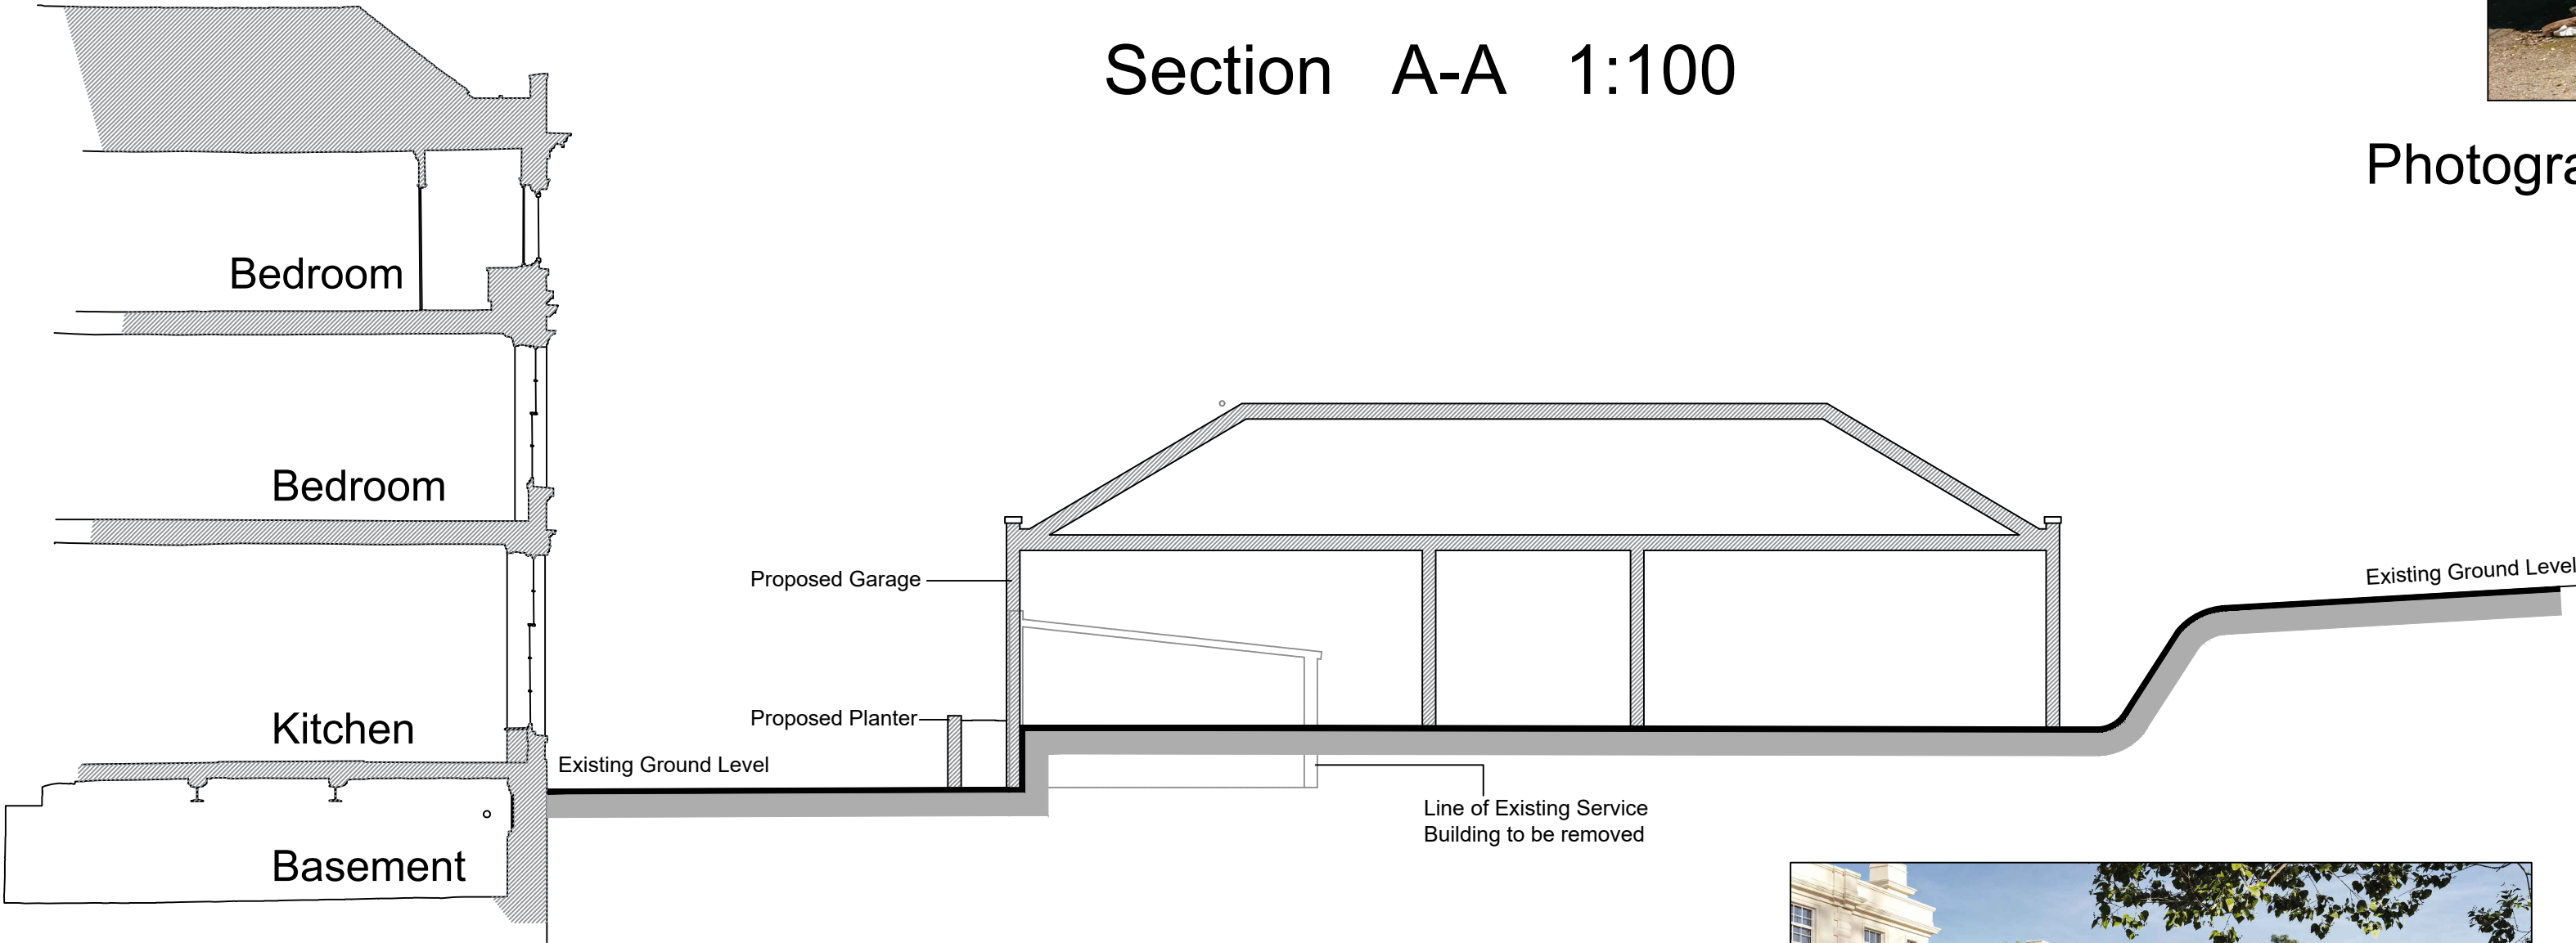

Photograph of Rear of Service Building



Image of Proposed Garage

A Planning Amendment

**Architech Limited**  
Architectural and Building Consultants  
Tel. 01462 634293 / 07768 123899

**Project**  
Hexton Manor, Hexton,  
Hertfordshire

**Title**  
Proposed Garage Block

**Date**  
May 2024

**Scale**  
1:100

**Status**  
Planning

2024 / 32 / 306

A

A2