

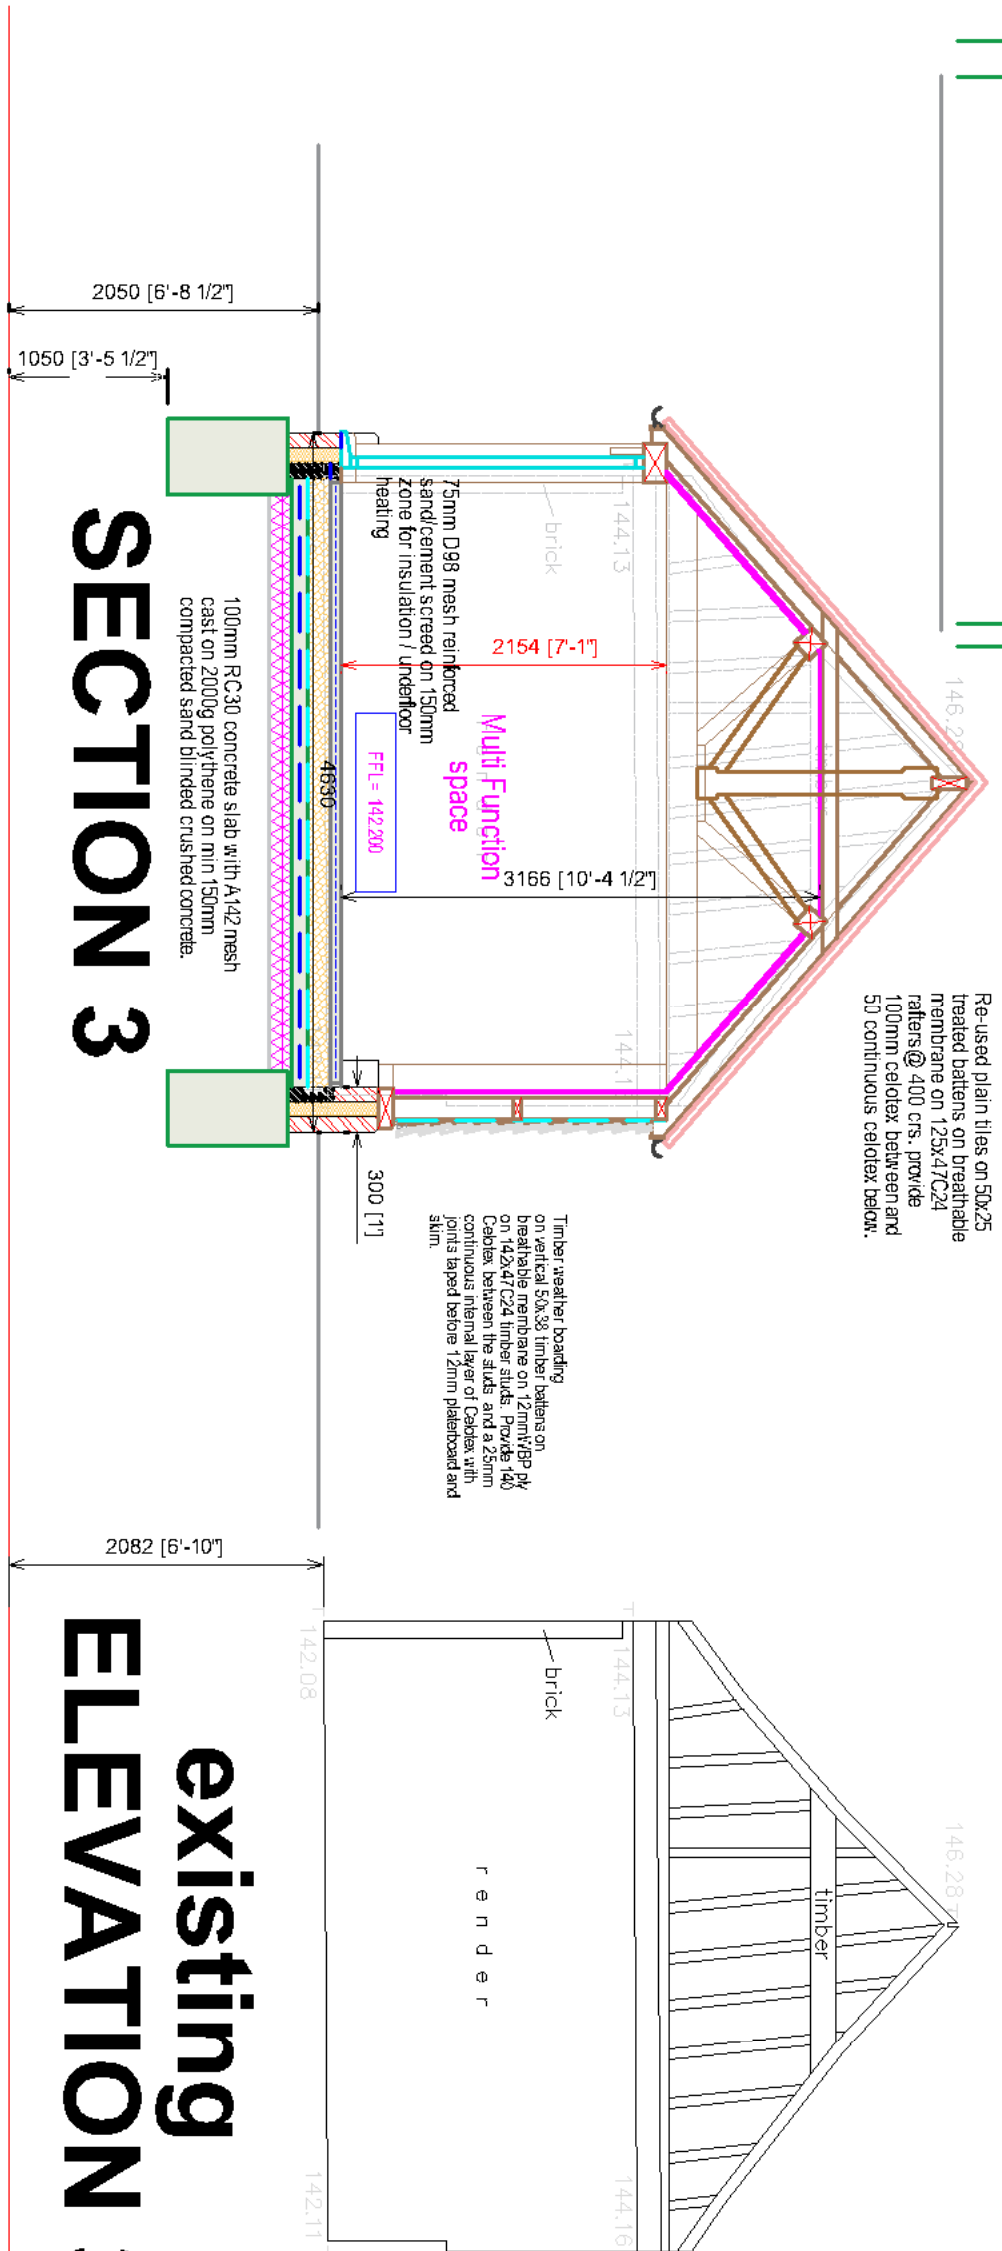


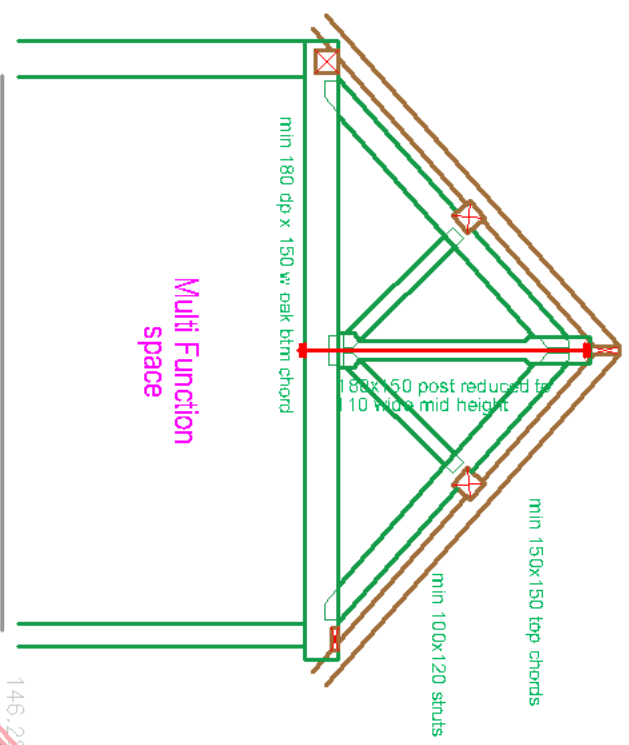


SECTION 3

existing ELEVATION 3


Datum: 140.00m

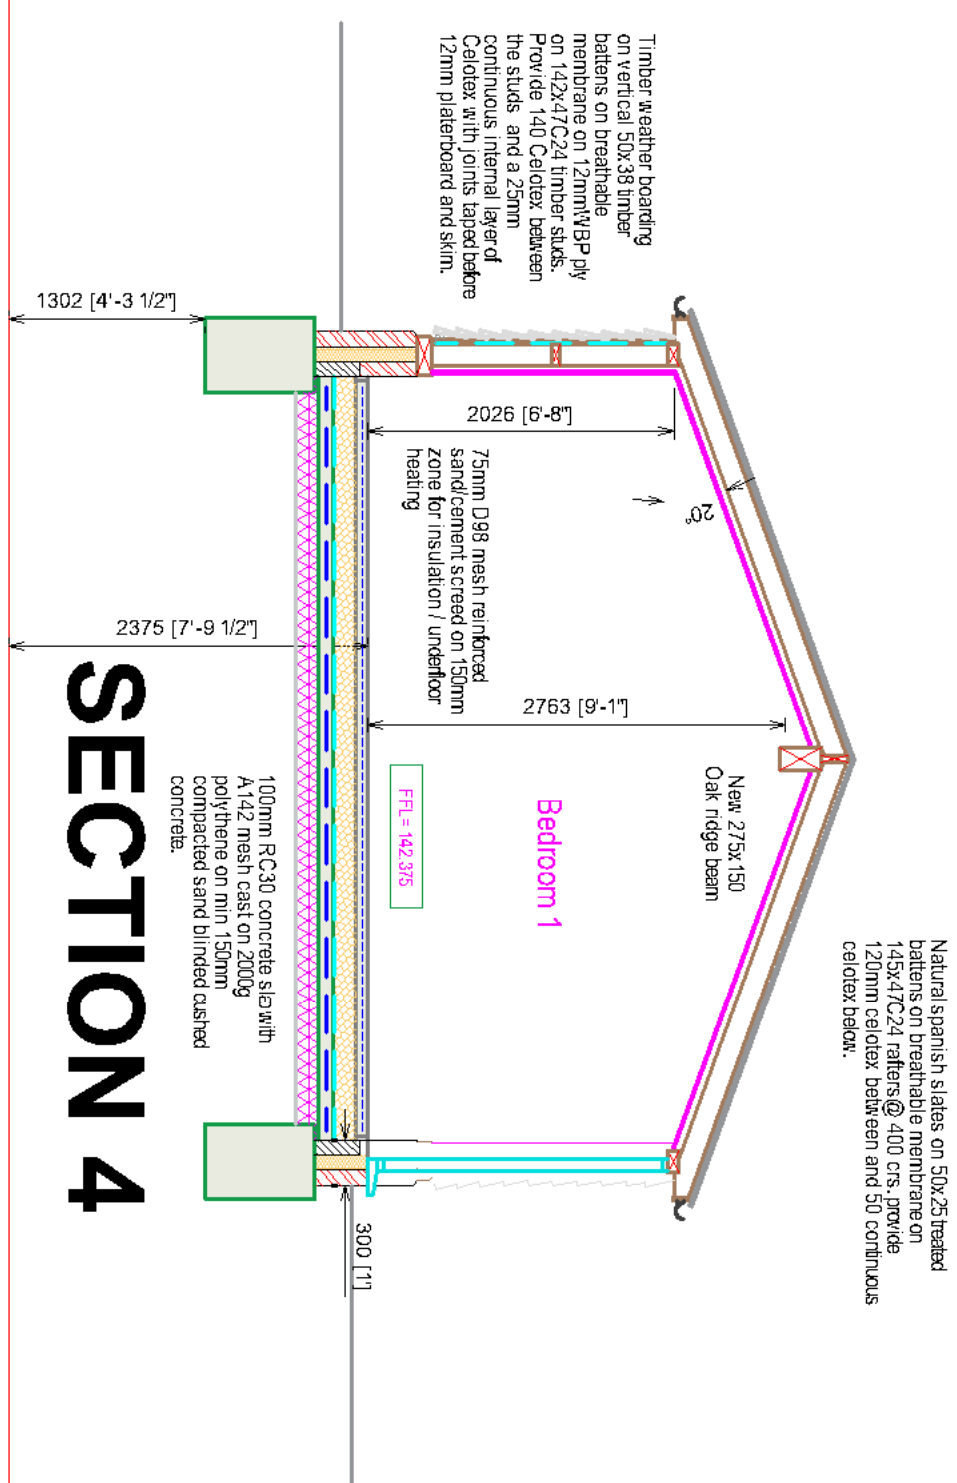

SECTION 4

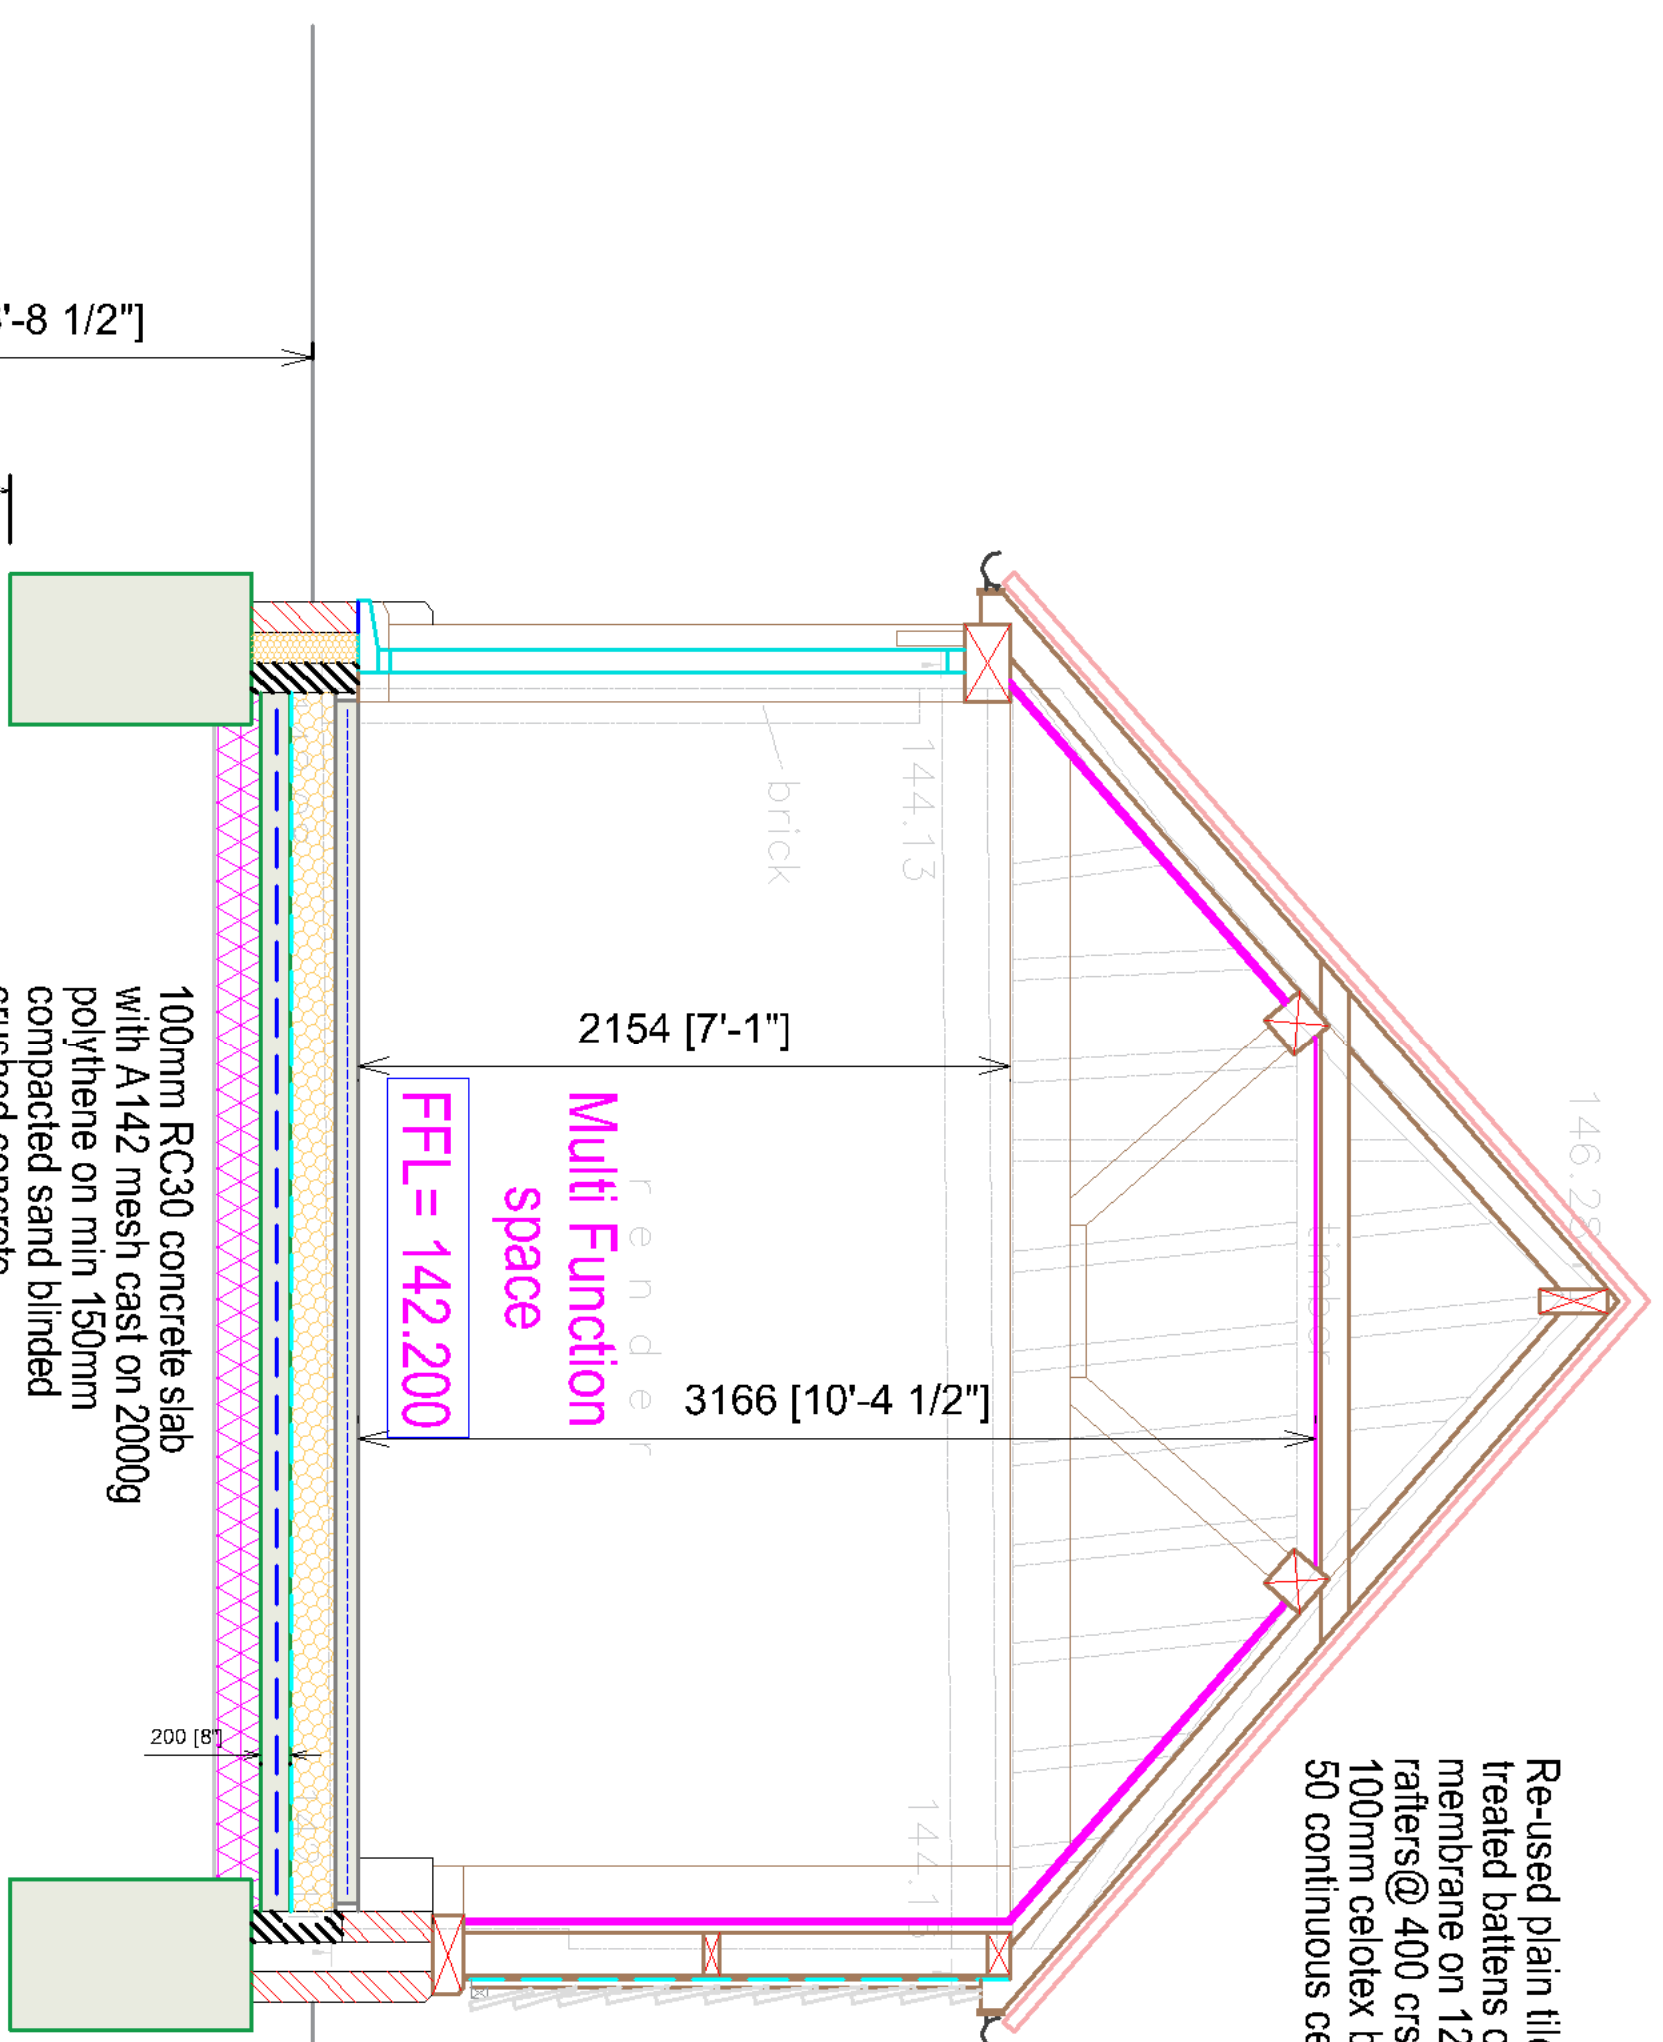

SECTION 3 (1:25 scale)

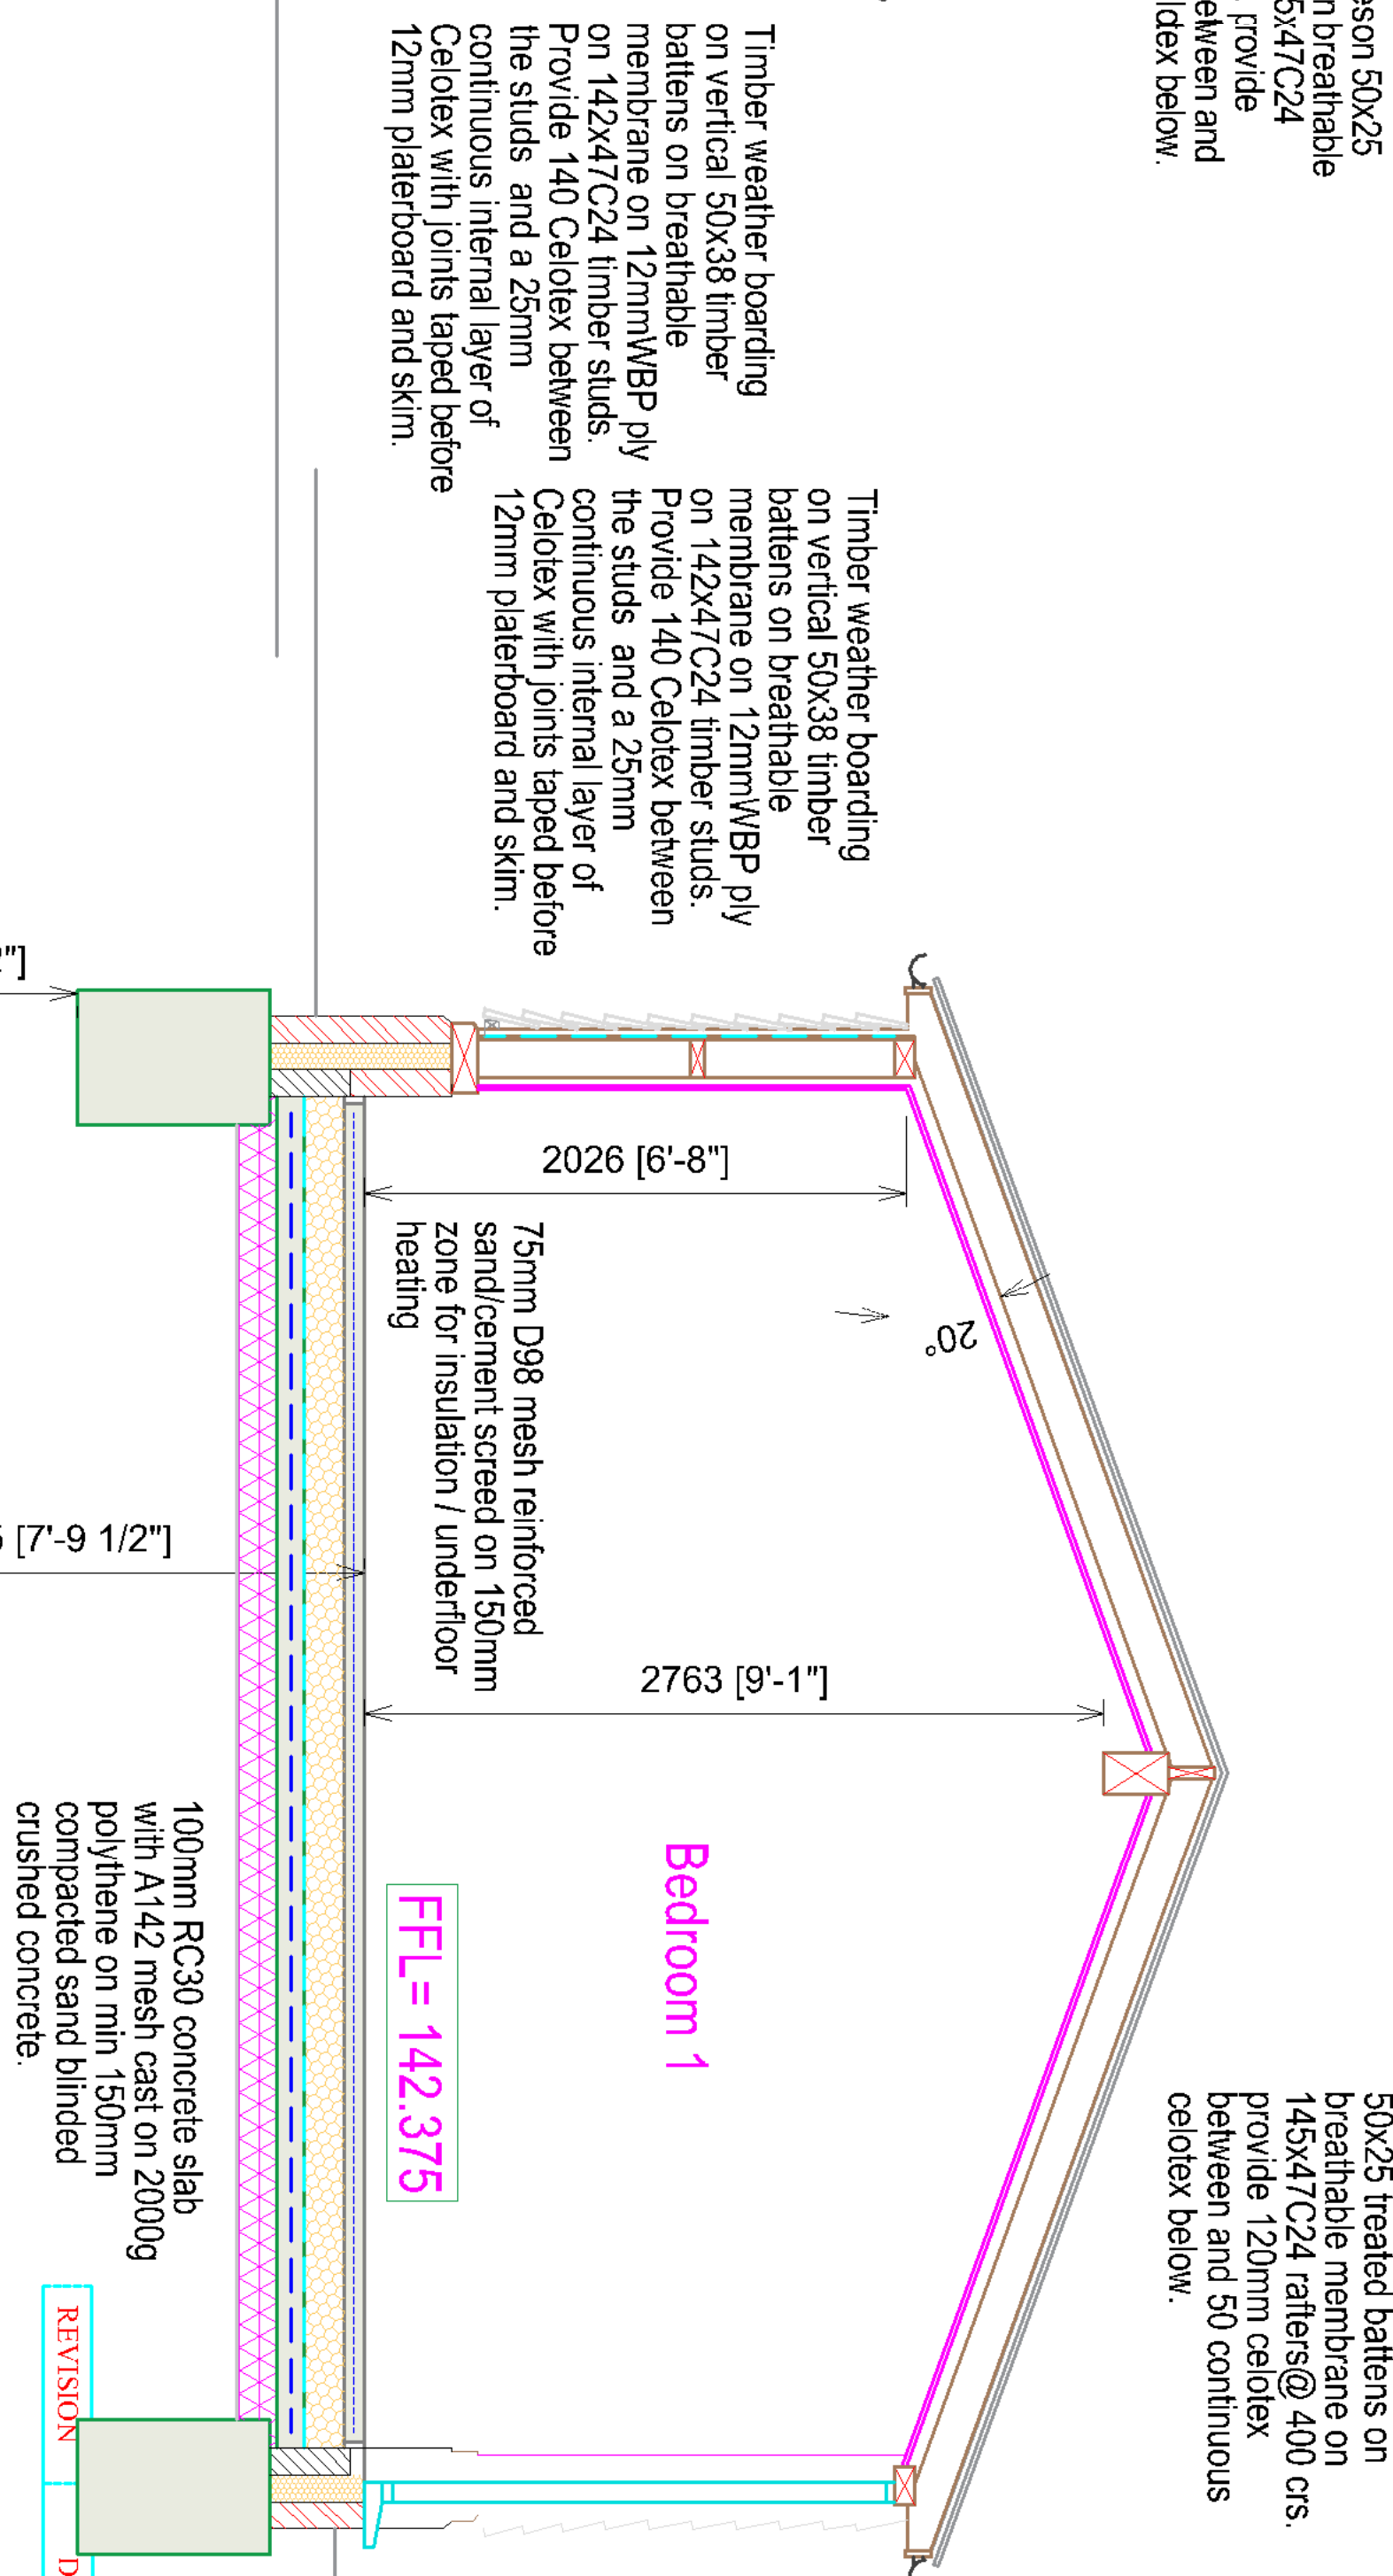

SECTION 4 (1:25 scale)

REVISION	DESCRIPTION	DATE
----------	-------------	------

	CLIENT/PROJECT Mr. Terry Gilbert	
	DRAWING East Barn, Freinds Green Farm TITLE Weston Hertfordshire.	
APRIL 2024	DRAWING 1:50 - A1	STRUCTURE SECTIONS
	STATUS PENDING	
NO UNAUTHORISED PRINTING OR DIGITAL SCANNING © COPYRIGHT 2005		Ref:6.730-1
Burton & Associates Ltd. 65 Shaftford Road Chilton Bels, S817 5BQ Tel./ Fax. 01482 650060		04A