


Existing Block Plan 1:500



Proposed Block Plan 1:500

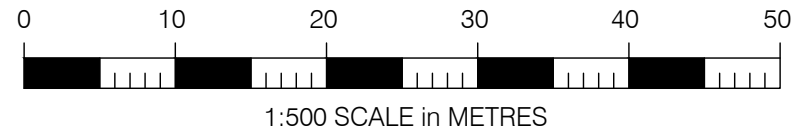

NOTES:
This drawing is to be read in conjunction with all relevant Architects and Engineers drawings. Only figured dimensions are to be used, for construction, all dimensions are to be verified on site prior to work commencing.

REV	AMENDMENT	DATE
-----	-----------	------

TITLE
16 Strathmore Avenue
SG5 1SL

Existing & Proposed
Block Plans

DATE	31.05.24	SCALE 1:500 @ A3
DRAWN	CC	APPROVED



RESIDENTIAL ARCHITECTURE

DRAWING STATUS
APPROVAL

DRAWING No 2024-1181-202	REV
-----------------------------	-----