
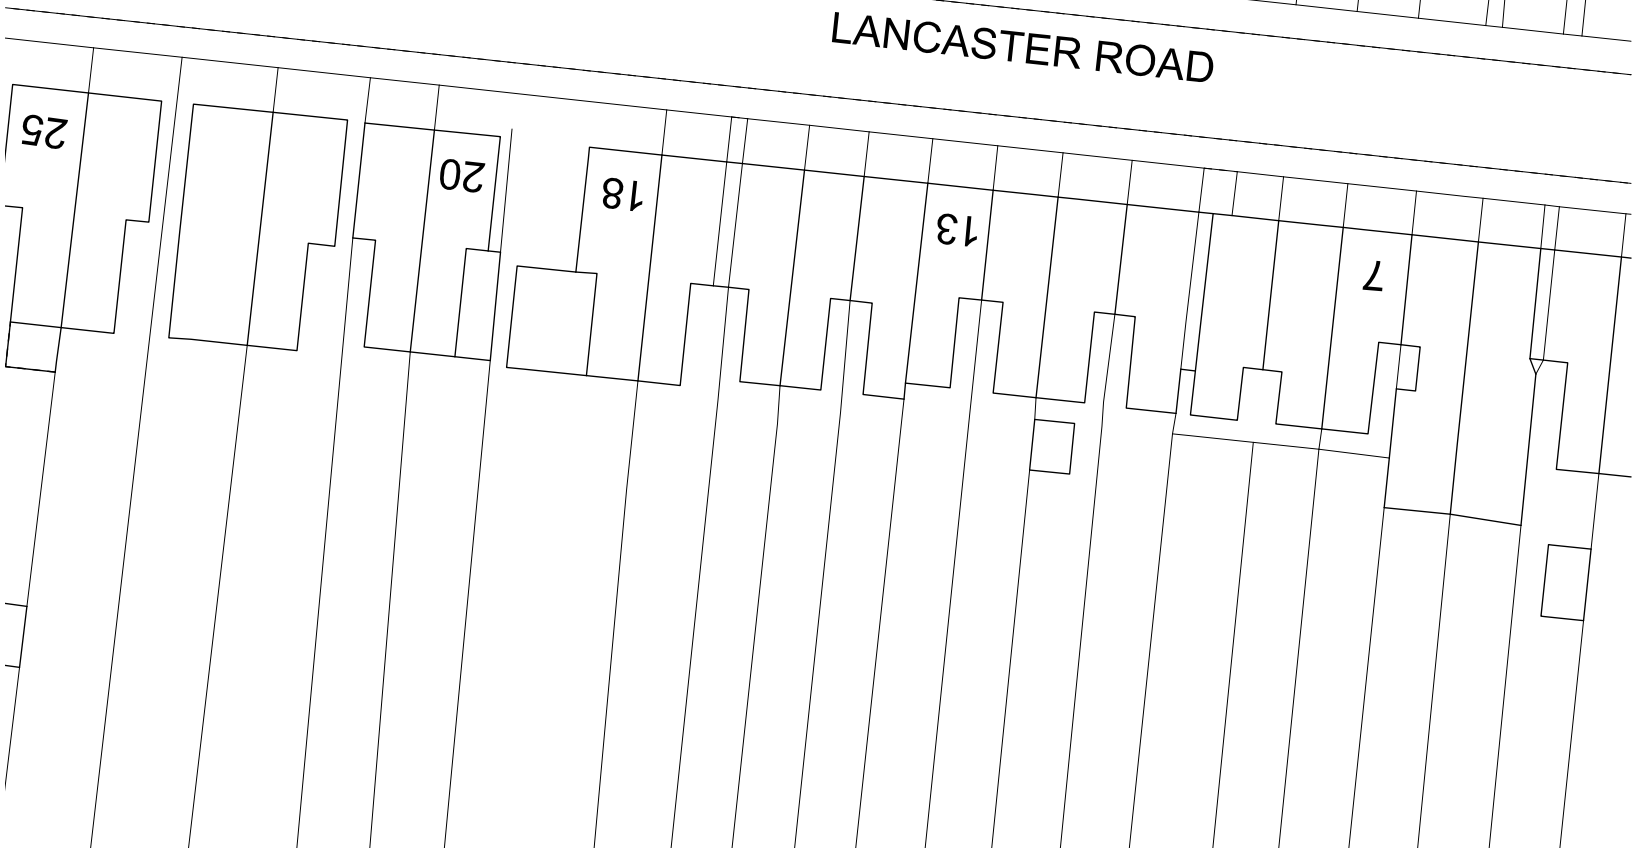


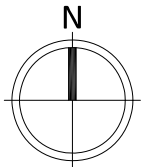

0 50 METRES LOCATION PLAN 1:1250 SCALE

ORDNANCE SURVEY, (C) Crown Copyright and database rights 2021 OS 100047474

0 5 25 METRES

GENERAL NOTES

No.	Description
01	Check all dimensions on site

REVISIONS

Rev.	Date	Description
A	Aug 25	Extension depth reduced
B	Sep 25	Extension depth reduced



WHITEBRICK

29b Hermitage Road,
Hitchin, Hertfordshire, SG5 1BY.
info@whitebrick.studio

CLIENT

Mr and Mrs Chand

PROJECT

Extension and alterations at 54
Lancaster Road, Hitchin,
Hertfordshire, SG5 1PE

DRAWING TITLE

Site Location Plan

INFORMATION

Job ref	2510
Drawing no.	2510-00B
Scale	1:500/1:1250 @ ISOA3
Date	Jun 25
Drawn	CWM