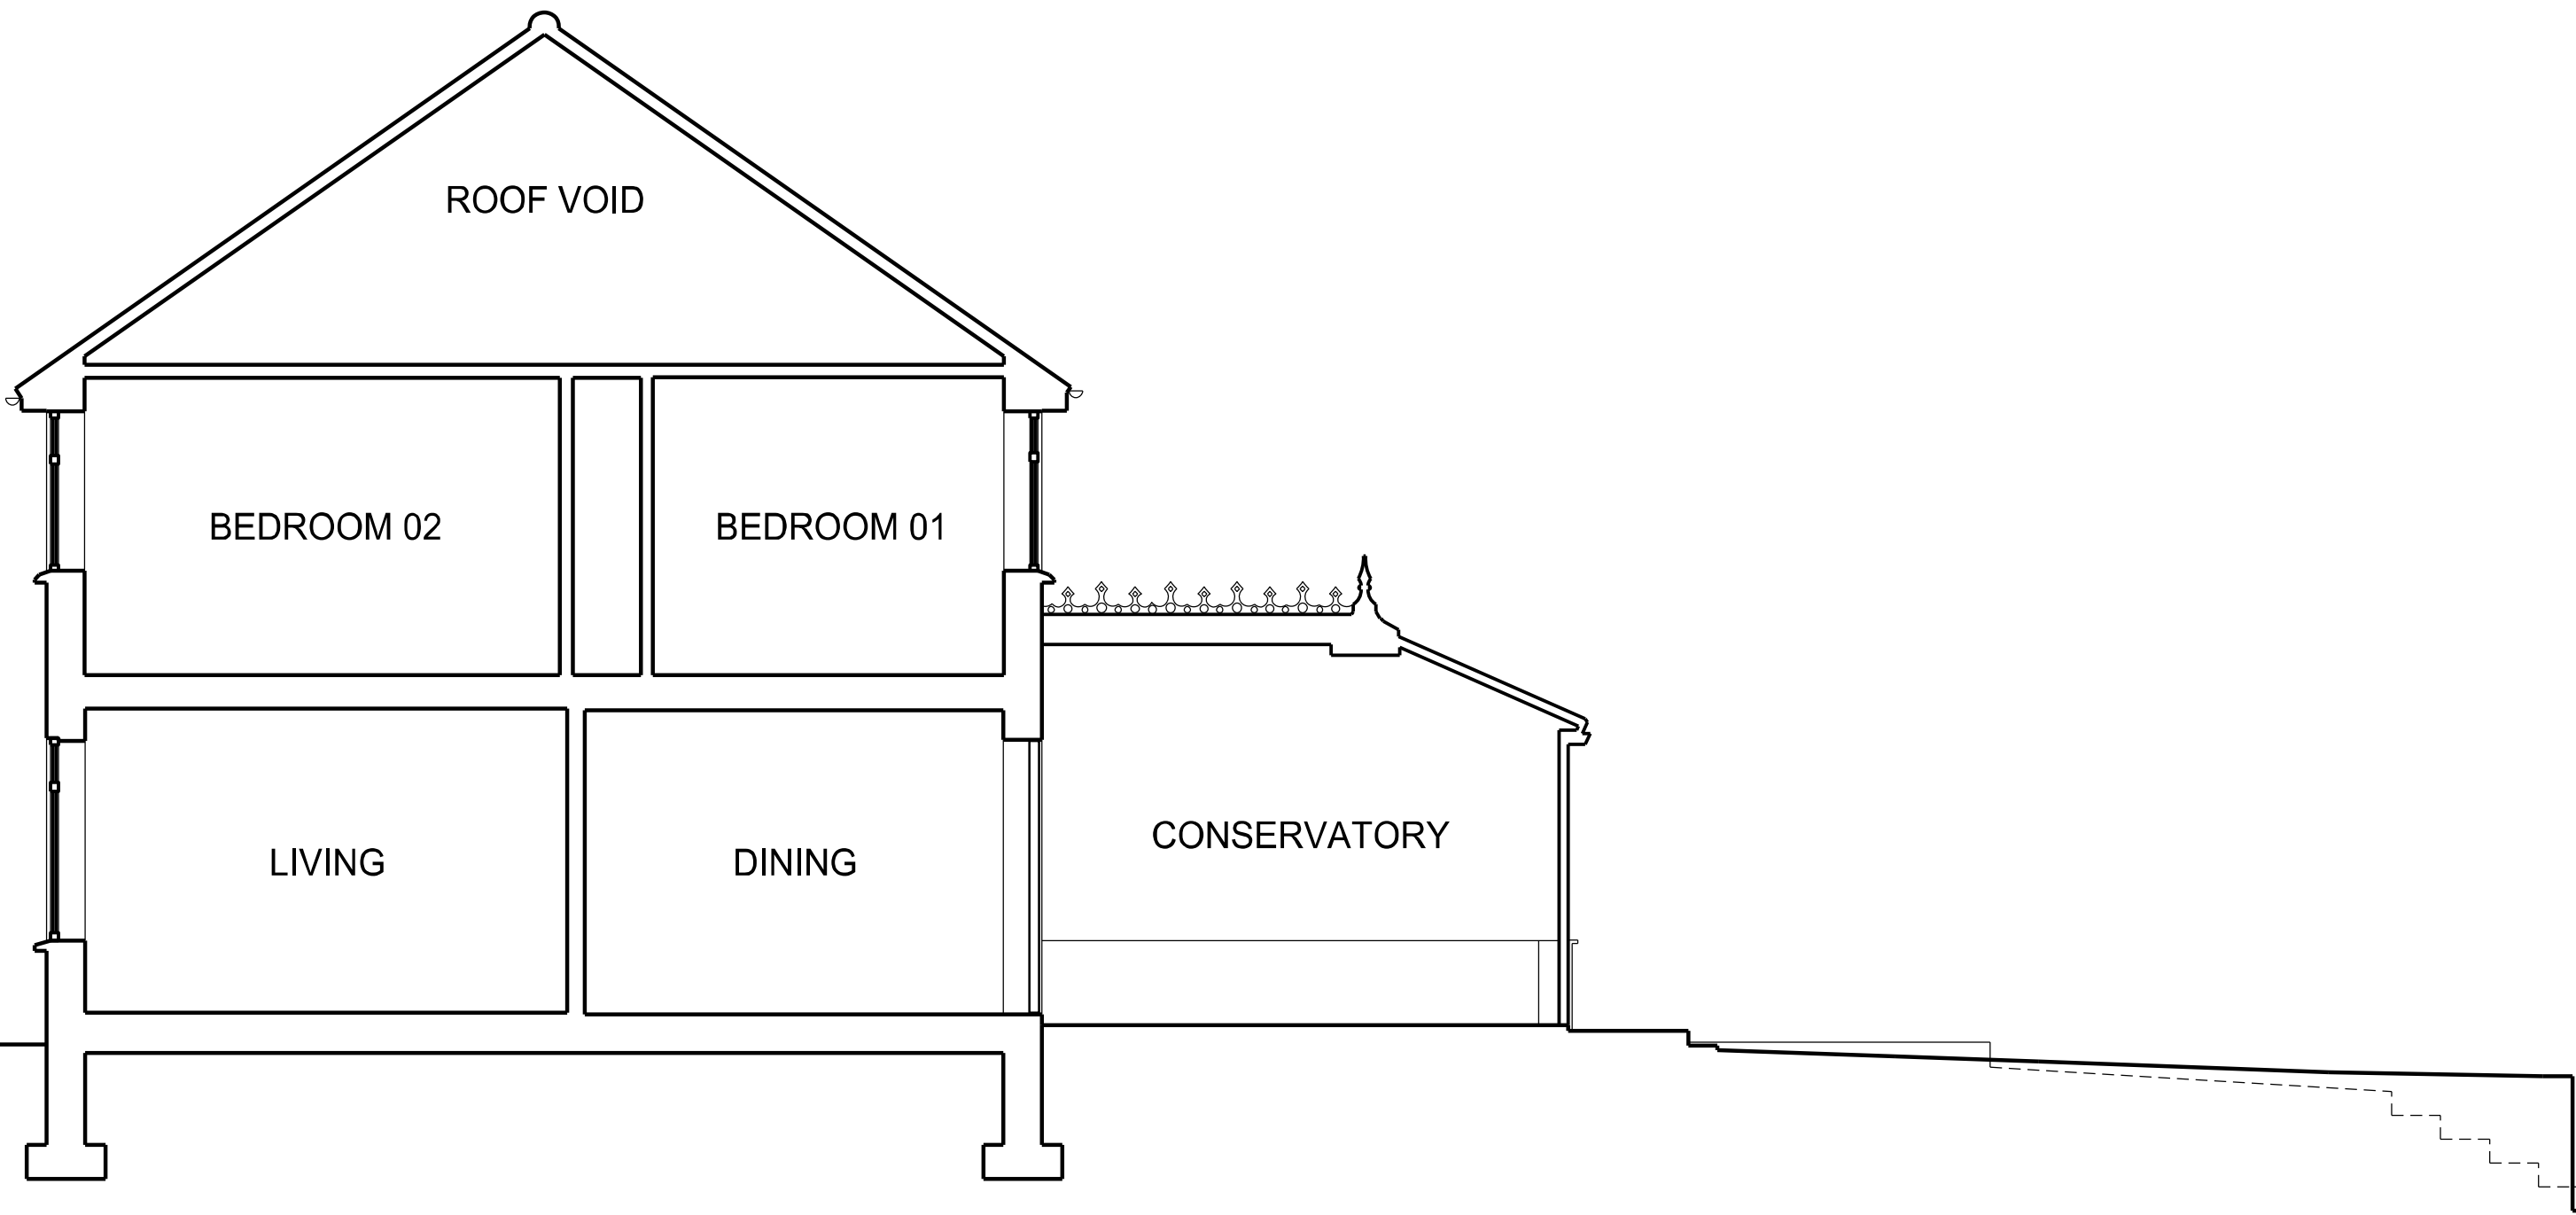


NOTES

GAZEY ARCHITECTS SHALL HAVE NO RESPONSIBILITY FOR ANY USE MADE OF THIS DOCUMENT OTHER THAN FOR THAT WHICH IT WAS PREPARED AND ISSUED.

ALL DIMENSIONS SHOULD BE CHECKED ON SITE.

DO NOT SCALE FROM THIS DRAWING.

ANY DRAWING ERRORS OR DIVERGENCIES SHOULD BE BROUGHT TO THE ATTENTION OF GAZEY ARCHITECTS AT THE ADDRESS SHOWN.

© Gazezy Architects (UK). All rights reserved. 2023

- Client Issue	GG	-	04.02.26
A Neighbour Consultation	GG	-	27.02.26
B Application for Planning Consent	GG	-	05.03.26
C Updated Application for Planning Consent	GG	-	19.03.26

REVISION / DESCRIPTION	DRAWN	CHECKED	DATE
------------------------	-------	---------	------

Gazezy Architects

50 Halstead Road
Enfield
London EN1 1QB
United Kingdom
T +44 (0)79 7314 5359

PROJECT TITLE 56 Manton Road, Hitchin Adaptation / Extension		
DRAWING TITLE Cross Section 01 Existing		SCALE 1:50 @ A3
PROJECT NUMBER P11_2025		DATE 04.02.26
DRAWING NUMBER (00)AS001E	REVISION C	