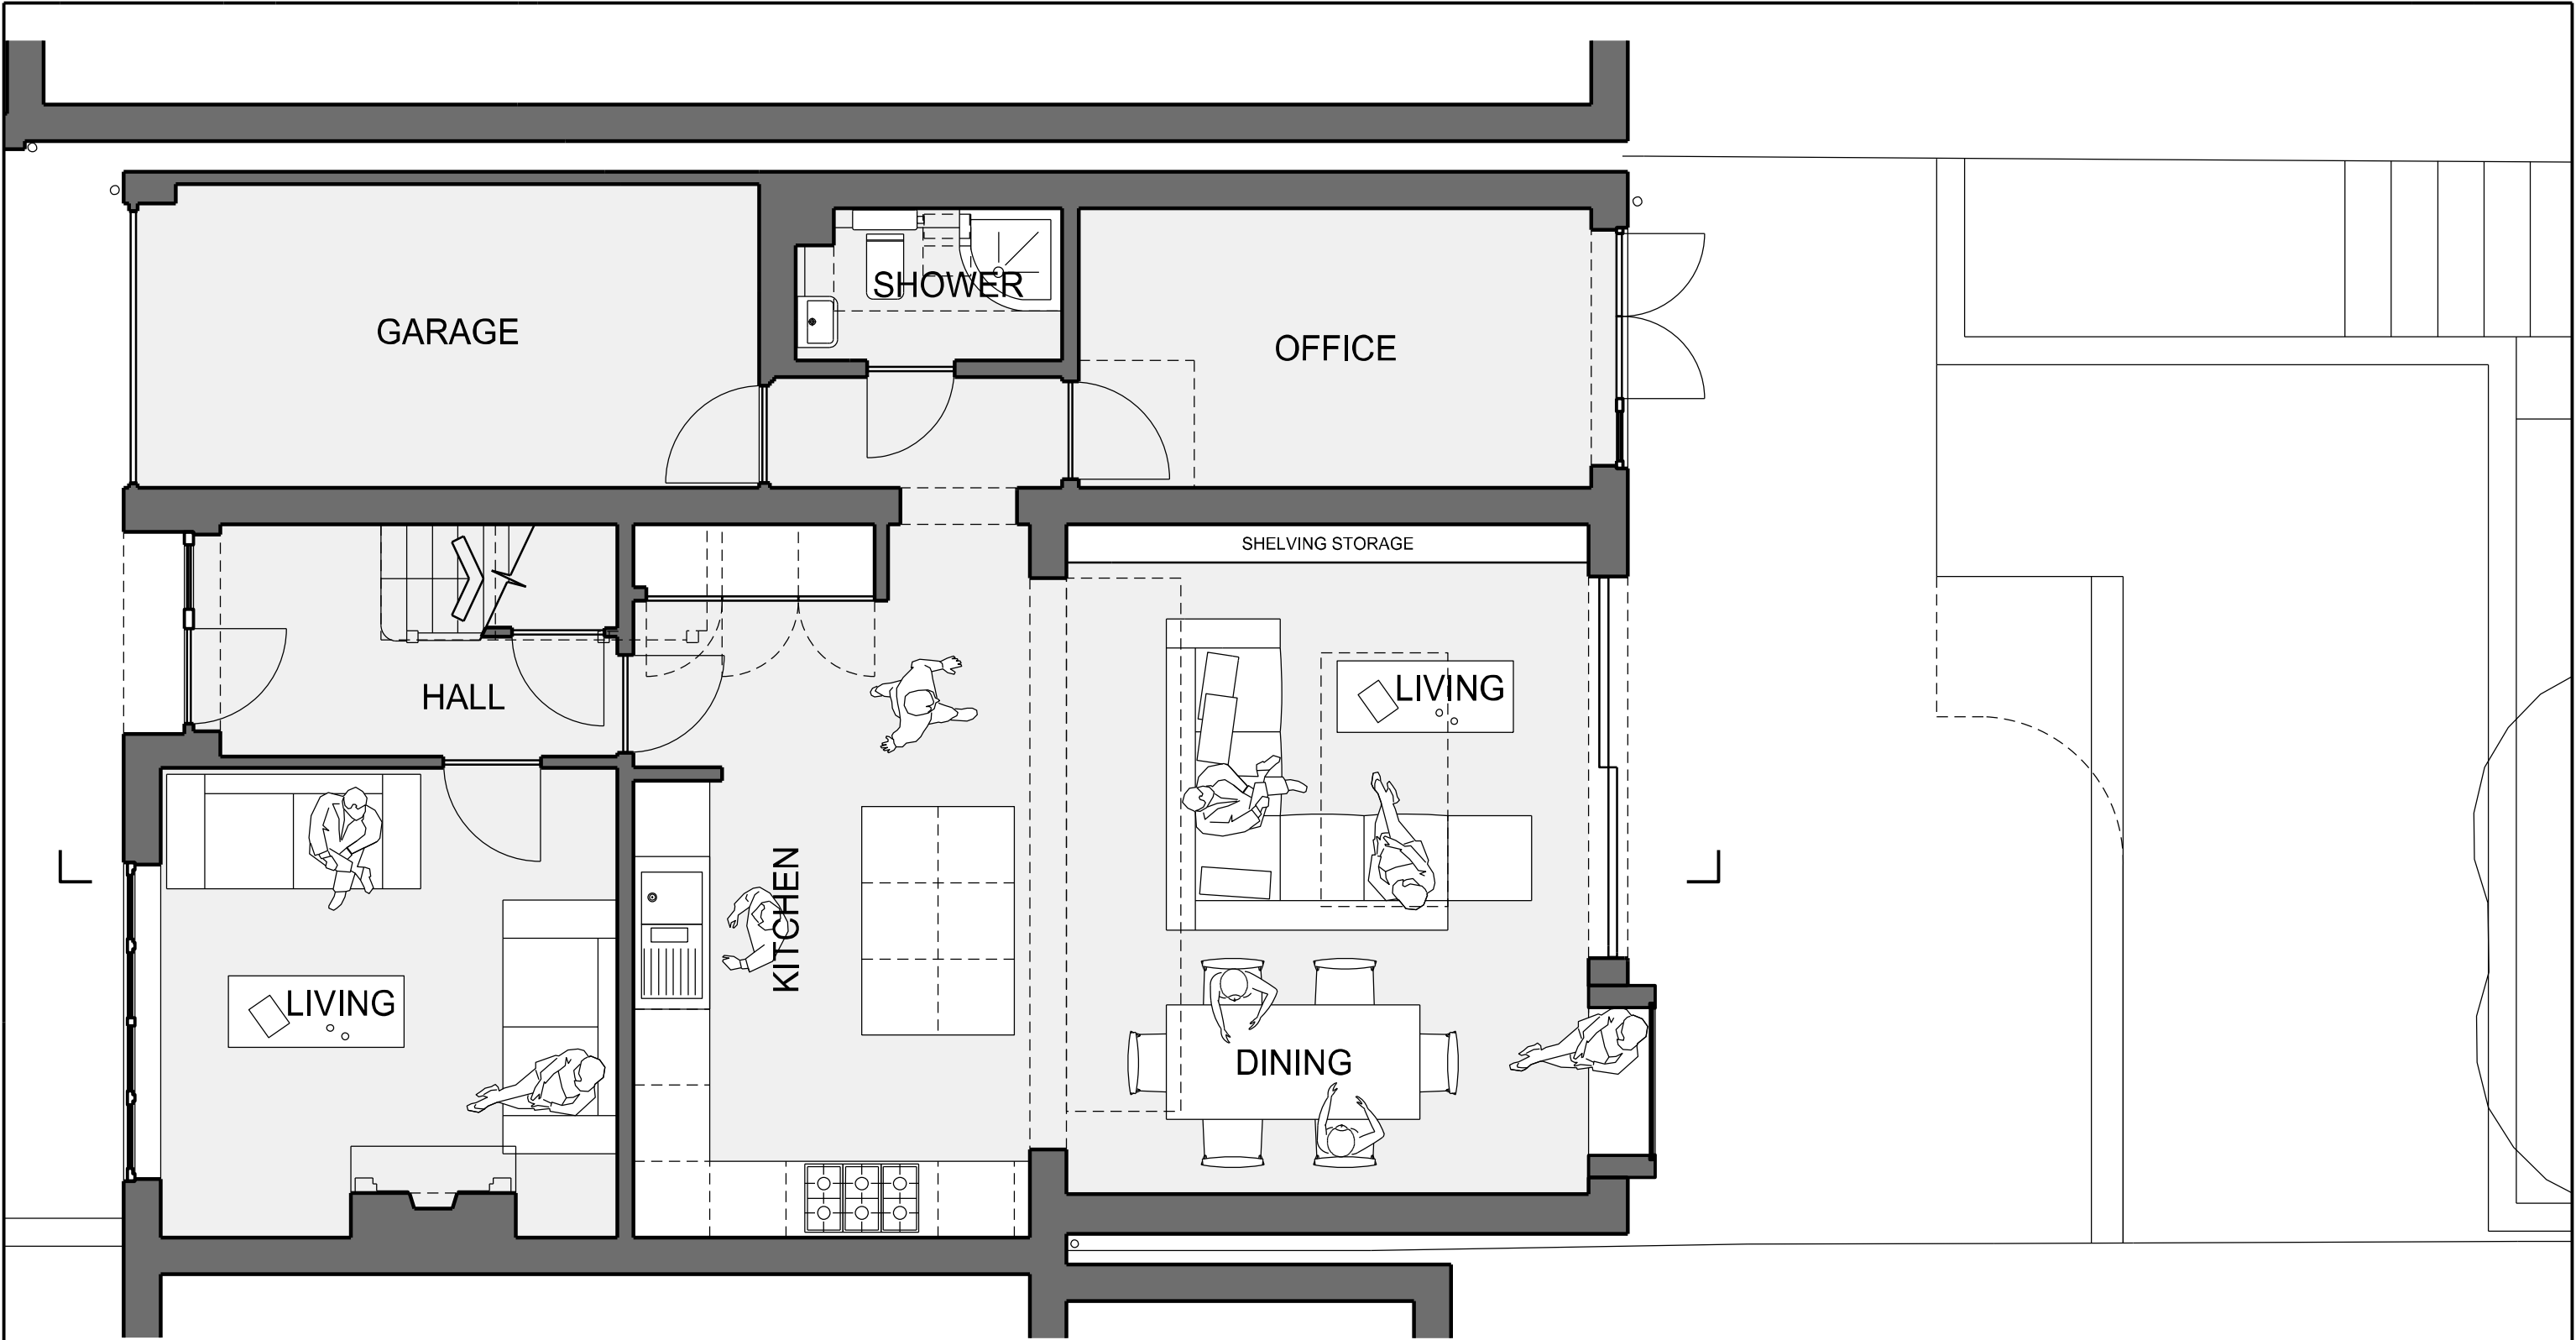


NOTES

GAZEY ARCHITECTS SHALL HAVE NO RESPONSIBILITY FOR ANY USE MADE OF THIS DOCUMENT OTHER THAN FOR THAT WHICH IT WAS PREPARED AND ISSUED.

ALL DIMENSIONS SHOULD BE CHECKED ON SITE.

DO NOT SCALE FROM THIS DRAWING.

ANY DRAWING ERRORS OR DIVERGENCIES SHOULD BE BROUGHT TO THE ATTENTION OF GAZEY ARCHITECTS AT THE ADDRESS SHOWN.

© GazeY Architects (UK). All rights reserved. 2023



- Client Issue	GG	-	04.02.26
A Neighbour Consultation	GG	-	27.02.26
B Application for Planning Consent	GG	-	05.03.26
C Updated Application for Planning Consent	GG	-	19.03.26

REVISION / DESCRIPTION DRAWN CHECKED DATE

GazeY Architects			PROJECT TITLE	
			56 Manton Road, Hitchin Adaptation / Extension	
			DRAWING TITLE	SCALE
			Ground Floor Level Proposed Layout	1:50 @ A3
			PROJECT NUMBER	DATE
			P11_2025	04.02.26
			DRAWING NUMBER	REVISION
			(00)AP001	C