



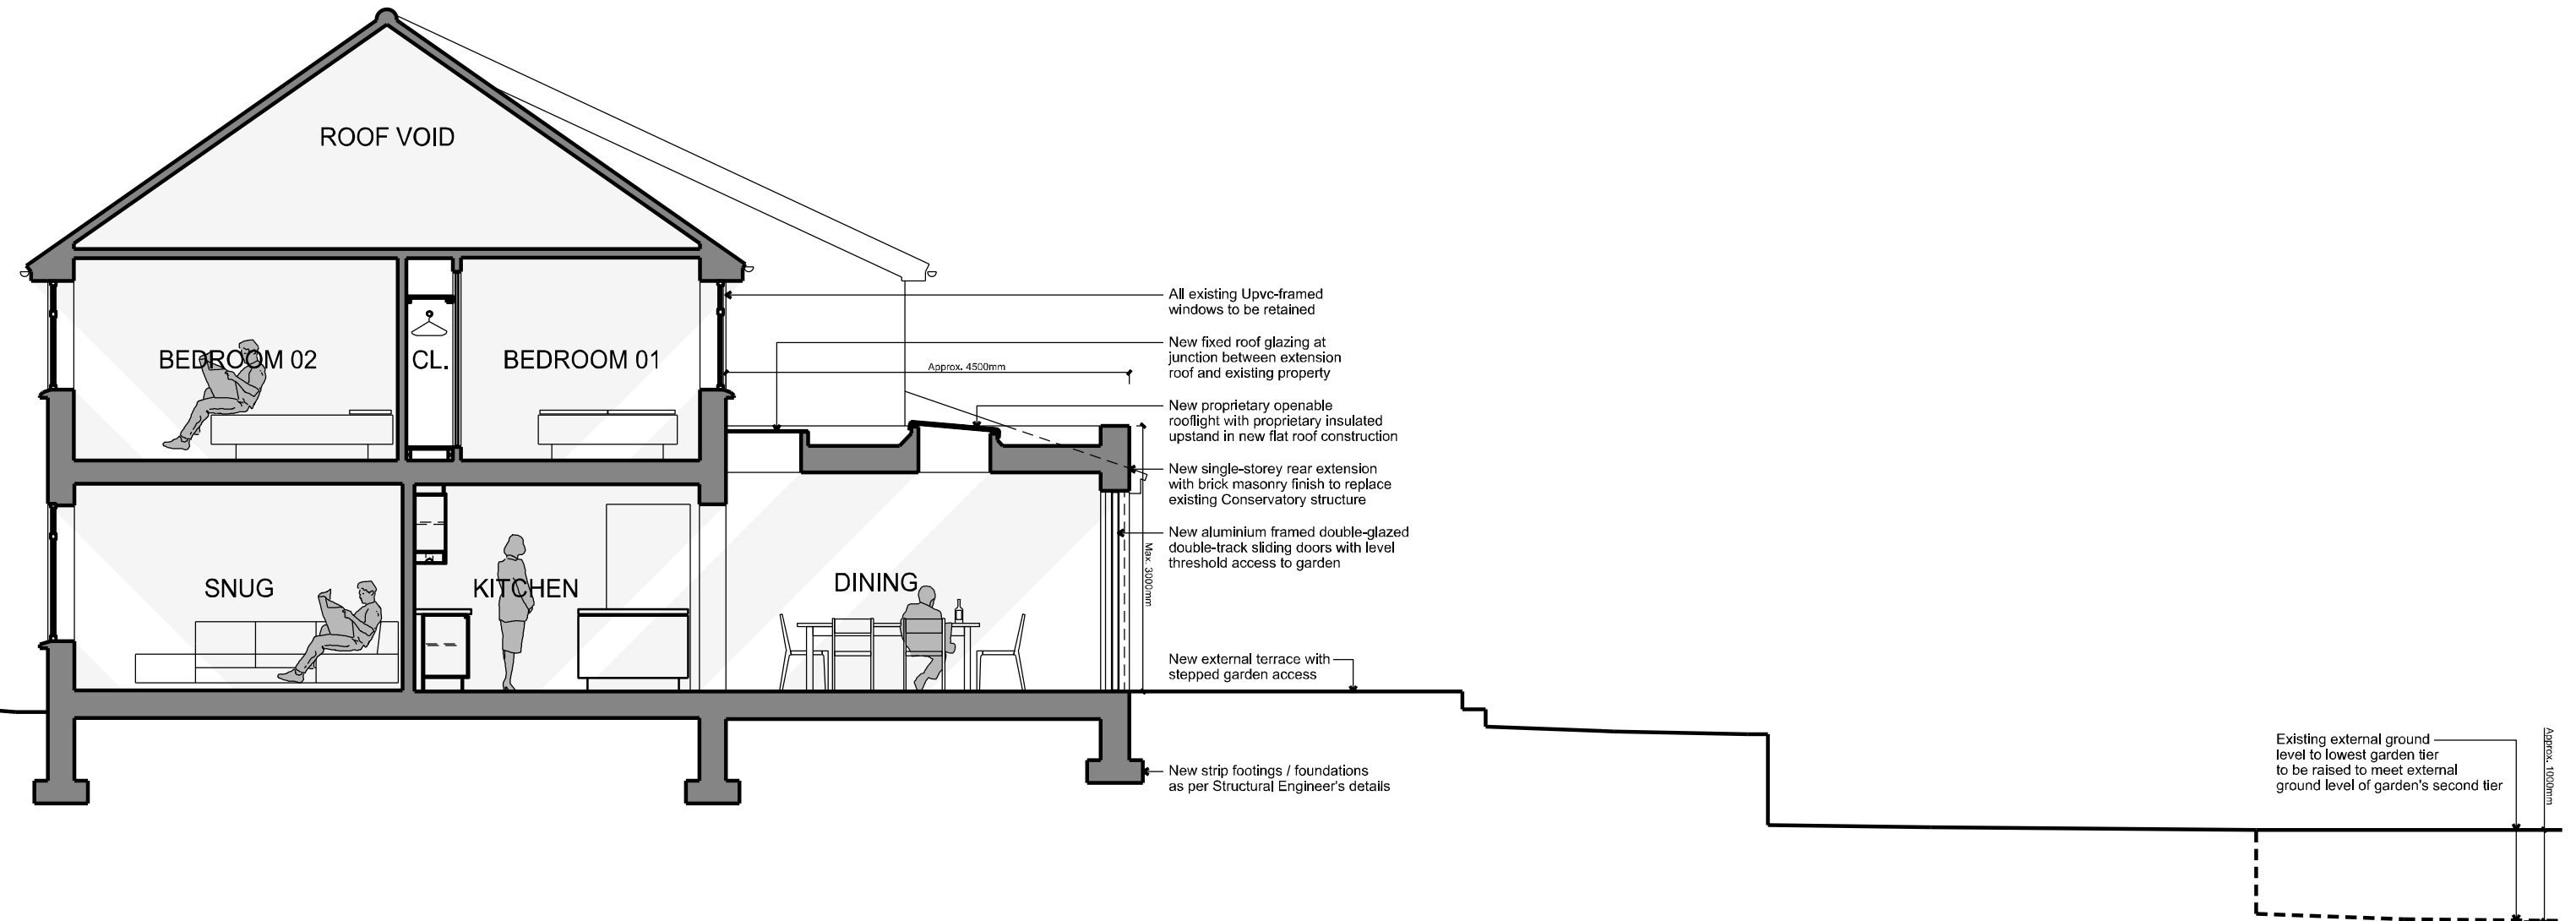

EXISTING CROSS SECTION

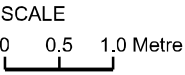

NOTES

GAZEY ARCHITECTS SHALL HAVE NO RESPONSIBILITY FOR ANY USE MADE OF THIS DOCUMENT OTHER THAN FOR THAT WHICH IT WAS PREPARED AND ISSUED.

ALL DIMENSIONS SHOULD BE CHECKED ON SITE.

DO NOT SCALE FROM THIS DRAWING.

ANY DRAWING ERRORS OR DIVERGENCIES SHOULD BE BROUGHT TO THE ATTENTION OF GAZEY ARCHITECTS AT THE ADDRESS SHOWN.

© GazeY Architects (UK). All rights reserved. 2023

- Updated Application for Planning Consent GG - 19.03.26

GazeY Architects

50 Halstead Road
Enfield
London EN1 1QB
United Kingdom
T +44 (0)79 7314 5359

PROJECT TITLE

56 Manton Road, Hitchin
Adaptation / Extension

DRAWING TITLE

Landscape Cross Section
Proposed

SCALE

1:70 @ A3

DATE

19.03.26

PROJECT NUMBER

P11_2025

DRAWING NUMBER

(00)AS002

REVISION

-

REVISION / DESCRIPTION

DRAWN CHECKED

DATE