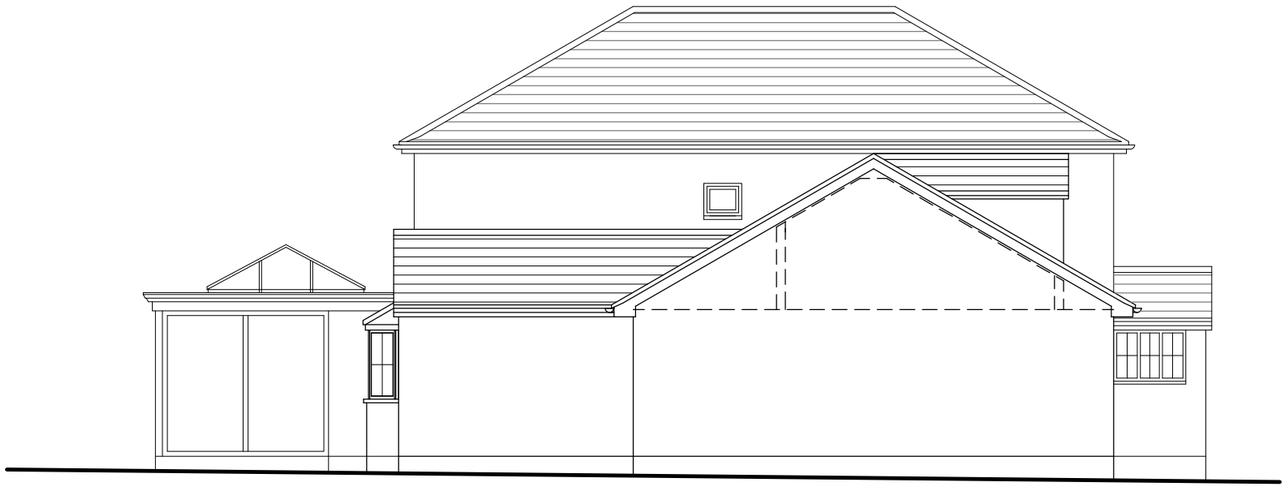

PROPOSED SIDE ELEVATION 1:100

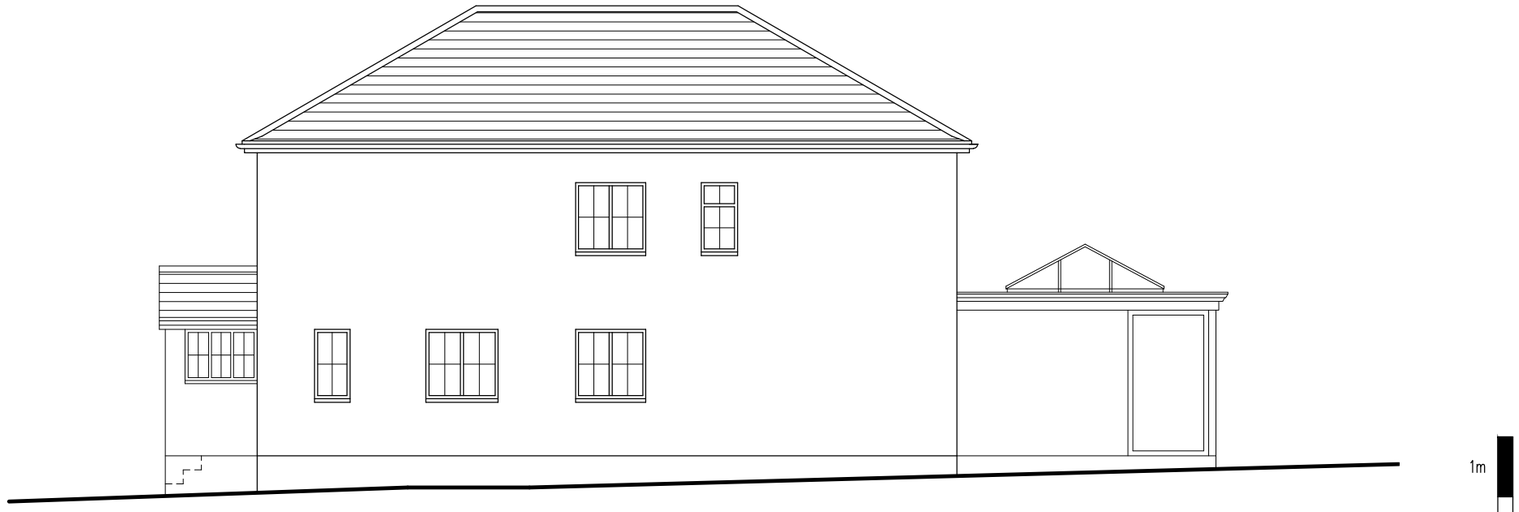

PROPOSED SIDE ELEVATION 1:100

1m 2m 3m 4m

1m 2m 3m 4m 5m

1/100

Wastell &Porter

| | |
|---|---|
| JOB No. | 1947 |
| DWRG No | PL04C |
| SCALE | 1/100 @A3 |
| DATE | AUG 2017 |
| DRAWN | MS |

KWETU
MAIDEN ST
WESTON

PROPOSED
ELEVATIONS

**Wastell & Porter Architects Limited**
BANCROFT HOUSE
34 BANCROFT
HITCHIN
HERTFORDSHIRE
SG5 1LA

Email:contact@wastellporter.co.uk
Tel:01462 422440
Fax:01462 420403

• ALL DIMENSIONS TO BE VERIFIED ON SITE • DO NOT SCALE FOR CONSTRUCTION PURPOSES • THIS DRAWING AND DESIGN REMAINS THE COPYRIGHT OF THE ARCHITECT AND MAY NOT BE REPRODUCED WITHOUT PERMISSION•