


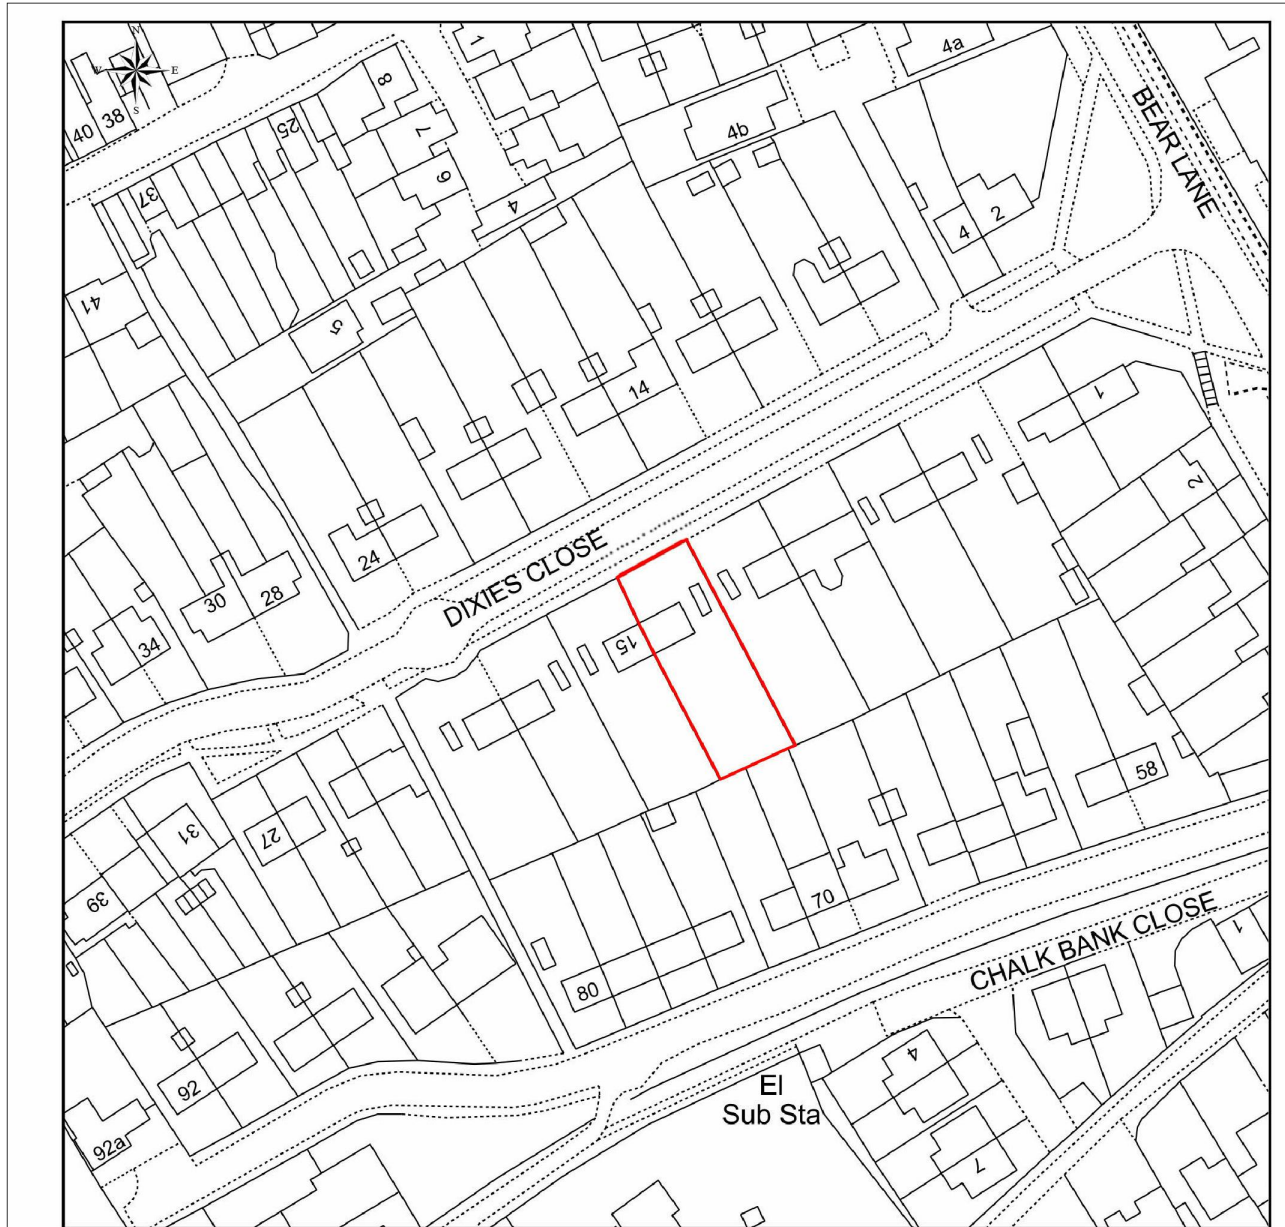

0m 10m 20m 35m 40m 50m

Scale 1:1250



Amy Moss
Architectural Designer
& Planning Agent

amy@mosspropertydevelopment.co.uk

Client: **Alison Chester**

Project:
Single Storey Side and Rear
Extension at 13 Dixies Close,
Ashwell

Drawing:
Site Location Plan

Dwg no. **AC 01** Date: **Nov**
2025

Drawn: **AM**

Scale: **1:1250 @ A4**

Revisions:

The content of this drawing is the
property of Amy Moss and may not be
copied in whole or part without formal
consent.