


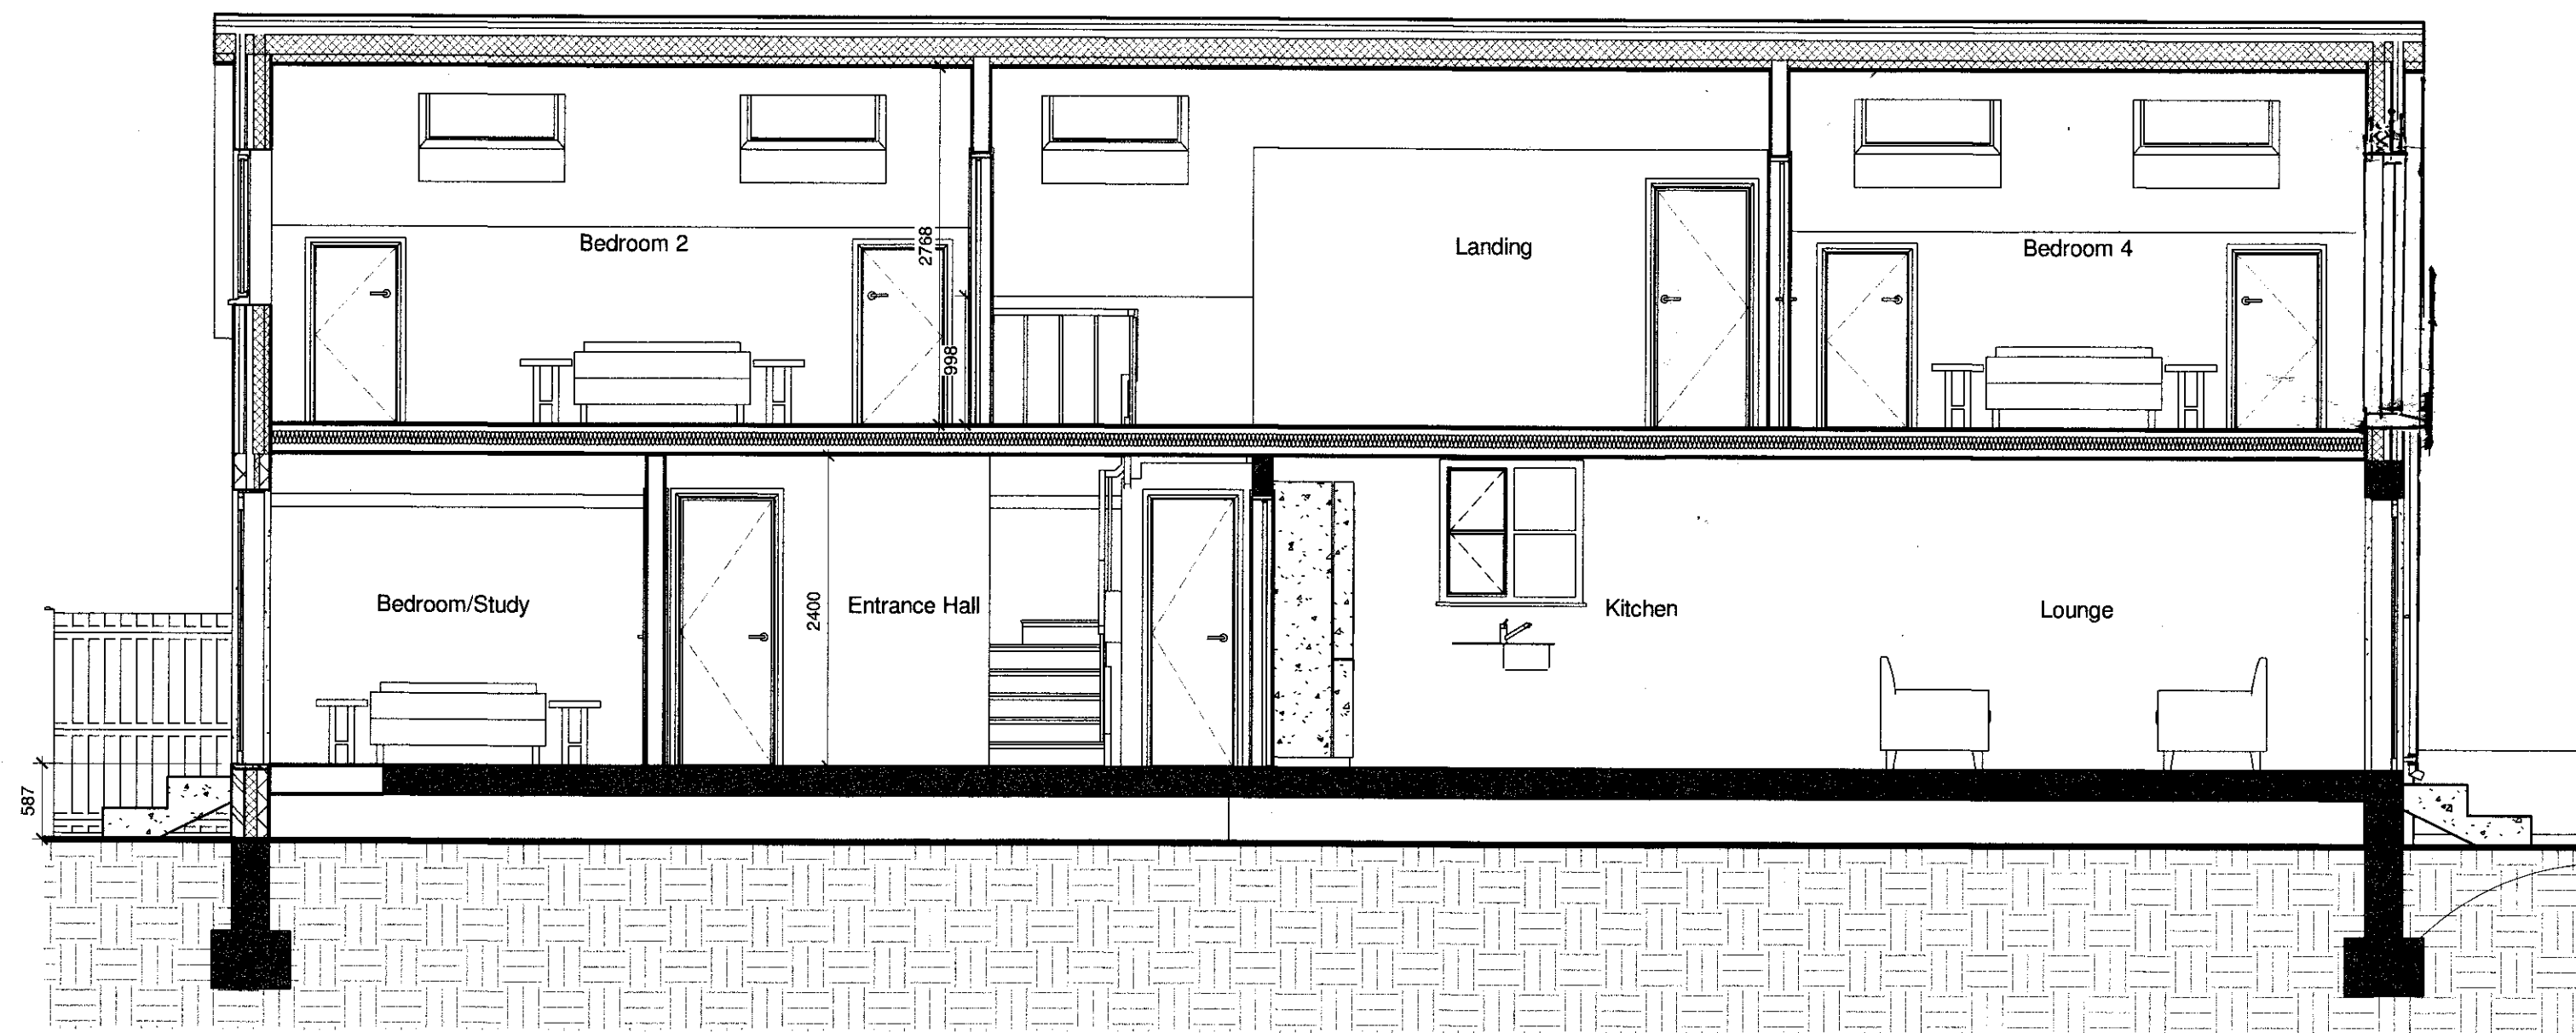


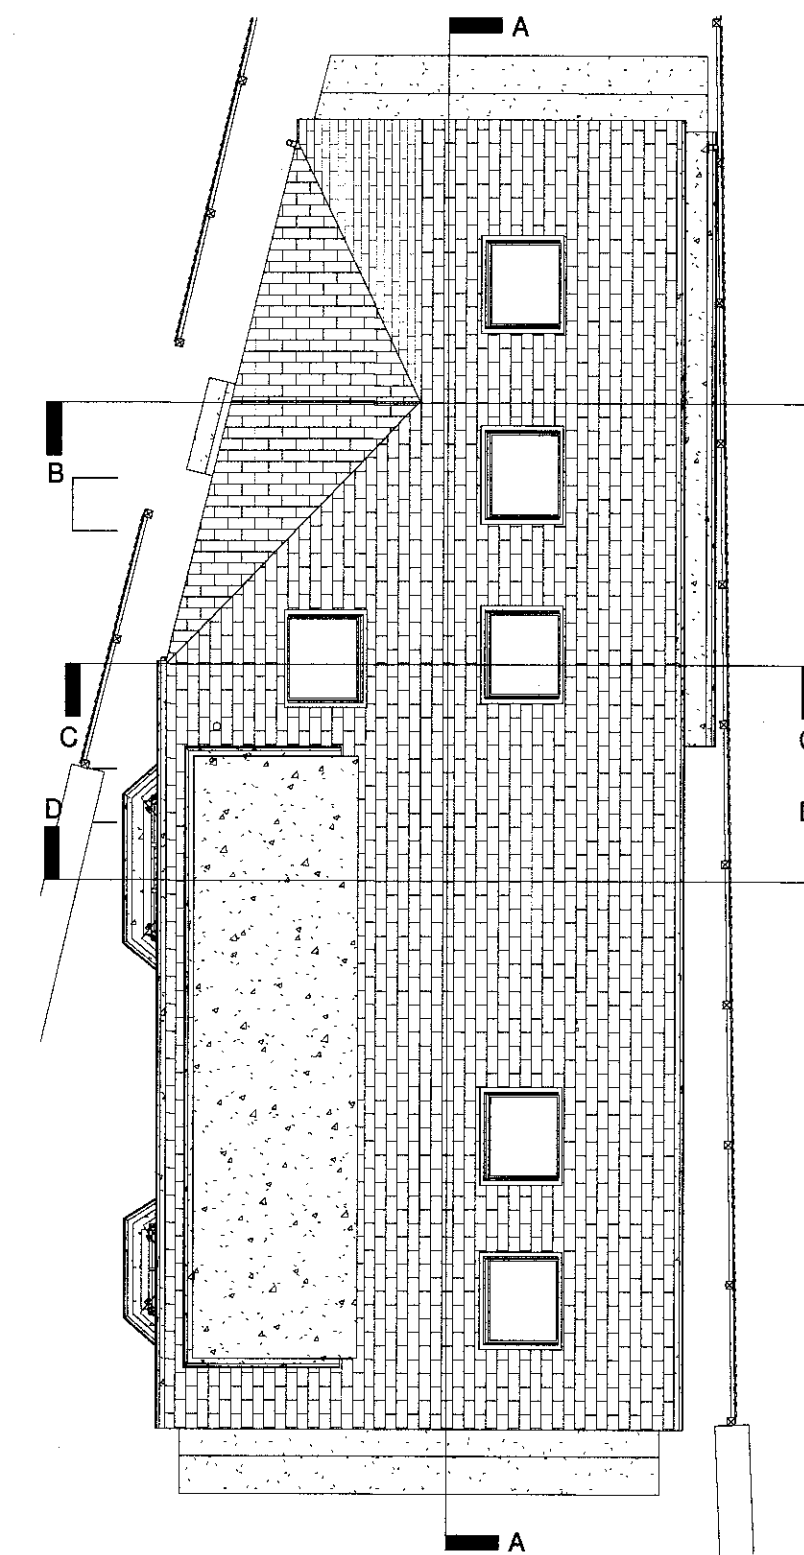

2 Section A-A
1 : 50

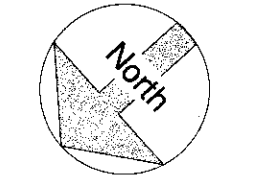

1 Section Key
1 : 100

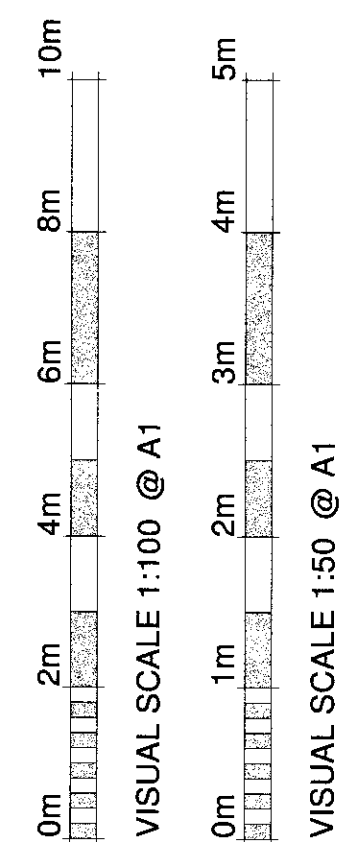

Revision Number	Revision Description	Revision Date	Issued by
Revision			

Building Regulations

Status:
Dimensions, areas and levels where given are only approximate and subject to site survey. All dimensions are to be checked on site. Figured dimensions only are to be taken from this drawing. This drawing is to be read in conjunction with all relevant consultants and/or specialists drawings/documents and any discrepancies or variations are to be notified to the Architect before the affected work commences. This drawing is copyright and remains the property of the Architects.

CROE ARCHITECTS
REGISTERED QUALIFIED ARCHITECTS / HERTFORDSHIRE


telephone: 01462 453931
email: info@croearchitects.co.uk
web: www.croearchitects.co.uk

Project:
35 Brampton Park Road
Hitchin
SG5 1XF


Client:
Mr and Mrs Sawyer

Drawing name:
Sections


Scale: As indicated A1	Drawing number	Revisk
Date: 02 - 24	23058 - 300	

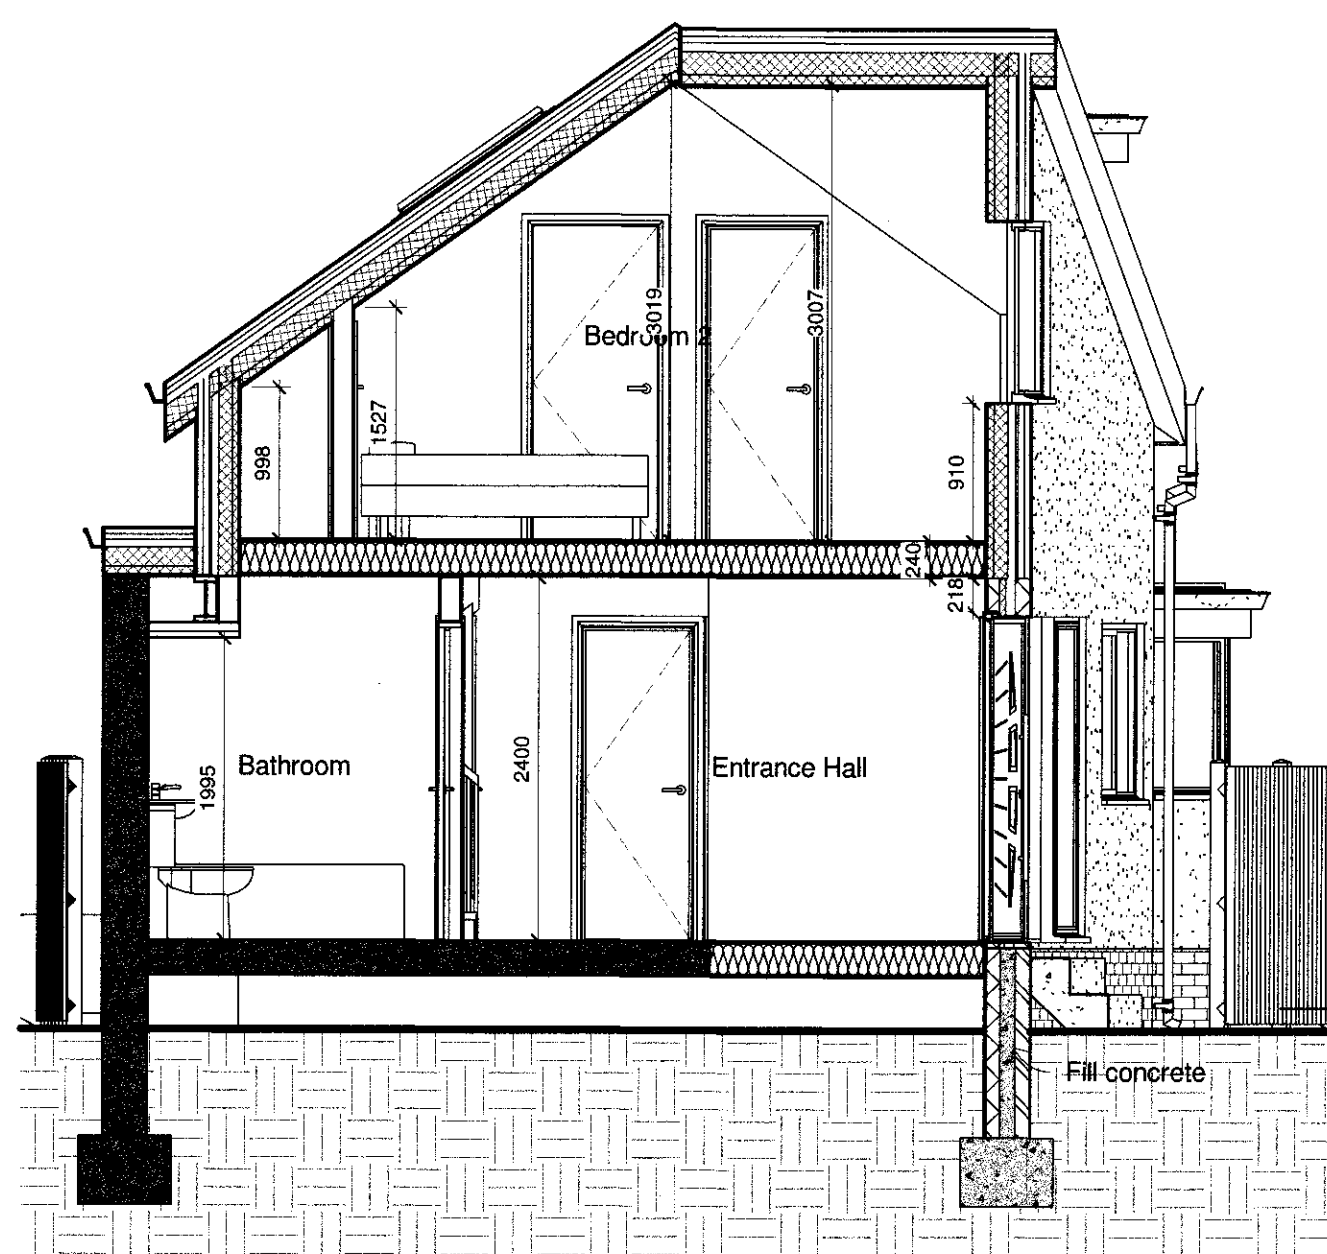

5 Section B-B
1 : 50

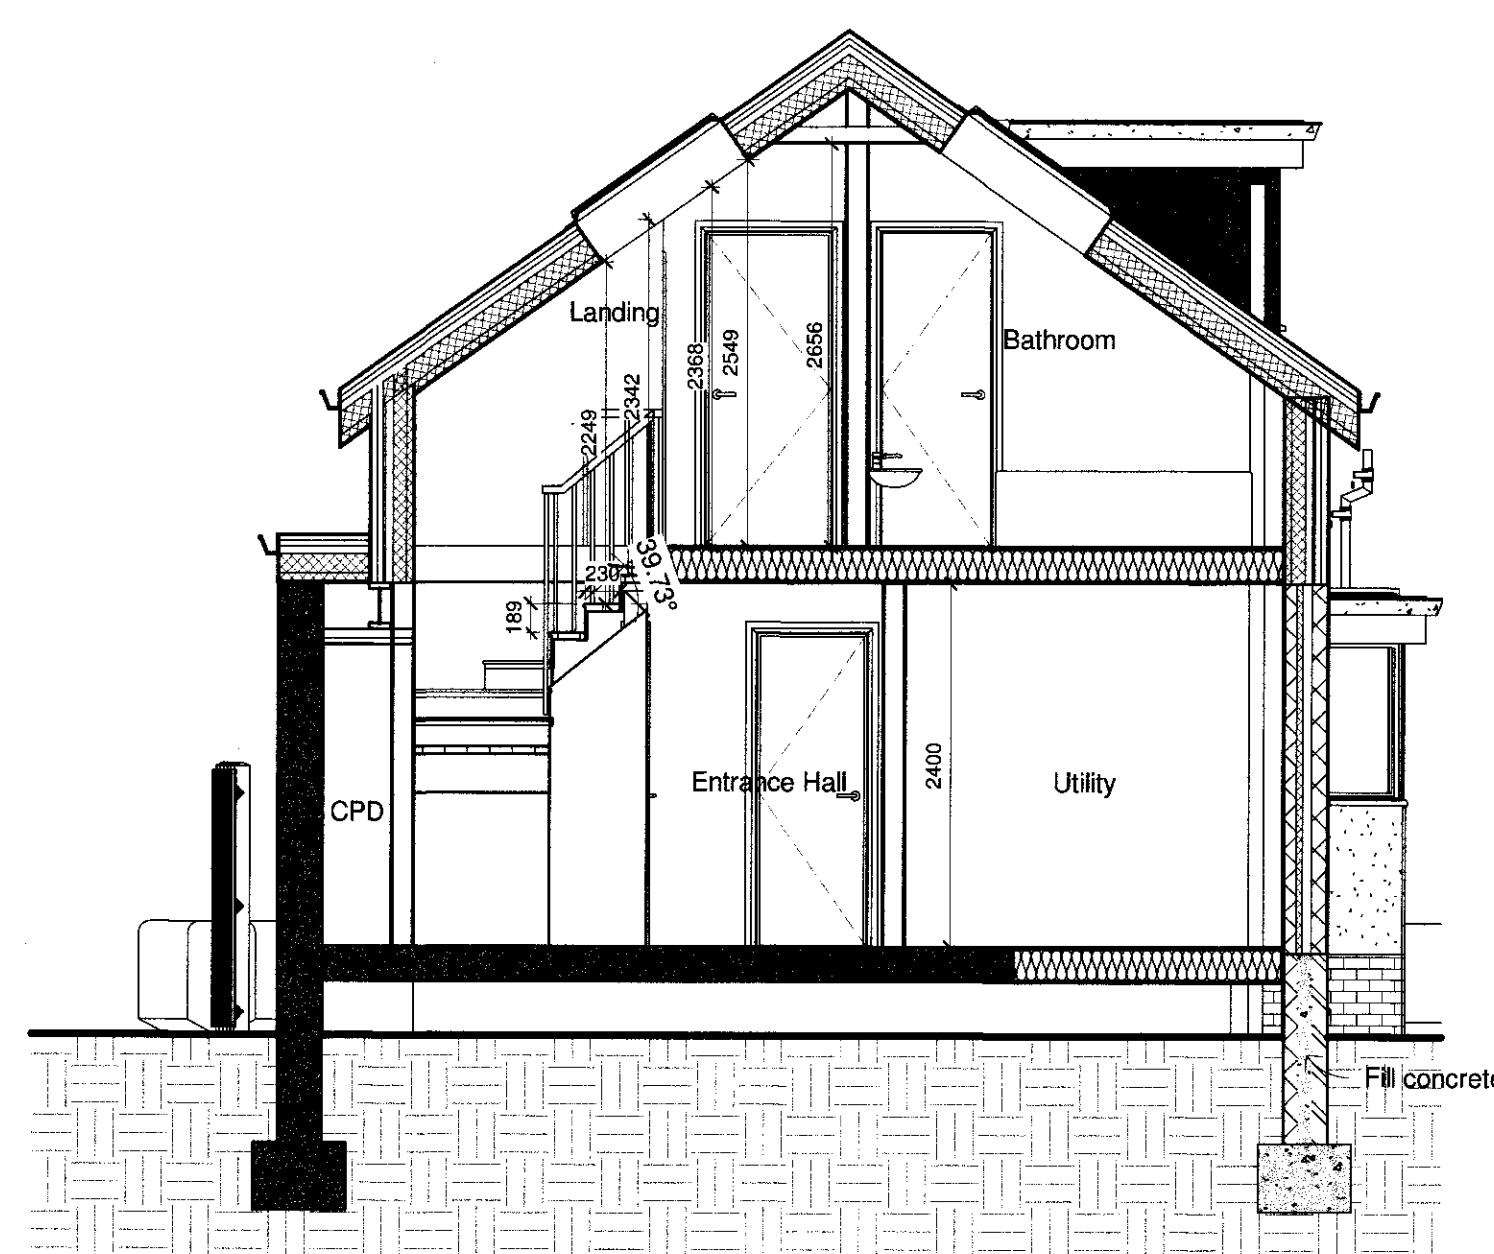

4 Section C-C
1 : 50

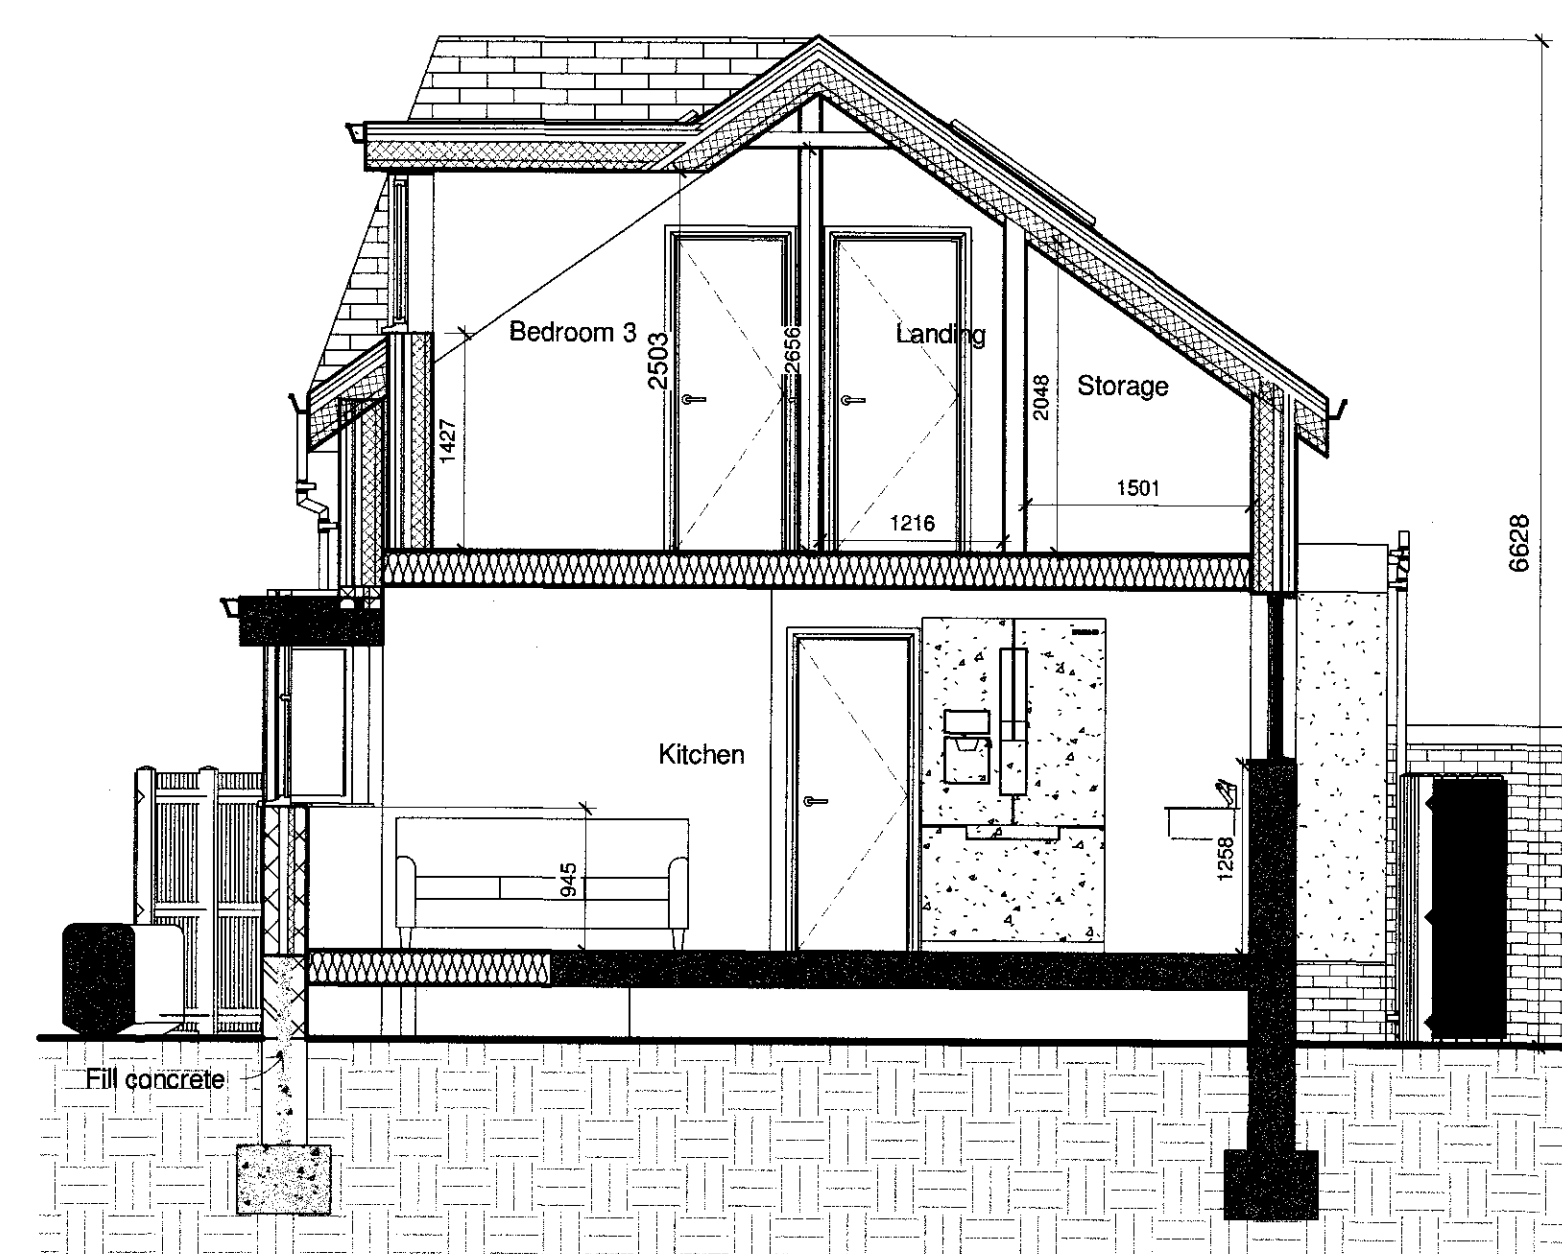

3 Section D-D
1 : 50