©356 DESIGN Ltd
THIS DRAWING IS THE PROPERTY OF 356 DESIGN Ltd AND IS ISSUED ON THE CONDITION THAT IT IS NOT REPRODUCED, DISCLOSED OR COPIED TO ANY UNAUTHORISED PERSON IN WHOLE OR PART WITHOUT PRIOR WRITTEN CONSENT.

NO DIMENSIONS ARE TO BE SCALED FROM THIS DRAWING. ALL DIMENSIONS STATED MUST BE VERIFIED ON SITE. THE ARCHITECT MUST BE ADVISED OF ANY DISCREPANCIES PRIOR TO ANY ITEM OF WORK BEING PUT IN HAND.
THIS DRAWING MUST BE READ TOGETHER WITH THE SPECIFICATION, BILL OF QUANTITIES AND RELATED DRAWINGS.

RIBA



PROPOSED SOUTH FRONT ELEVATION B

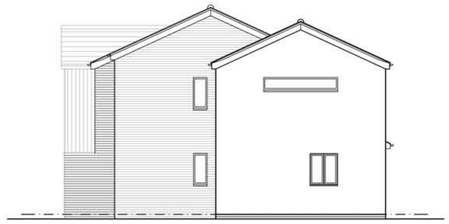

PROPOSED EAST SIDE ELEVATION B



PROPOSED REAR ELEVATION B

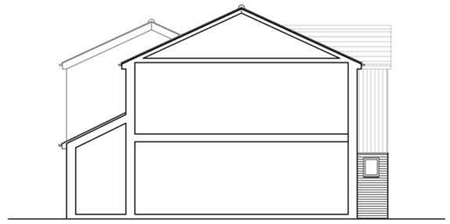

PROPOSED WEST SIDE SECTIONAL ELEVATION

Scale 1:100 0 1 2.5 5 10m

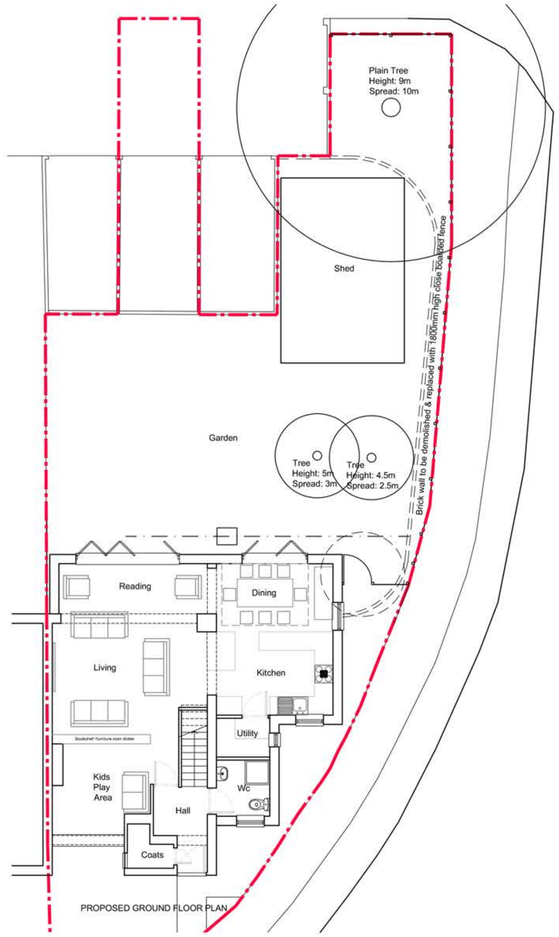

PROPOSED GROUND FLOOR PLAN



PROPOSED FIRST FLOOR PLAN

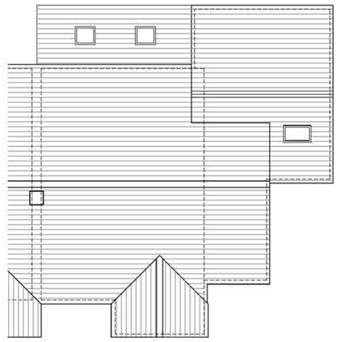

PROPOSED ROOF PLAN

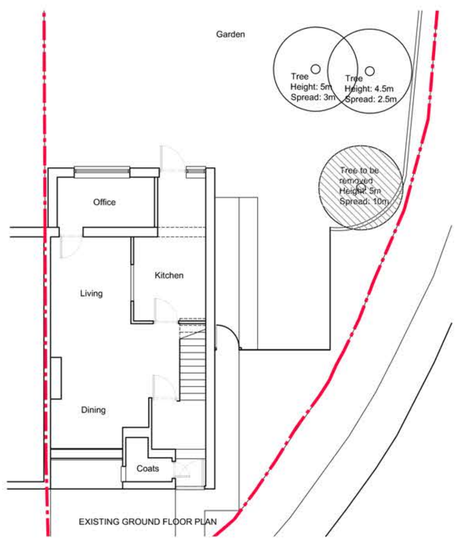

EXISTING GROUND FLOOR PLAN

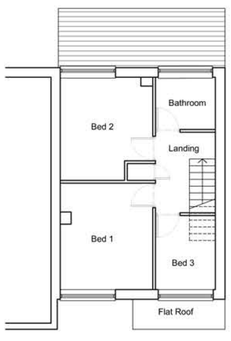

EXISTING FIRST FLOOR PLAN



ROOF PLAN

Scale 1:100 0 1 2.5 5 10m



EXISTING FRONT ELEVATION

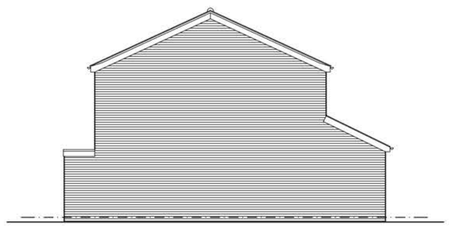

EXISTING EAST SIDE ELEVATION



EXISTING REAR ELEVATION

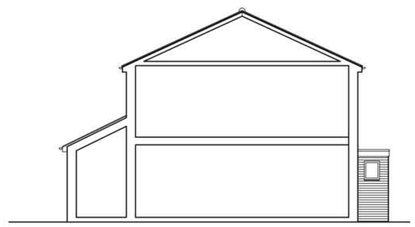

EXISTING WEST SIDE SECTIONAL ELEVATION

MATERIALS:
Walls - buff brick to match existing
-white render to double storey side extension
-grey vertical timber composite cladding to first floor front elevation
Windows - white upvc to match existing
Doors - white upvc to match existing
Roof tiles - to match existing
Flat roof - grey single ply membrane or GRP
Juliette Balcony - Glass



NORTH

BLOCK PLAN 1:500

Scale 1:500 0 5 12.5 25 50m

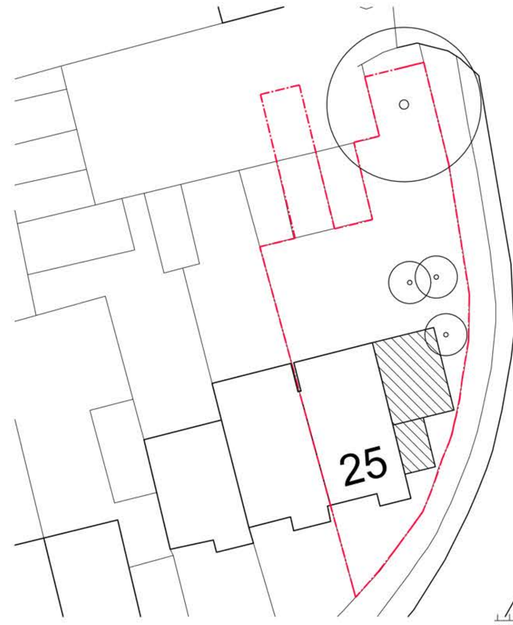

SITE PLAN 1:200

Scale 1:200 0 2 5 10 20m

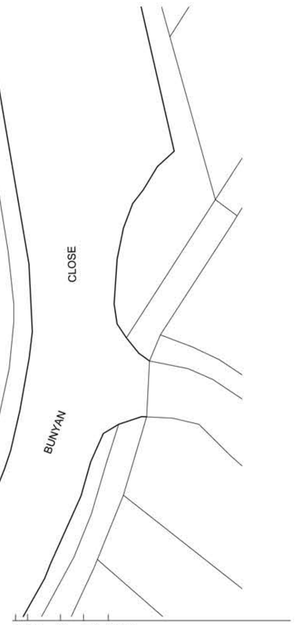

Rev Date By Ch'd Description

356 DESIGN Ltd
- 172a HIGH STREET - STEVENAGE - HERTFORDSHIRE - SG1 3LL -
- m: 07902 960 581 - t: 01438 234711 - e: -

CLIENT:
Mr & Mrs. S. - 25 Bunyan Close, Pirton, Herts. SG5 3RE

PROJECT:
Proposed rear, side & rear extensions,

TITLE:
Existing & Proposed
Site Plans, Plans & Elevations

SCALE:	DATE:	DRAWN BY:	CHECKED:
1:100@A1	June '17	DRW	

PROJ No:	DWG No:	REV:
1788	P 002	A