



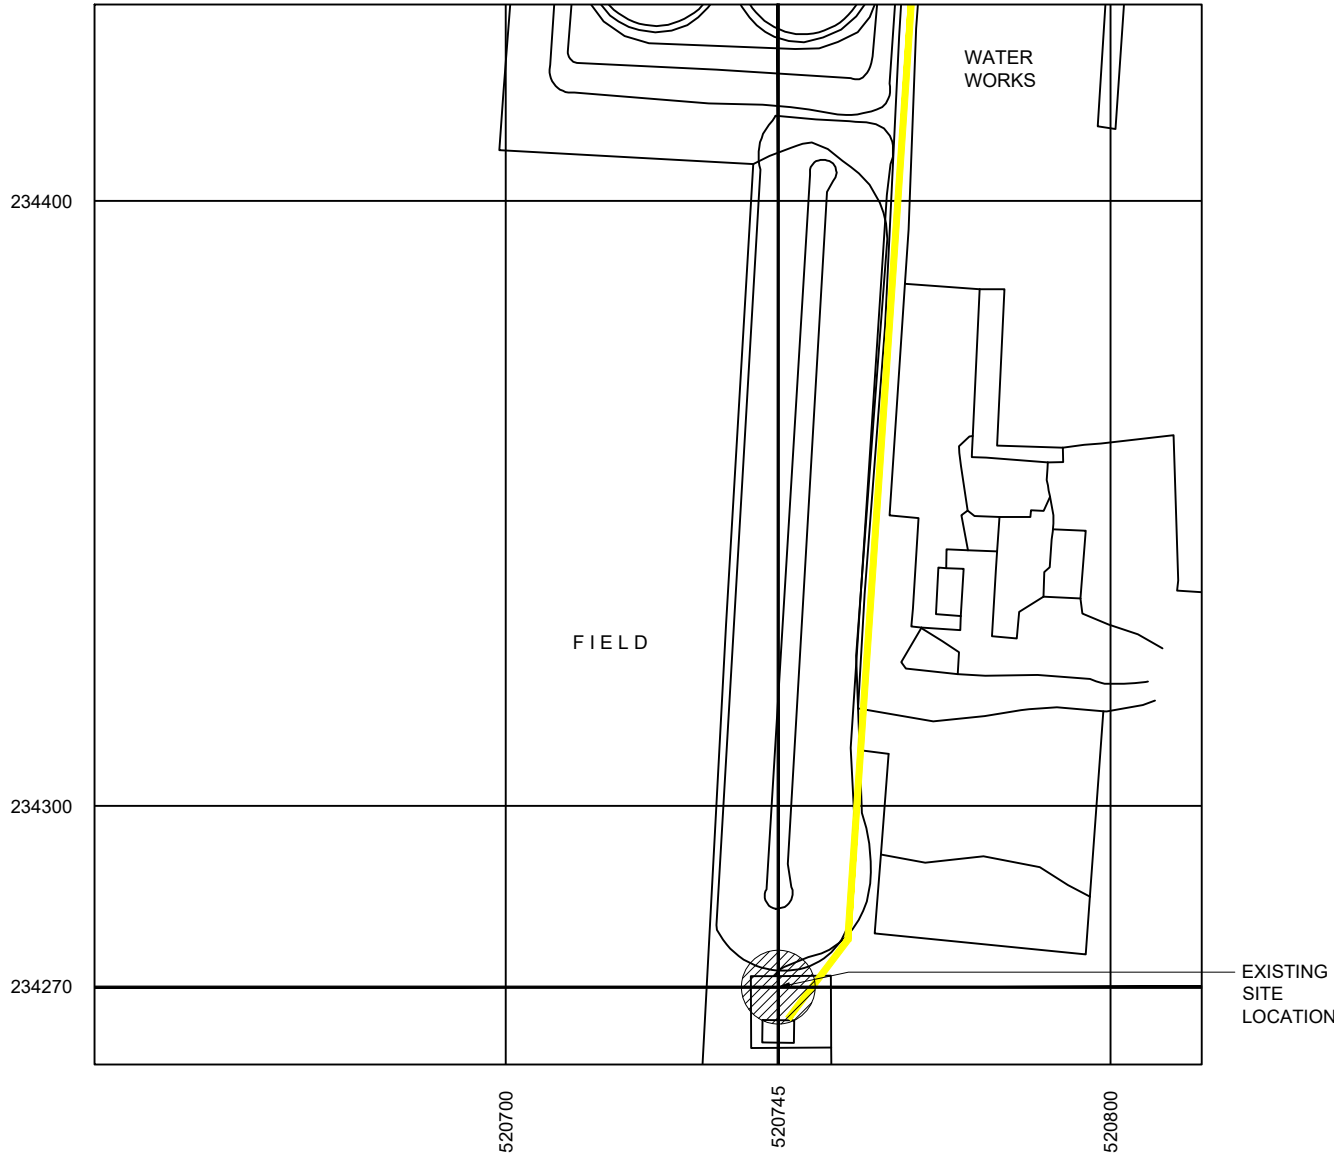


BLOCK PLAN
Scale 1:1250

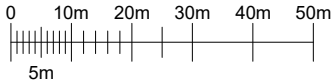

Copyright Statement
Based upon Ordnance Survey © Crown Copyright 2025. All rights reserved. Licence number 10036358



GOOGLE MAPS QR CODE

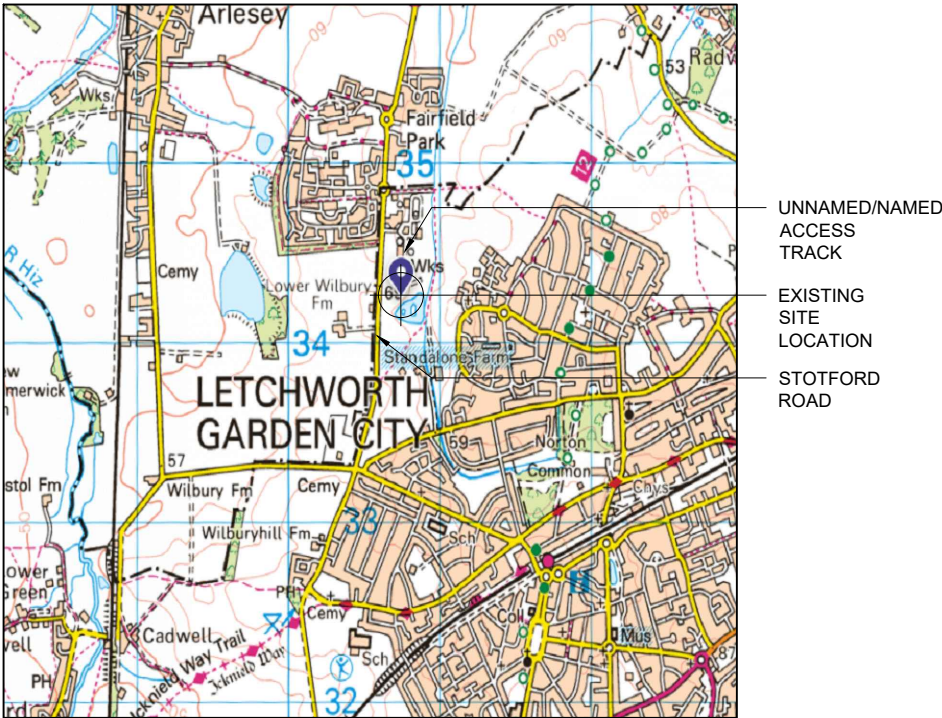

LOCATION PLAN
Scale 1:50000



Copyright Statement
Based upon Ordnance Survey © Crown Copyright 2025. All rights reserved. Licence number 10036358



PHOTOGRAPH OF EXISTING SITE



©2024 WIG
All rights reserved. No part of this publication may be reproduced, stored in a retrieval system or transmitted in any form or by any means (Electronic, Mechanical, Photocopying, Recording or otherwise), without the prior written consent of the Company.

NOTES
BASED UPON ORDNANCE SURVEY DIGITAL DATA WITH THE PERMISSION OF THE CONTROLLER OF HER MAJESTY'S STATIONARY OFFICE, © CROWN COPYRIGHT. LICENCE NO. 10036358

WHAT3WORDS ADDRESS
goods.dark.manliness

PROJECT No.	B-P0991-5
MBNL CELL ID	NHE427
H3G CELL ID	SG0350

PROJ No			
PROJ No	B-P0991-5		
3.A	PLANNING AMENDS		BEA
3	PLANNING AMENDS	27/05/25	BEA KF
2	PLANNING	21/05/25	BEA BEA
1	MASTER CONVERSION	29/04/25	BEA TL
ISS	REVISION	DATE	DRN APP



SITE No P0991
LETCWORTH STW
STOTFOLD ROAD
LETCWORTH
HERTFORDSHIRE
SG6 4JR

NGR		TL2075134266	
OS GRID			
TITLE			
LOCATION & BLOCK PLAN			
EXISTING			
H3G			
SCALE		N/A	
DRAWN	MSA	29/03/25	
APPROVED	KF	27/05/25	

WIG DRG No.	Sheet 1 of 1	Rev
P0991-00-004-MD003	3.A	