

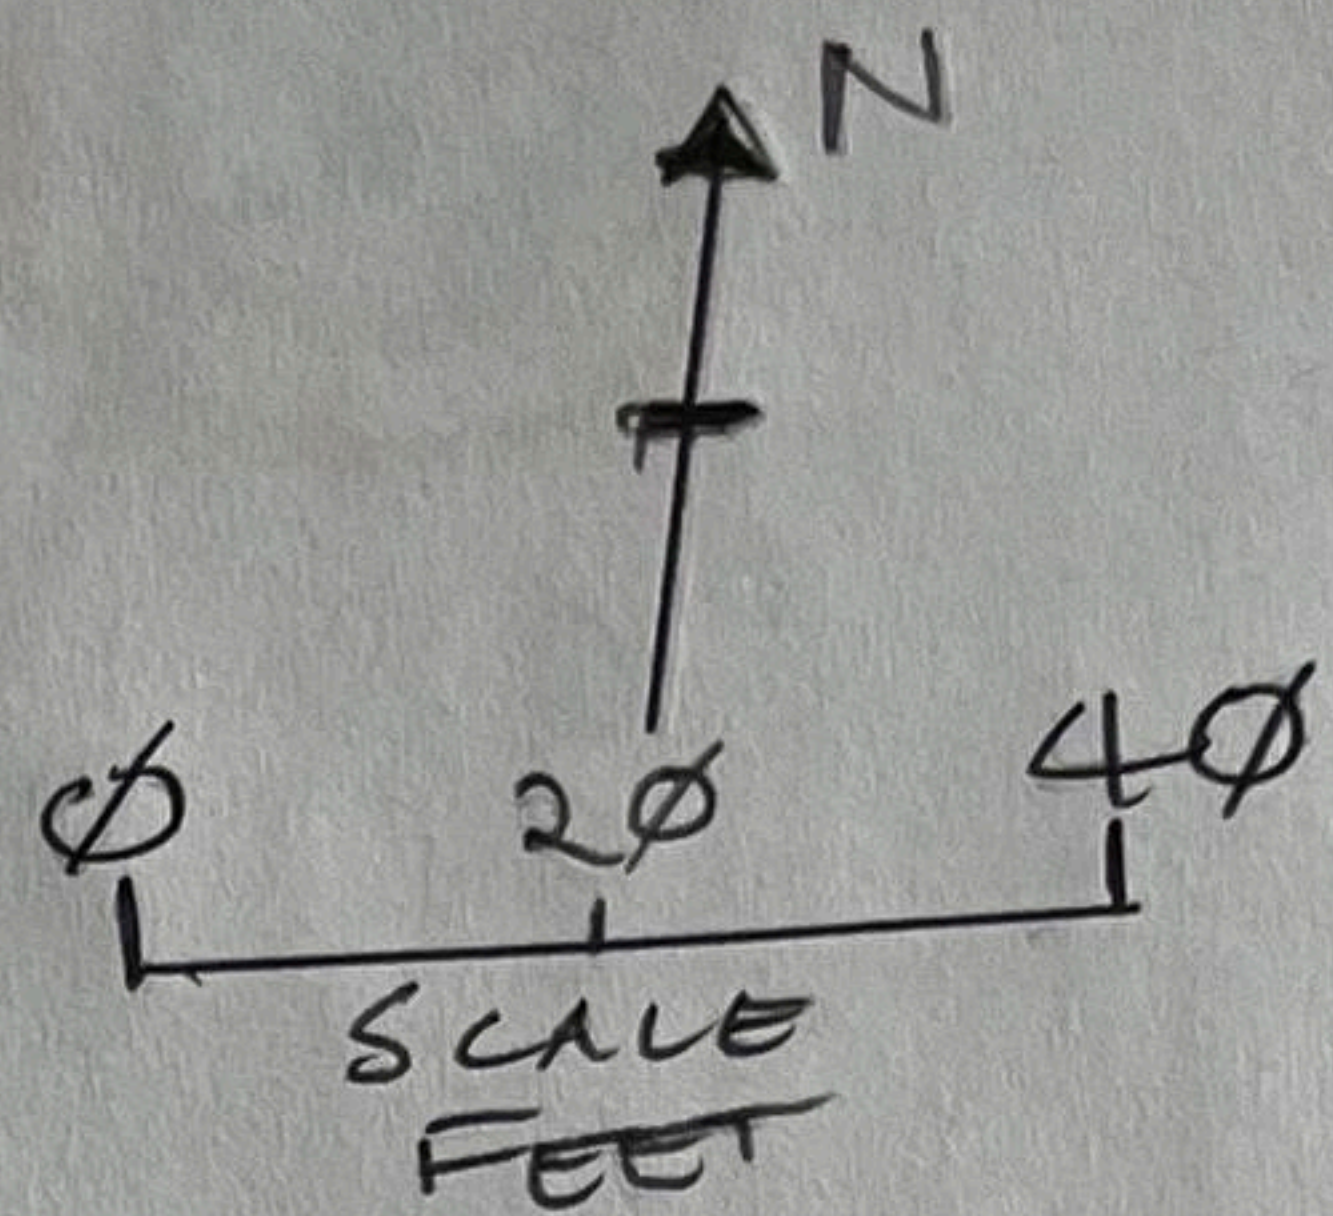


TREE WORKS @ 2 DOWNLANDS, ROYSTON, SG8 5BY

M. THURLEY
M. THURLEY
THE ECO
ARBORIST

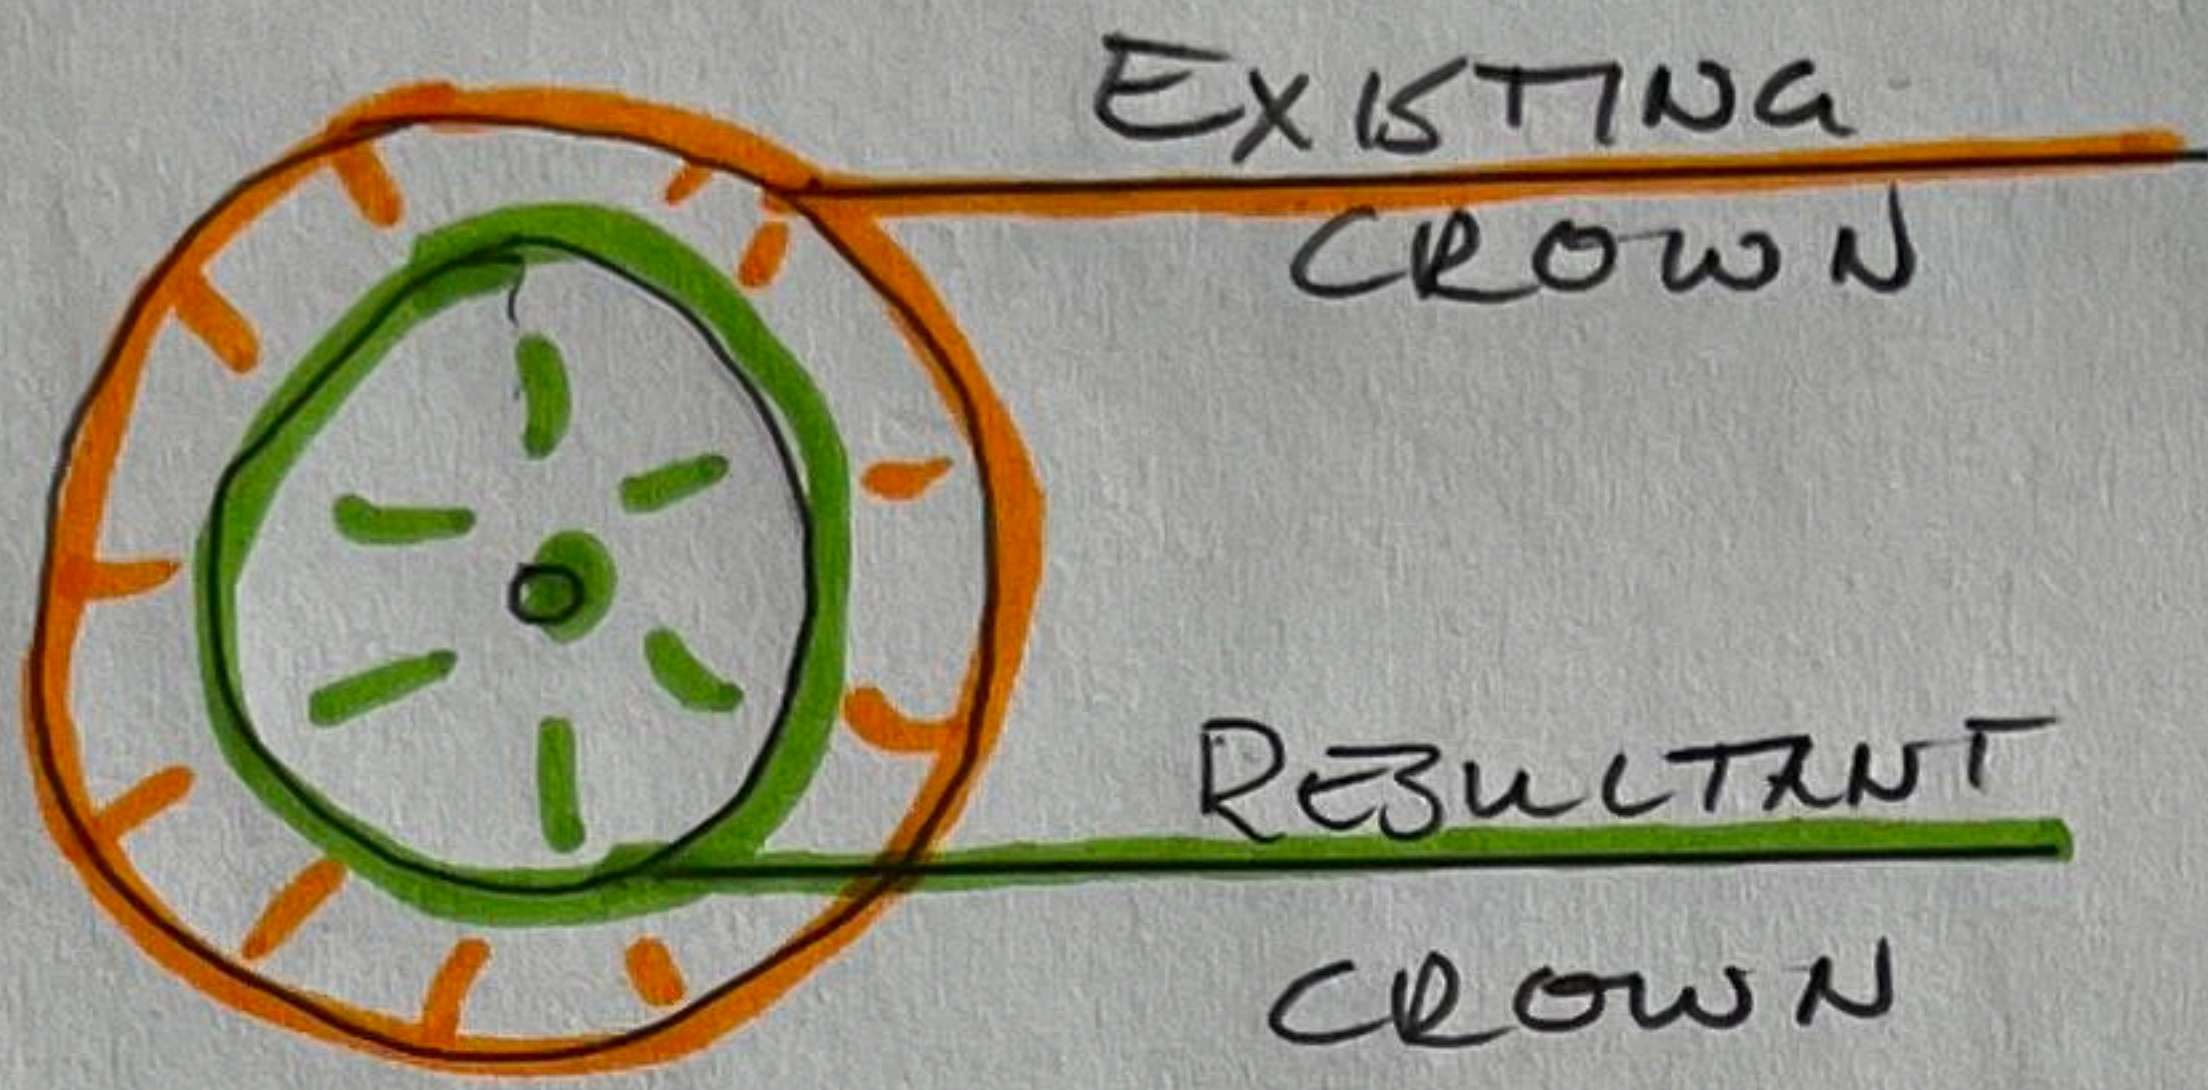

BALDOCK ROAD

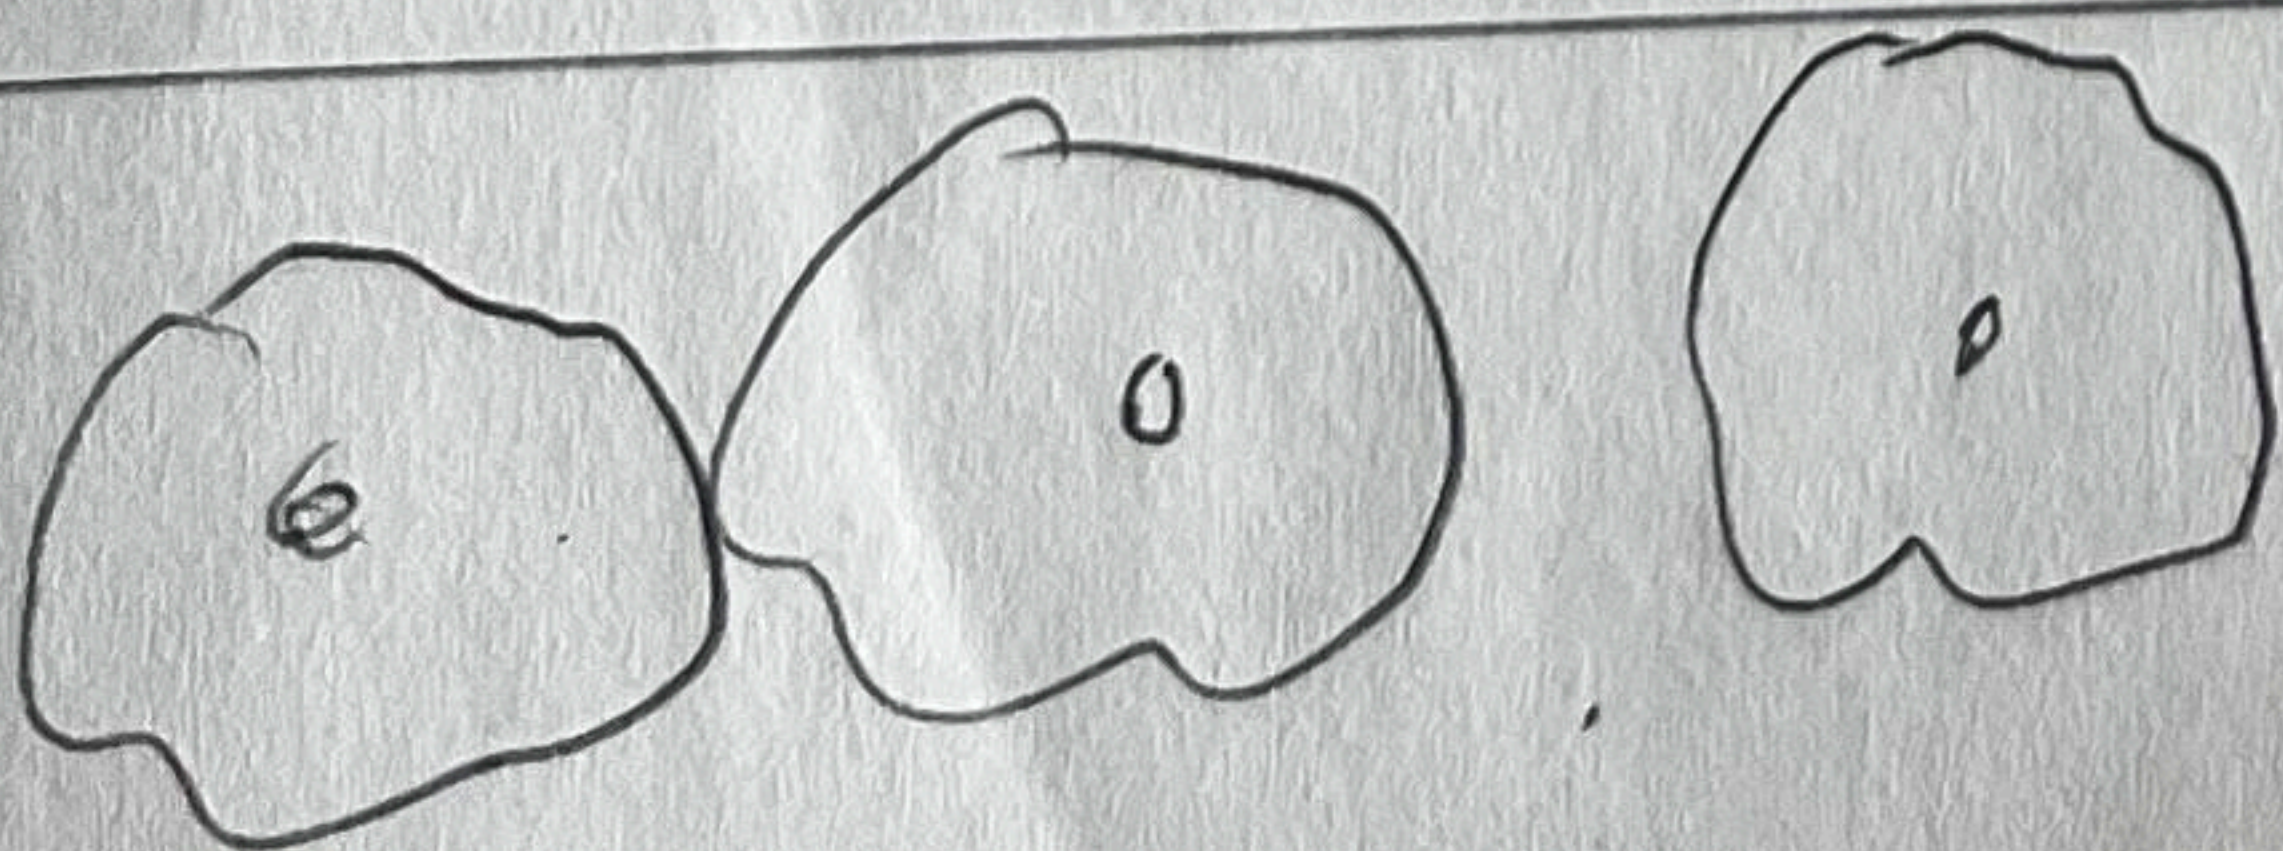

ROYSTON GOLF CLUB