



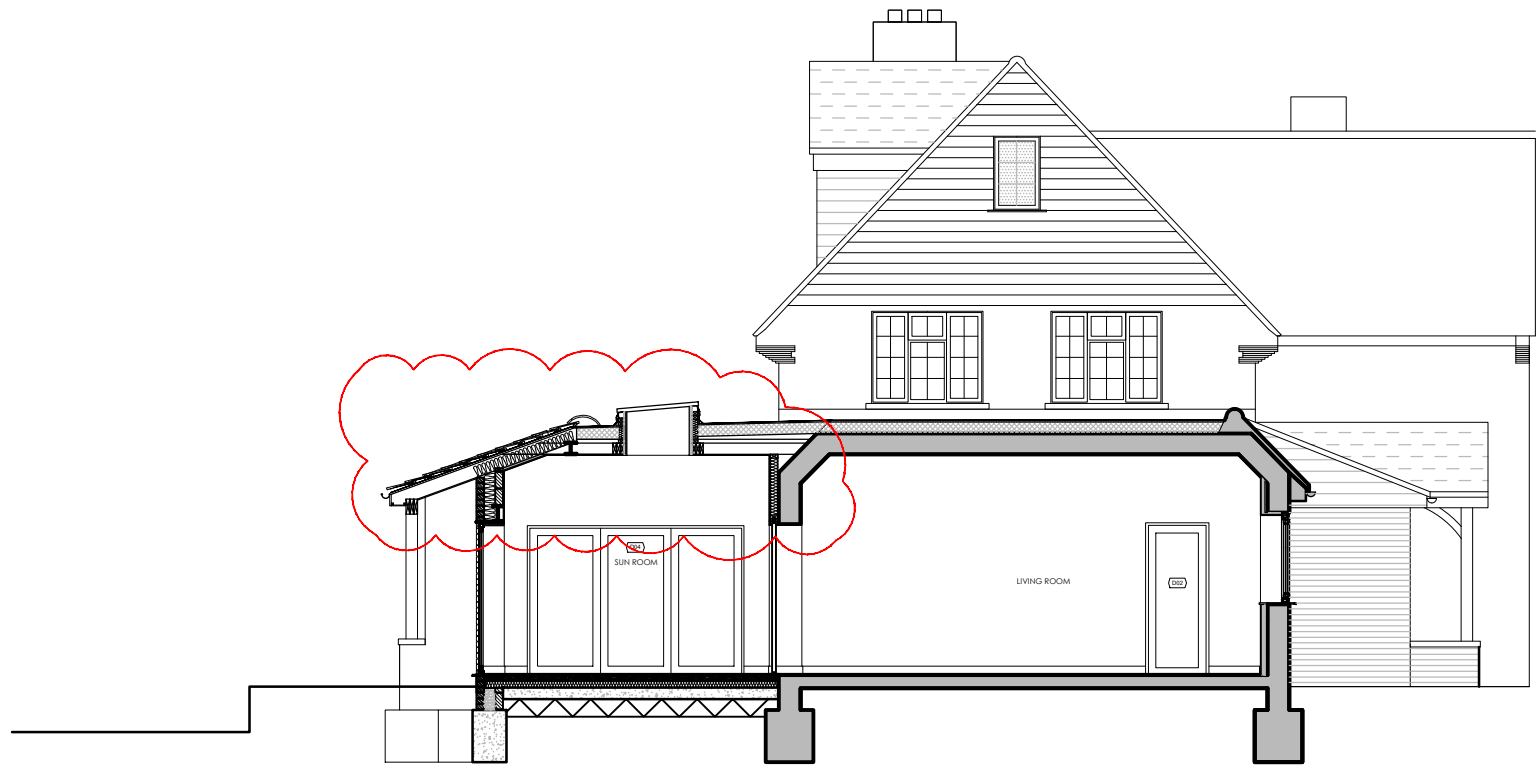



SECTION A-A
1:100

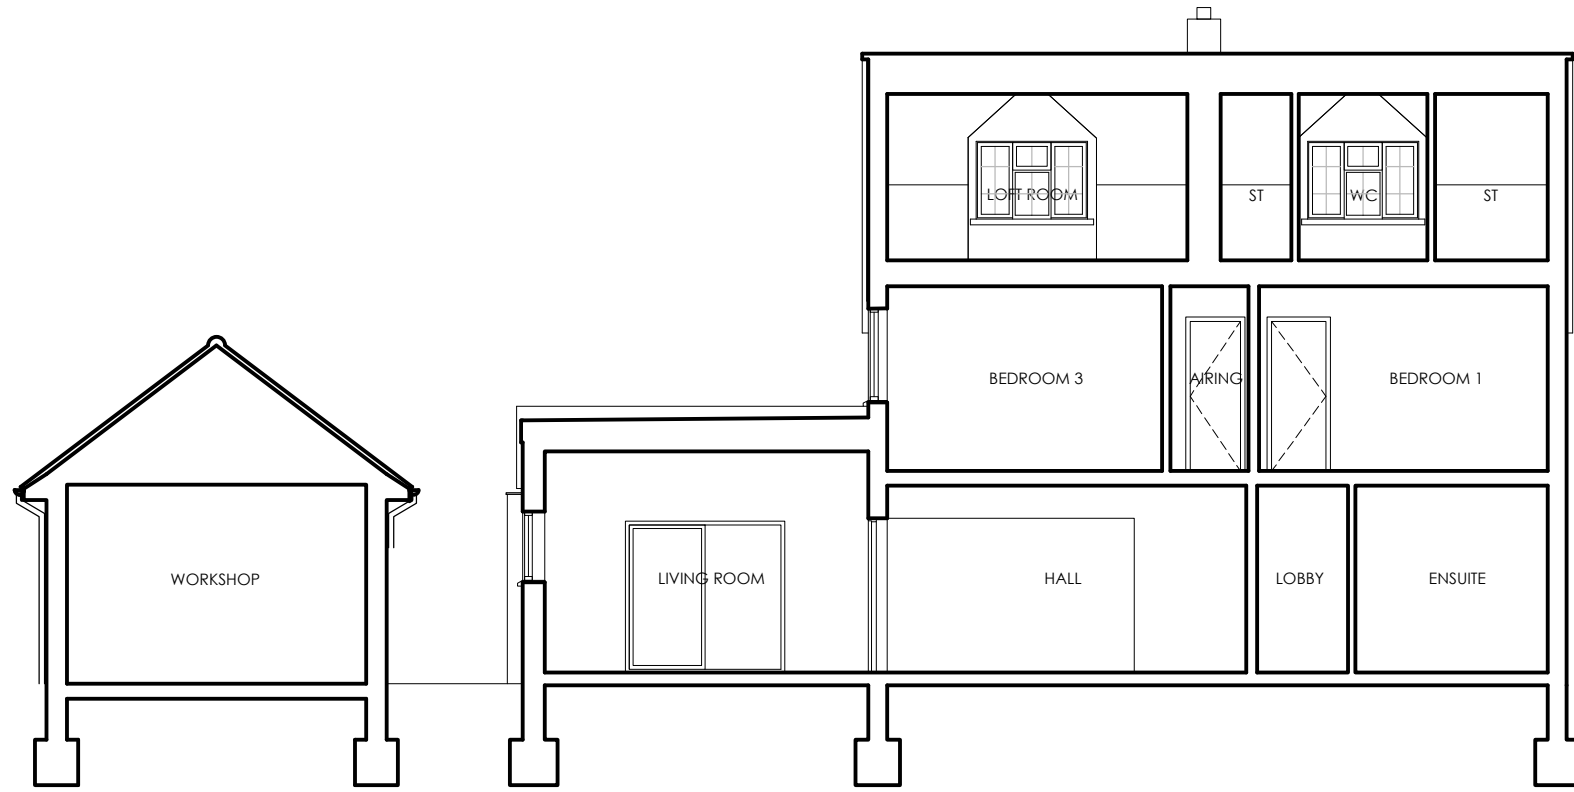

SECTION B-B
1:100




SECTION C-C
1:100

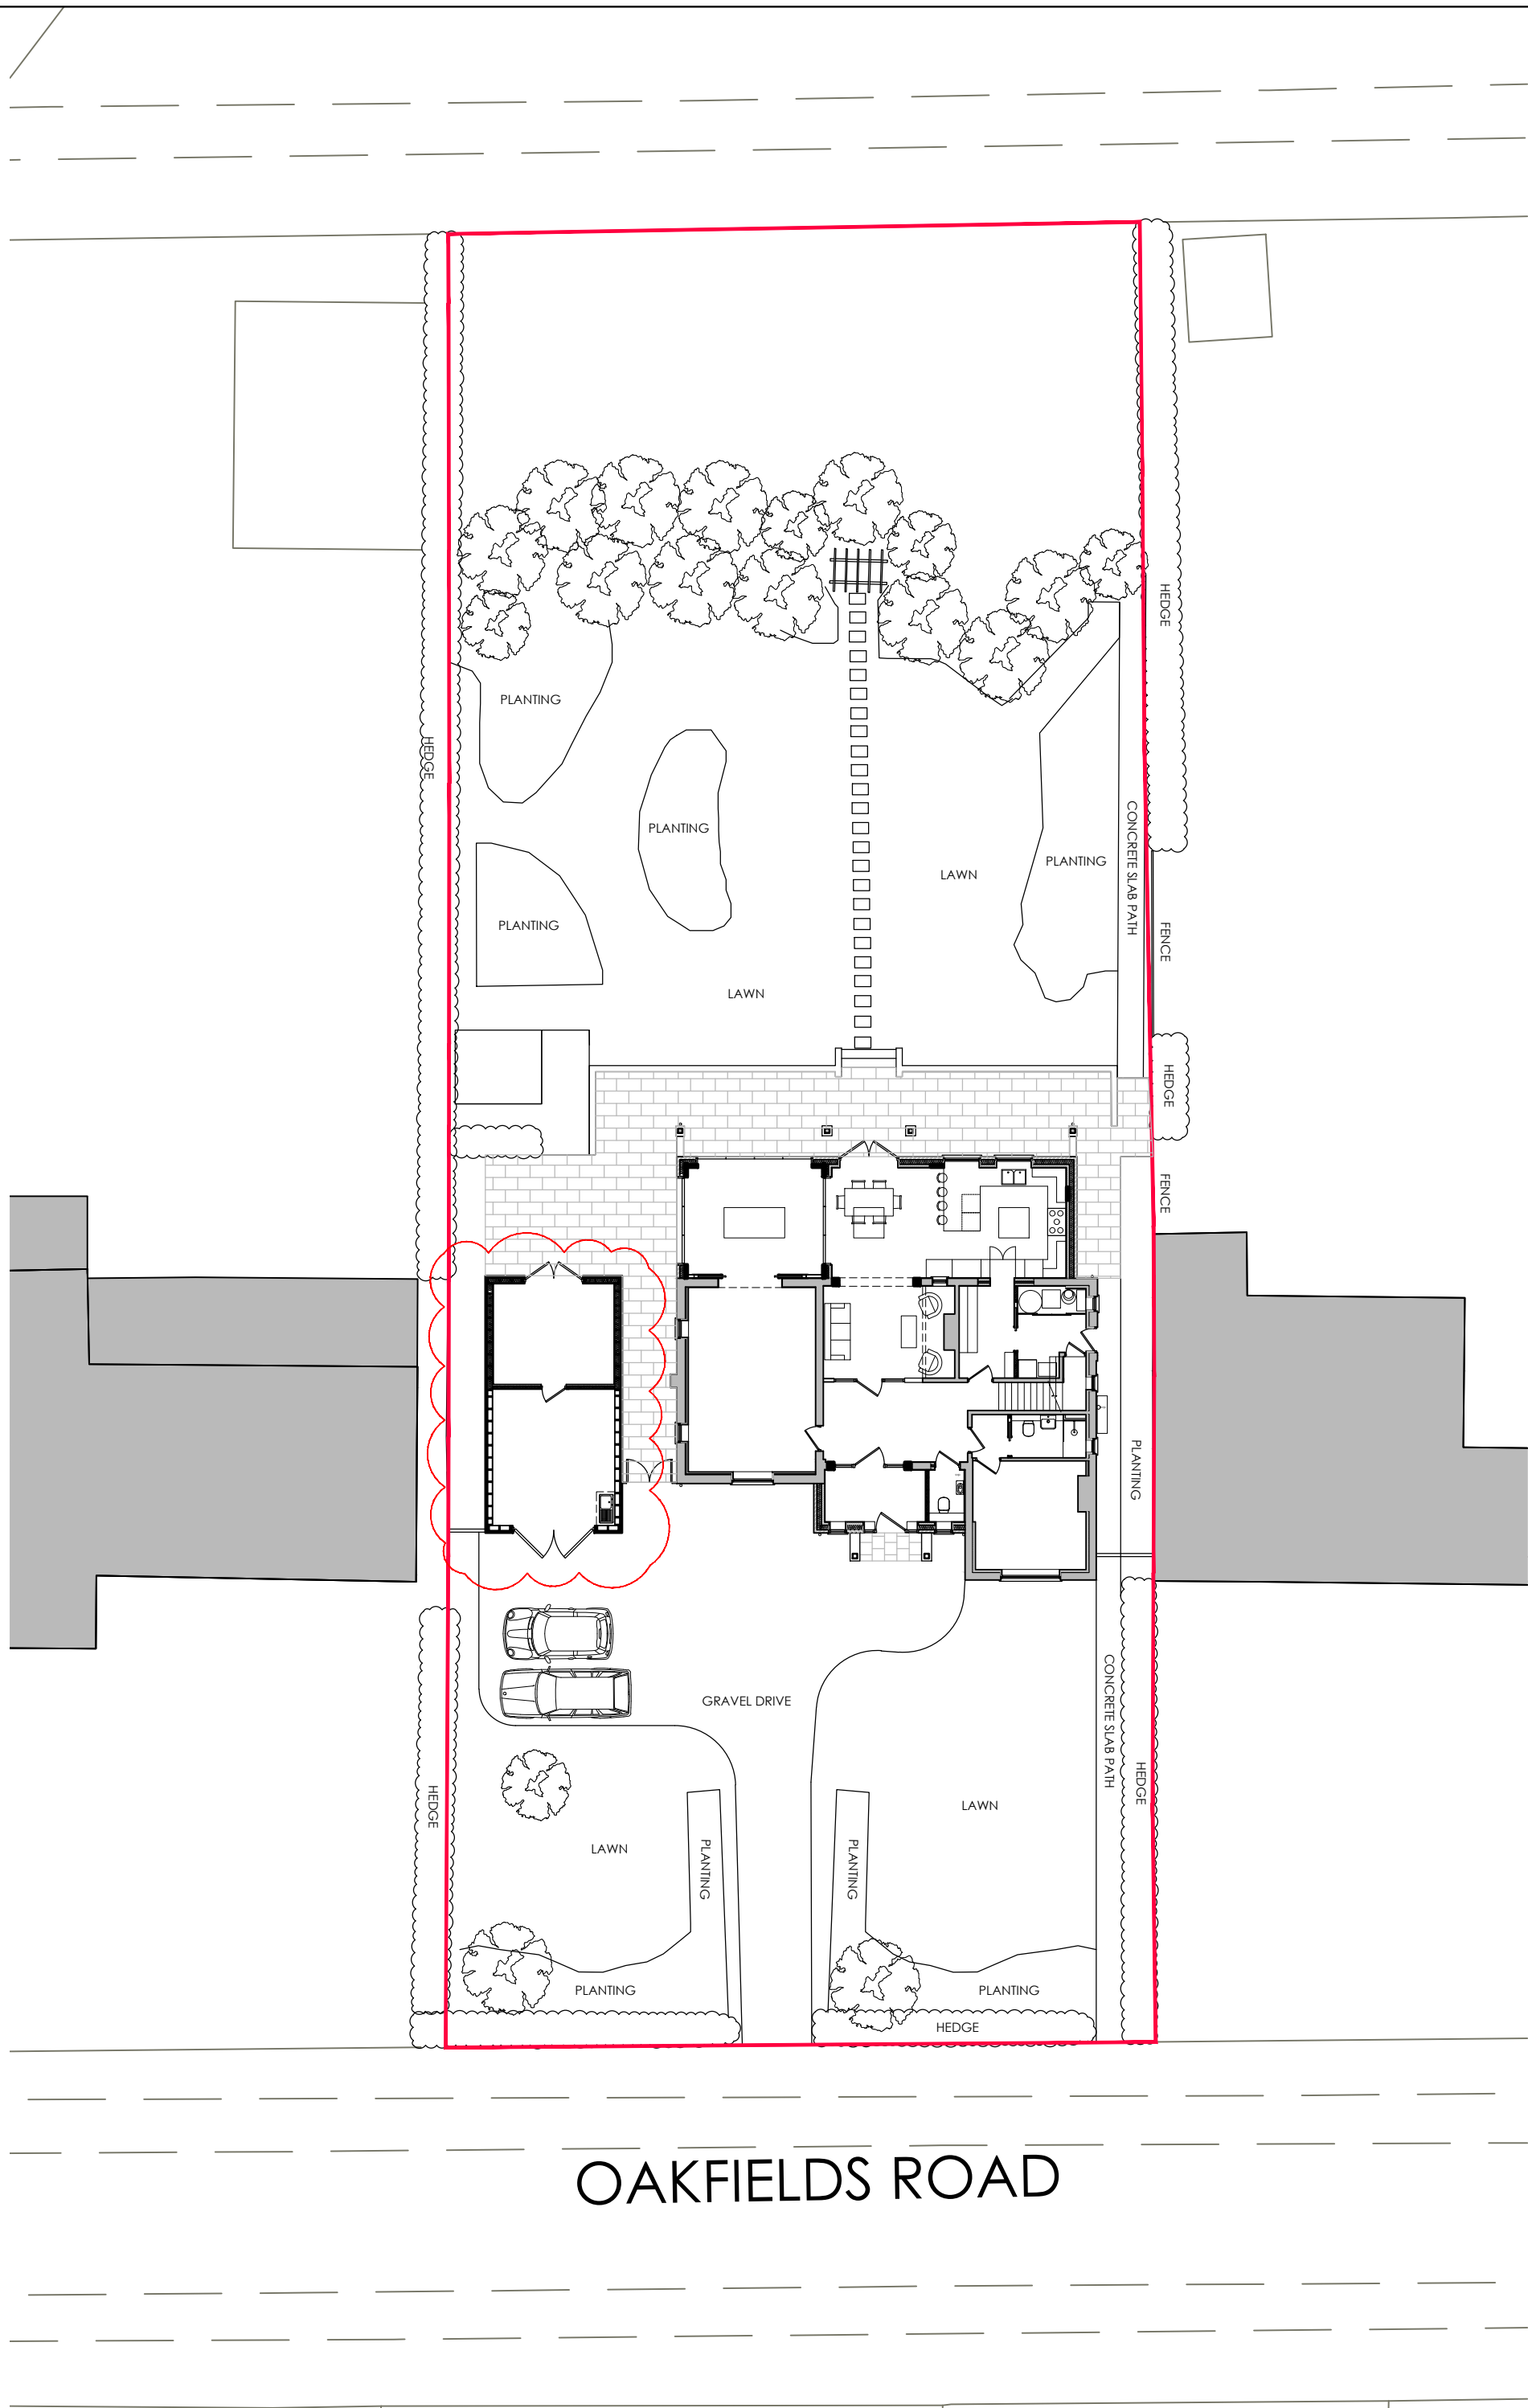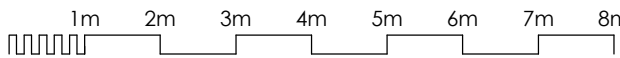

SITE PLAN
1:200



30mm on original sheet				
revisions				
no.	description	date	initials	check
P01	INITIAL ISSUE	02.06.22	TC	N.C.
P02	UPDATED TO SUIT NEW DESIGN	07.06.22	TC	N.C.
P03	LOFT LAYOUT AND PORCH AMENDED: JULIET BALCONIES REMOVED AND REPLACED WITH WINDOWS, DRIVEWAY/LANDSCAPING AMENDED TO SUIT	26.04.24	TC	N.C.
P04	REAR EXTENSION ROOF AMENDED: WORKS OF SITE REDUCED	16.09.24	TC	N.C.

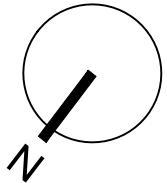

notes

DRAWING SUBJECT TO COPYRIGHT ACT