



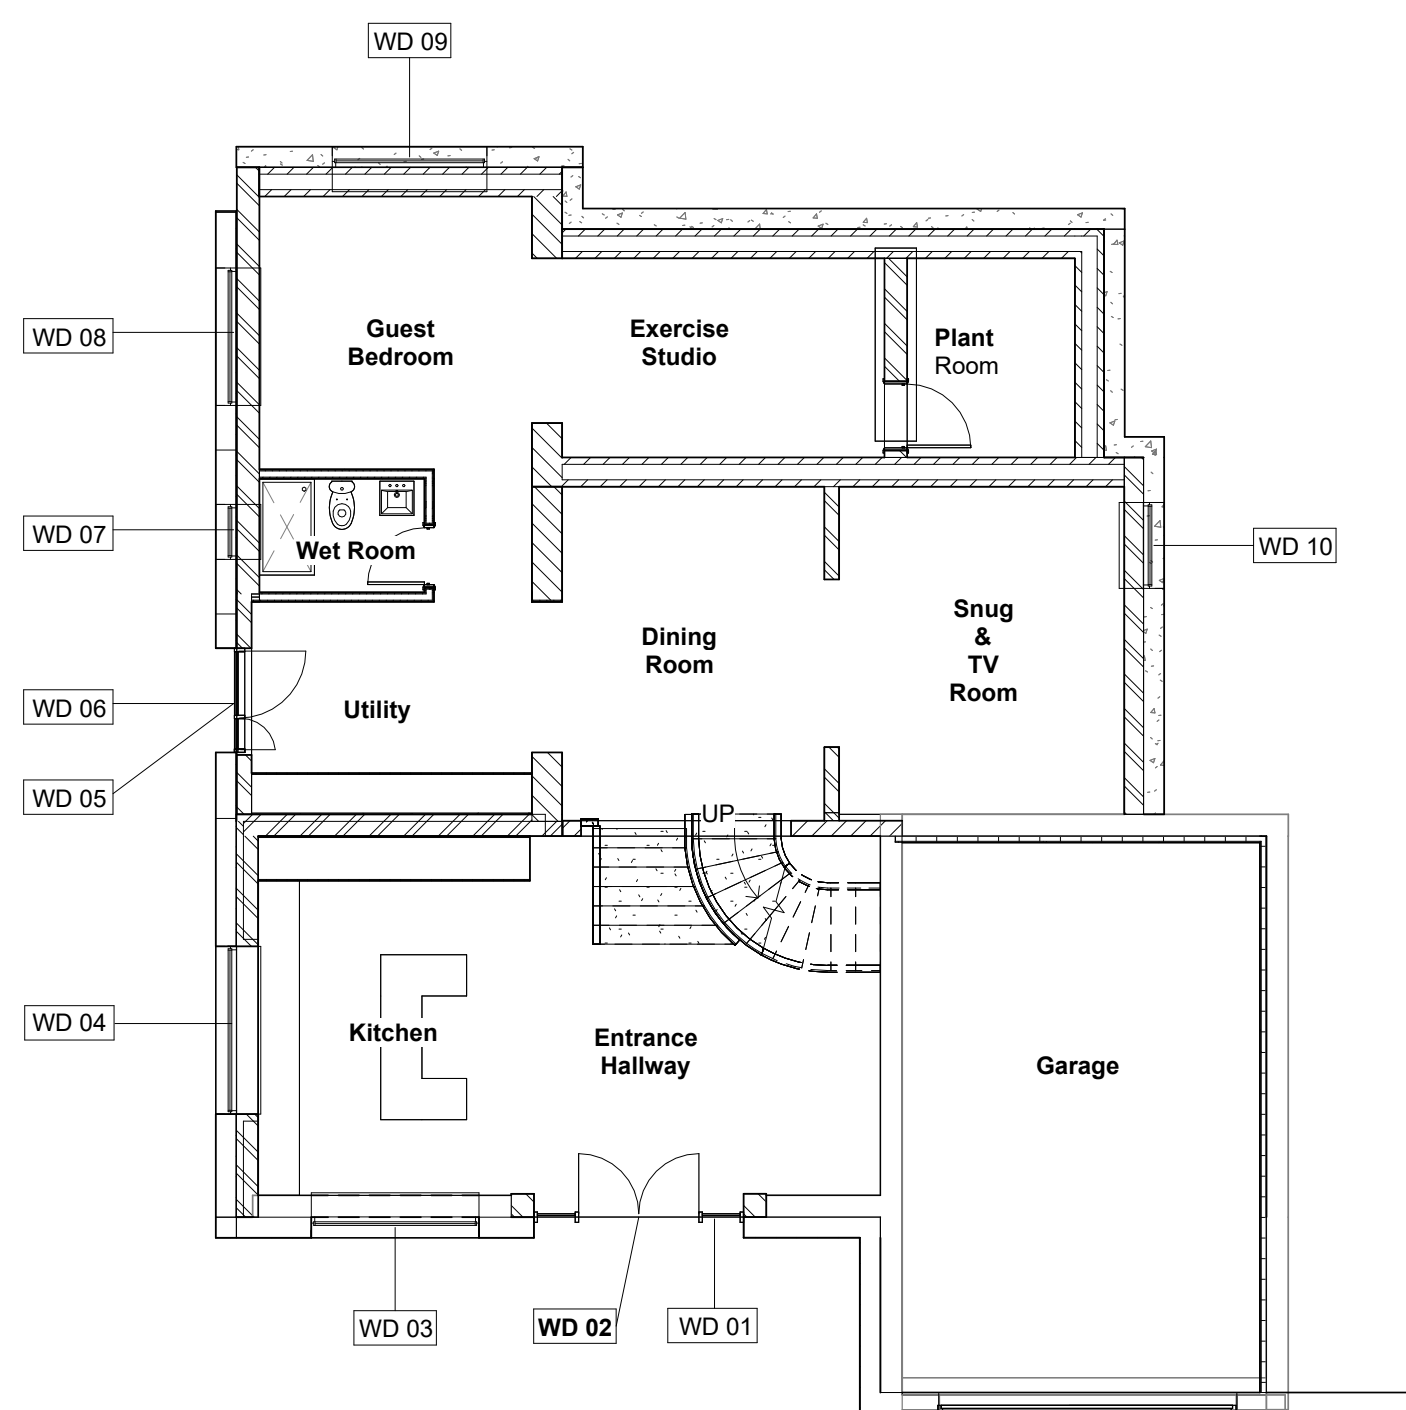

1 Ground Floor & Upper Ground Floor Window and Door Layout
1 : 100

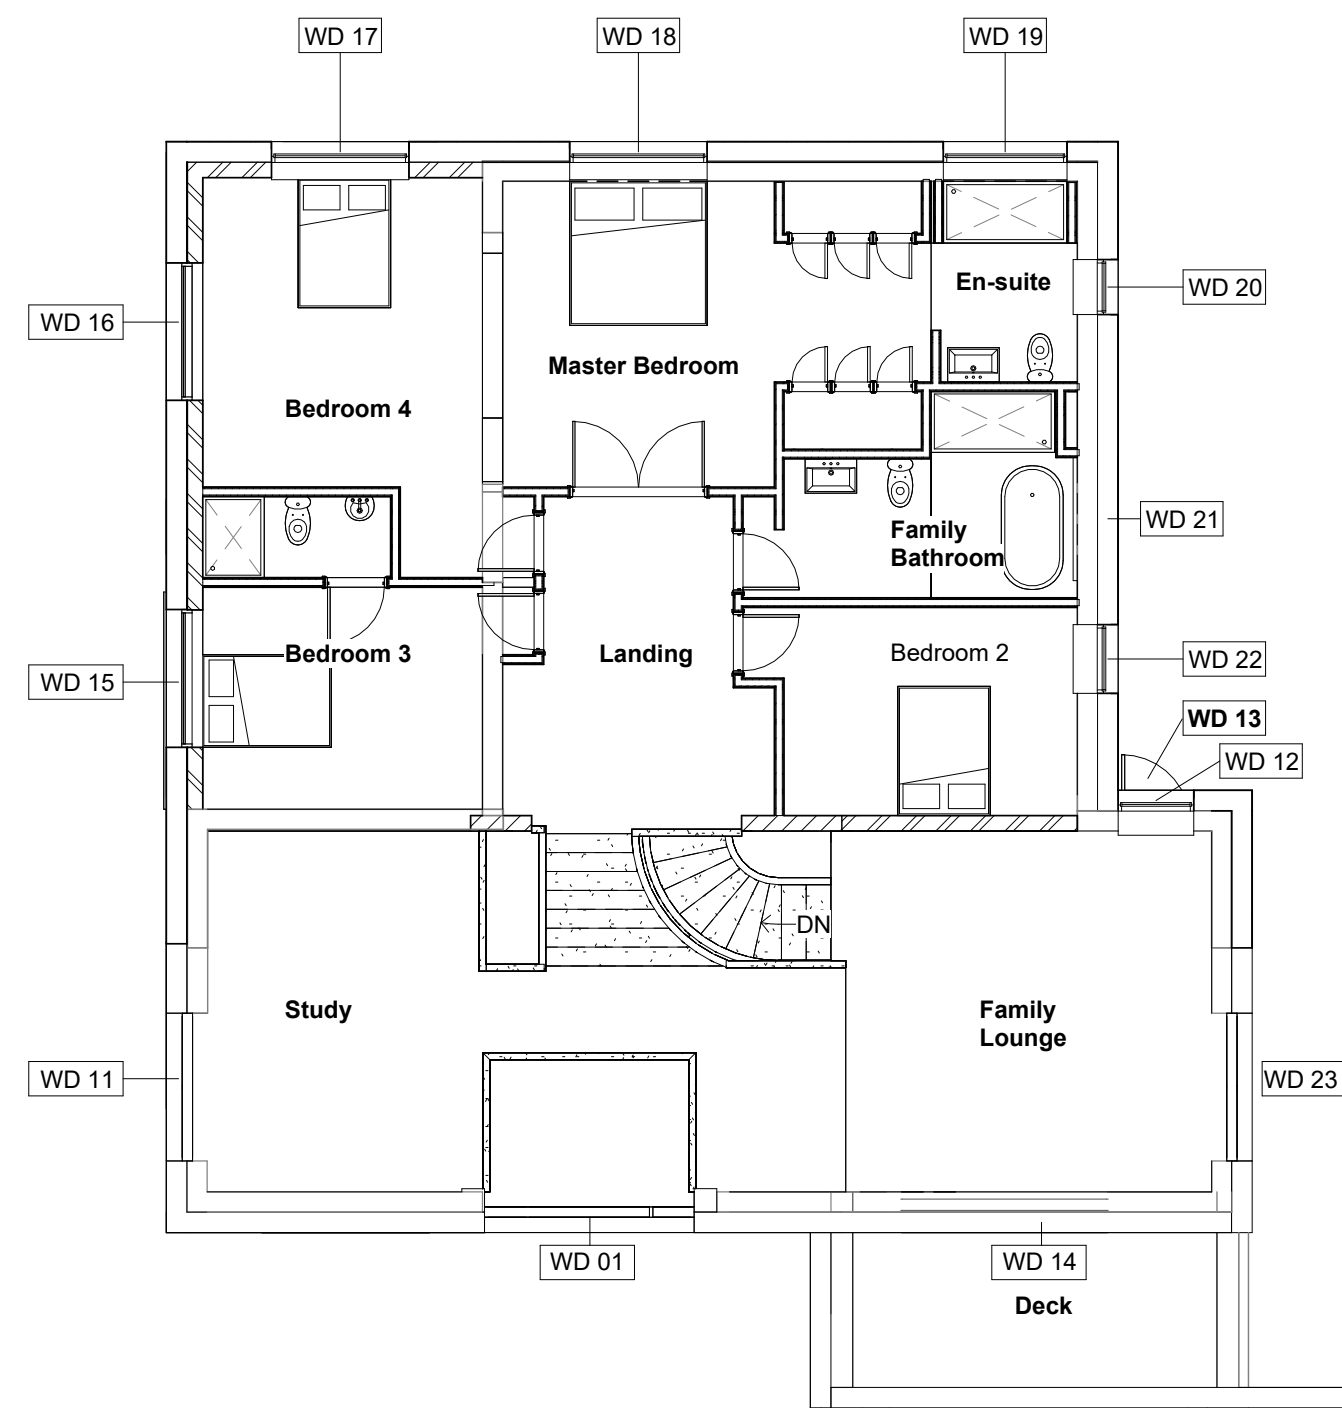

2 Main Living Floor & Bedroom Floor Window and Door Layout
1 : 100

Notes:

All new windows and doors to achieve overall U-value less than 0.85 W/m²K.

All new windows and doors to be certified Class 4 Airtightness, Class 9a Weathertightness and PAS 24 for opening units

All glazed units to be tripple glazed, low-E glass, Argon filled, with spacers made of thermally resistant material.

No trickle vents. MVHR system fitted.

All new doorsets to be low threshold with stub sill detail to allow level access detail.

All external insulation 300mm thick as measured from the external face of prime structure. Sill depths to be confirmed once final posion of frames in openings agreed.

PURPOSE OF ISSUE
WINDOW AND DOOR QUOTATIONS

MBCM.

PROJECT
15 Garden Lane
Royston

TITLE
Window and Door
Schedule

CLIENT
MBCM Ltd.

DRAWN BY MBCM.	DATE 18/08/23
SCALE (@ A1) 1 : 100	PROJECT NUMBER 2020 15 GL

DRAWING NUMBER 2020 -15 GL - A115	REV T2
--------------------------------------	-----------