



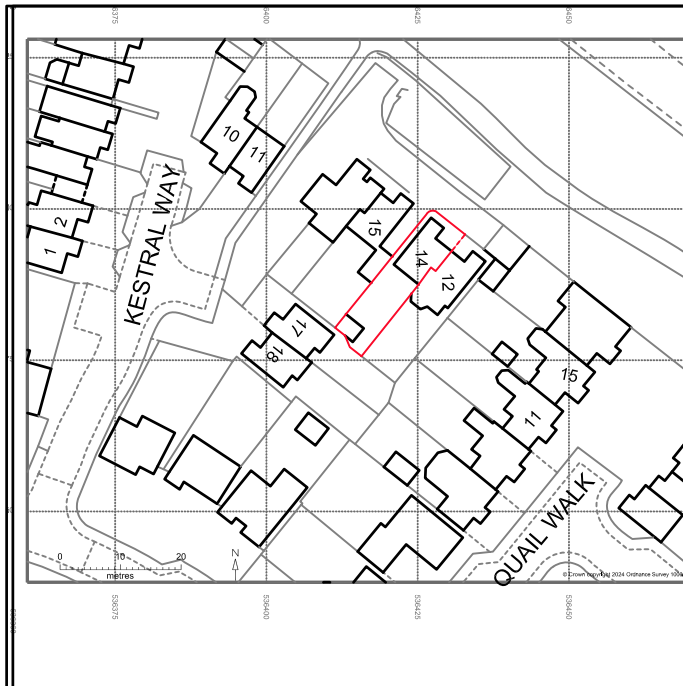

Scale : 1:1250

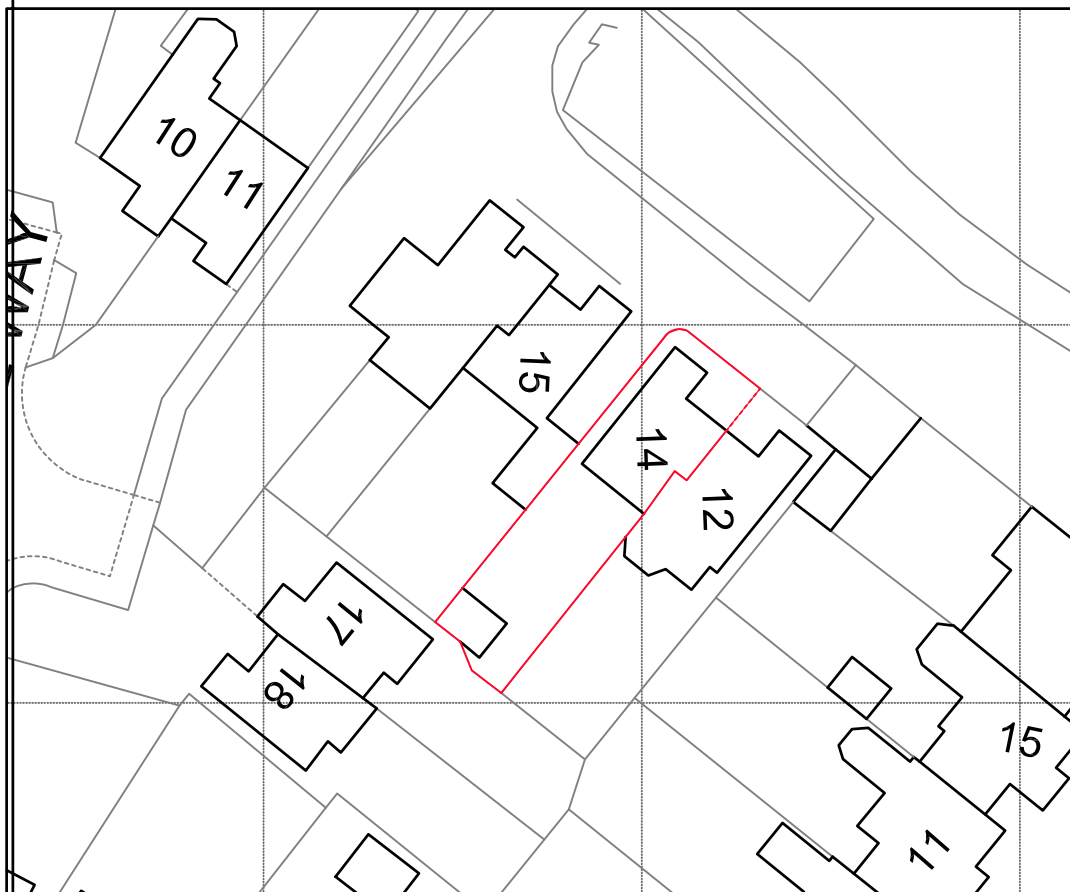

Scale : 1:500

#### NOTES

The general contractor is responsible for the verification of all dimensions on site and shall inform the Contract Administrator of any discrepancy.

Do not scale from this drawing. Use figured dimensions only

THIS DOCUMENT/DRAWING IS THE COPYRIGHT OF SURVEY DESIGN (HARROW) LTD., UNLESS FORMALLY ASSIGNED IN WRITING.

Address : Drawing Title :  
14 KESTRAL WAY OS

SG8 7XW

Drawing No : 080/CAR/OS  
Revision :

Scale : 1:1250 & 1:500

Date : 2024

Drawn :

**SURVEY DESIGN (HARROW) LTD**  
**ARCHITECTURAL SERVICES**  
**93 ELM DRIVE**  
**NORTH HARROW**  
**MIDDLESEX HA2 7BY**  
**TEL: 0208 861 1956**  
**FAX: 0208 863 9990**  
**survey.design@ntlworld.com**

