
© 356 DESIGN Ltd
THIS DRAWING IS THE PROPERTY OF 356 DESIGN Ltd AND IS ISSUED ON THE CONDITION THAT IT IS NOT REPRODUCED, DISCLOSED OR COPIED TO ANY UNAUTHORISED PERSON IN WHOLE OR PART WITHOUT PRIOR WRITTEN CONSENT.


NO DIMENSIONS ARE TO BE SCALED FROM THIS DRAWING. ALL DIMENSIONS STATED MUST BE VERIFIED ON SITE. THE ARCHITECT MUST BE ADVISED OF ANY DISCREPANCIES PRIOR TO ANY ITEM OF WORK BEING PUT IN HAND.
THIS DRAWING MUST BE READ TOGETHER WITH THE SPECIFICATION, BILL OF QUANTITIES AND RELATED DRAWINGS.

Architects Registration Board


RIBA

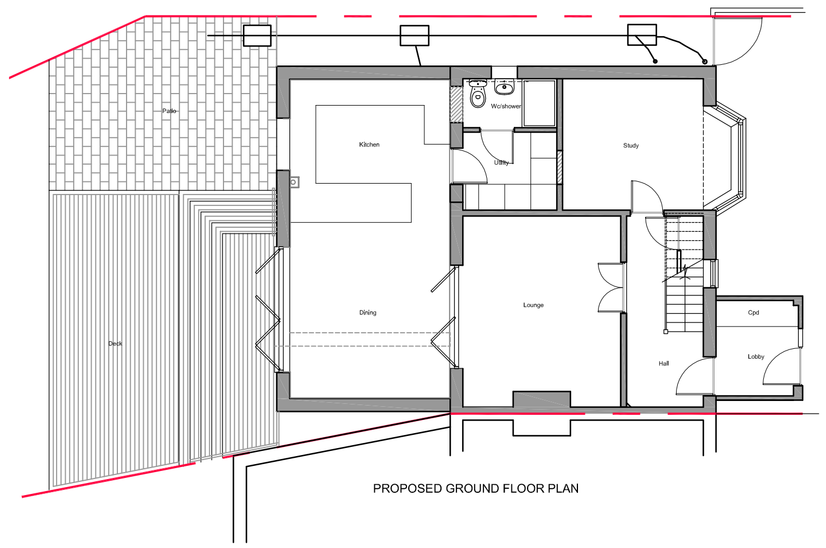

PROPOSED GROUND FLOOR PLAN

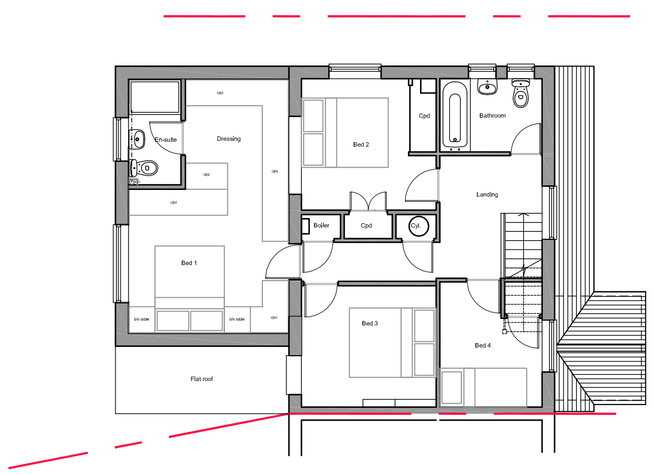

PROPOSED FIRST FLOOR PLAN

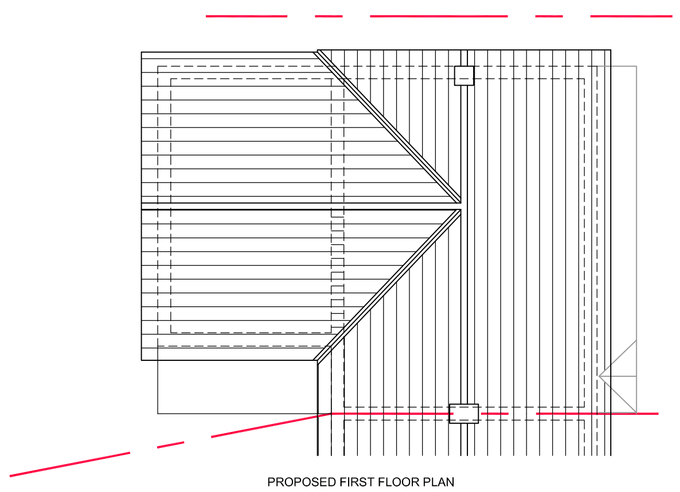


PROPOSED FIRST FLOOR PLAN

Materials:
Walls - brick to match existing
Main roof - tiles to match existing
Lean-to roof - plain tiles
Flat roof - single ply membrane


Scale 1:100 0 1 2.5 5 10m




PROPOSED FRONT EAST ELEVATION

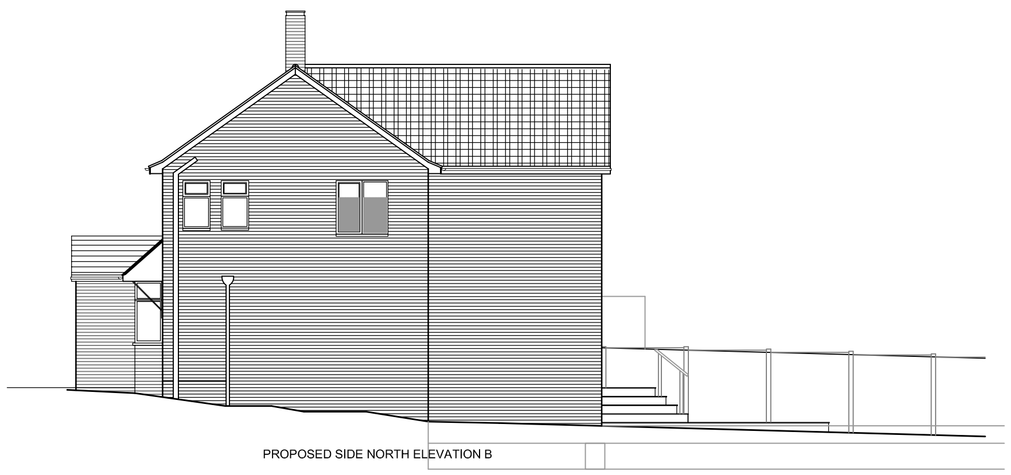

PROPOSED SIDE NORTH ELEVATION B

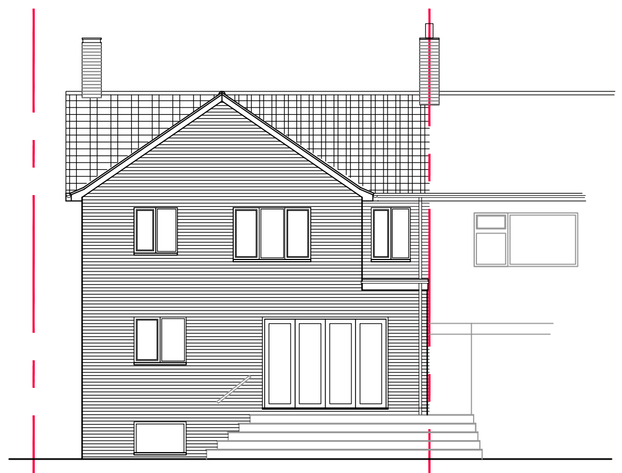


PROPOSED REAR WEST ELEVATION

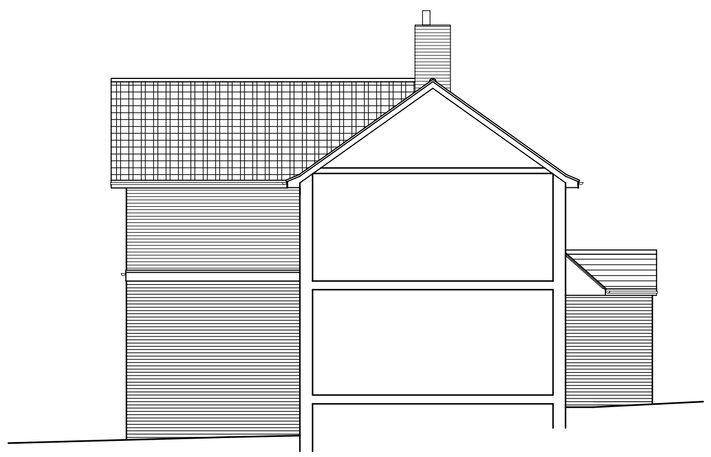

PROPOSED SIDE SOUTH SECTIONAL ELEVATION




EXISTING FRONT EAST ELEVATION

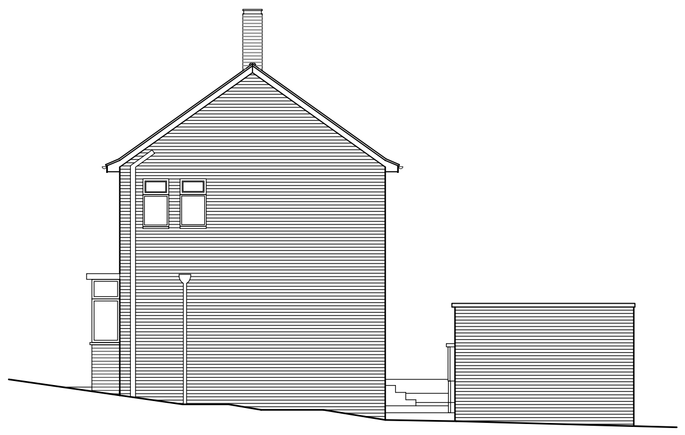


EXISTING NORTH SIDE ELEVATION




EXISTING NORTH SIDE ELEVATION

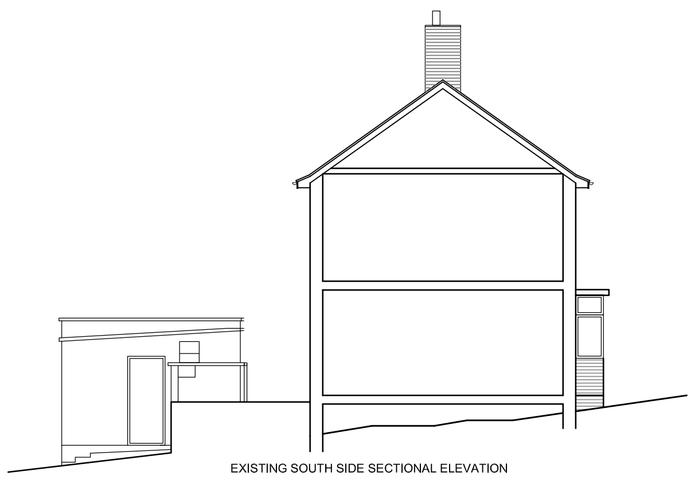


EXISTING SOUTH SIDE SECTIONAL ELEVATION

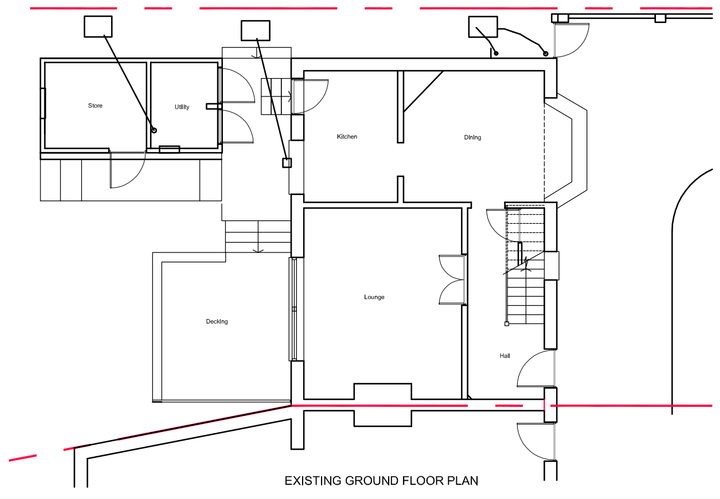

EXISTING GROUND FLOOR PLAN

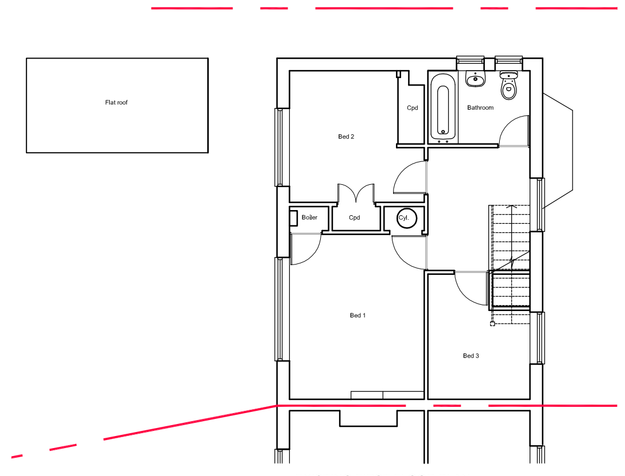

EXISTING FIRST FLOOR PLAN

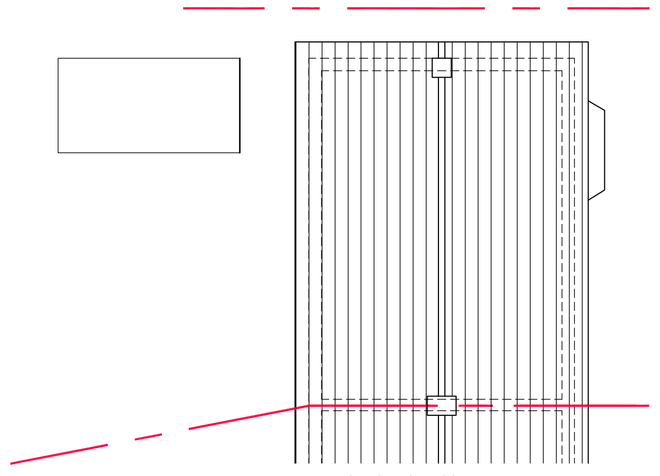

EXISTING FIRST FLOOR PLAN

Scale 1:100 0 1 2.5 5 10m

Rev	Date	By	Ch'd	Description

356 DESIGN Ltd
- 172a HIGH STREET - STEVENAGE - HERTFORDSHIRE - SG1 3LL -
- m: 07902 960 581 - t: 01438 234711 - e: -

CLIENT:
Mr & Mrs. J. Drury
12 Mountjoy, Hitchin Herts.

PROJECT:
Double Storey Rear Extension

TITLE:
Existing & Proposed
Plans & Elevations

SCALE:	DATE:	DRAWN BY:	CHECKED:
1:100@A1	Mar '18	DRW	

PROJ No:	DWG No:	REV:
1801	P 002	