





Rear Elevation (West)

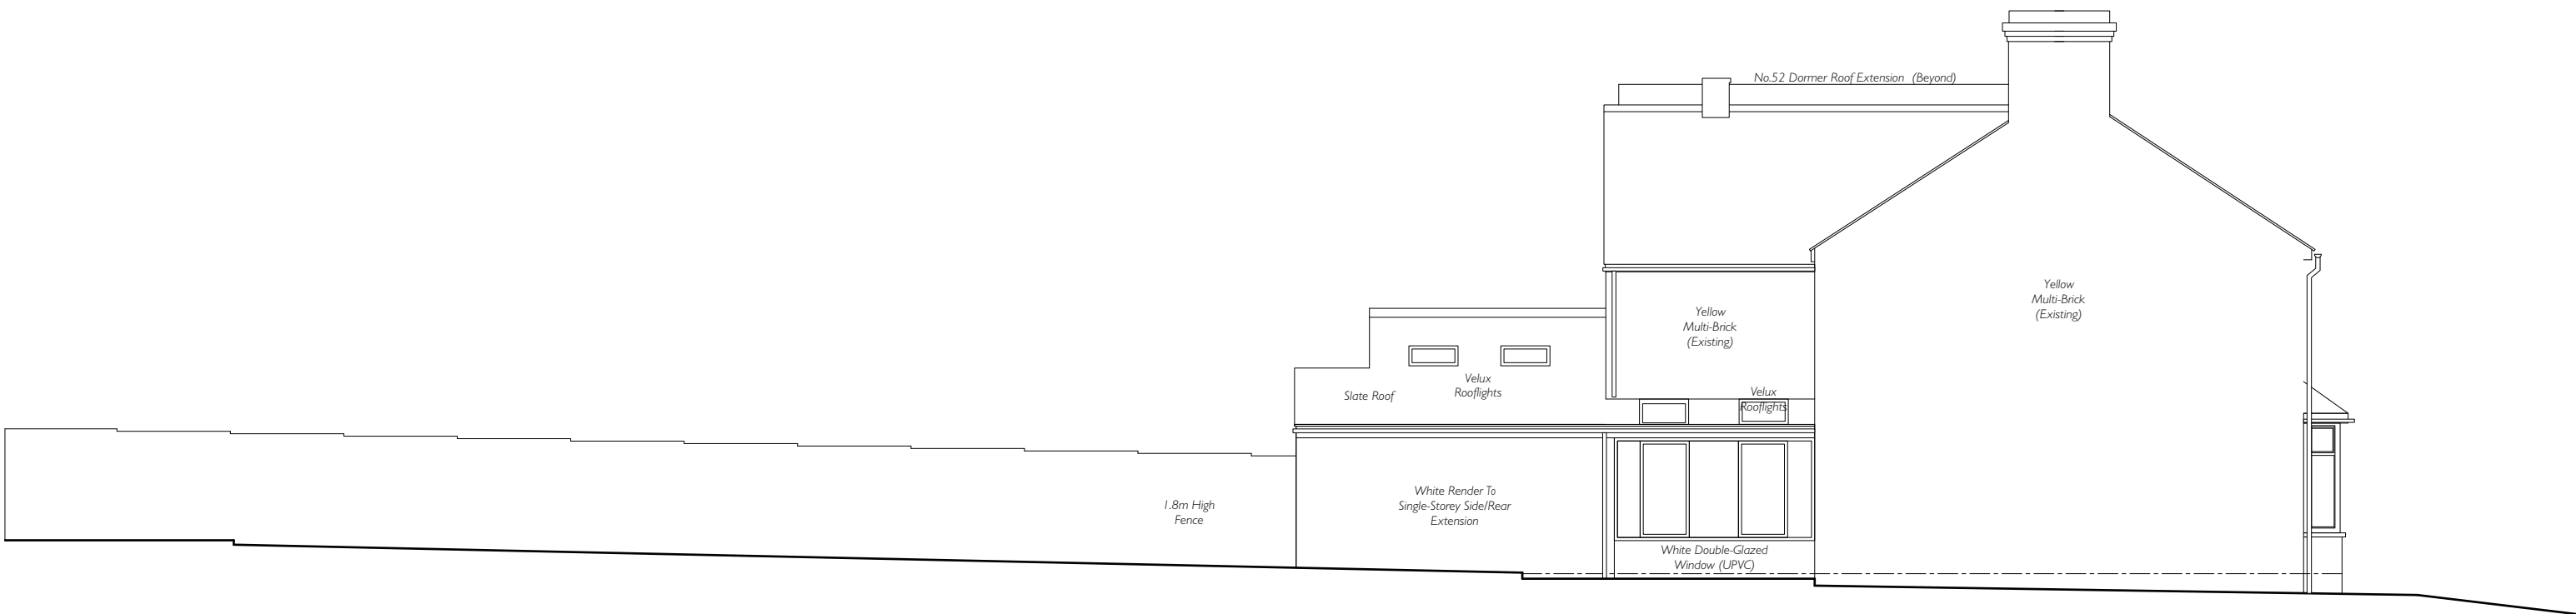


Side Elevation (South)




Front Elevation (East)

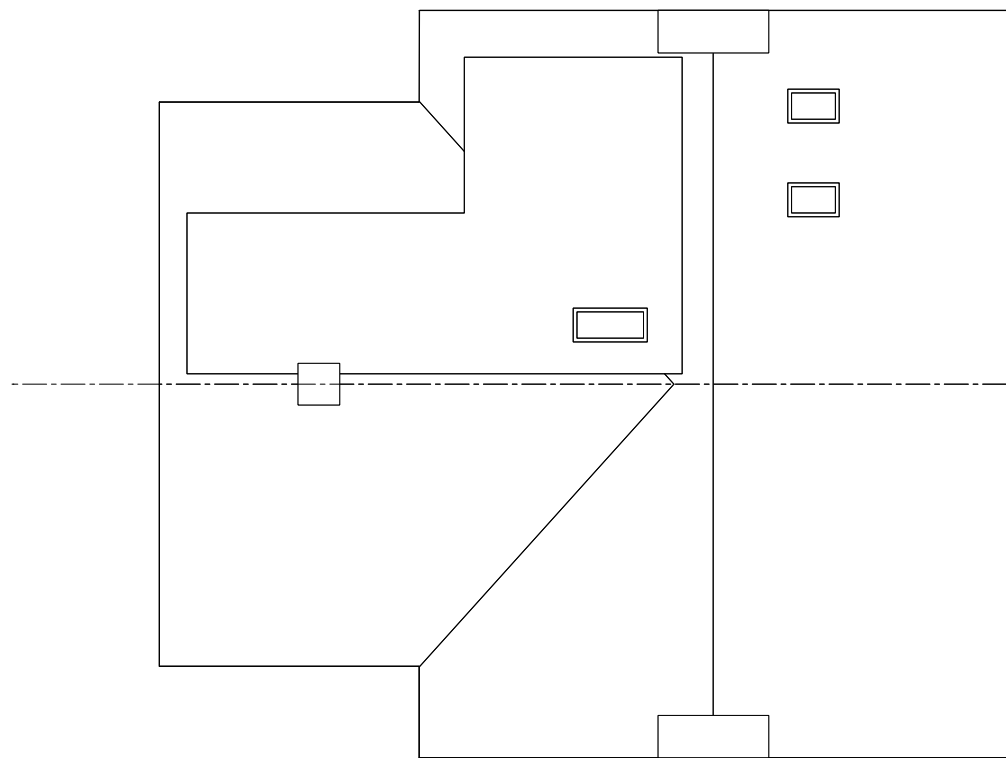

Roof Plan

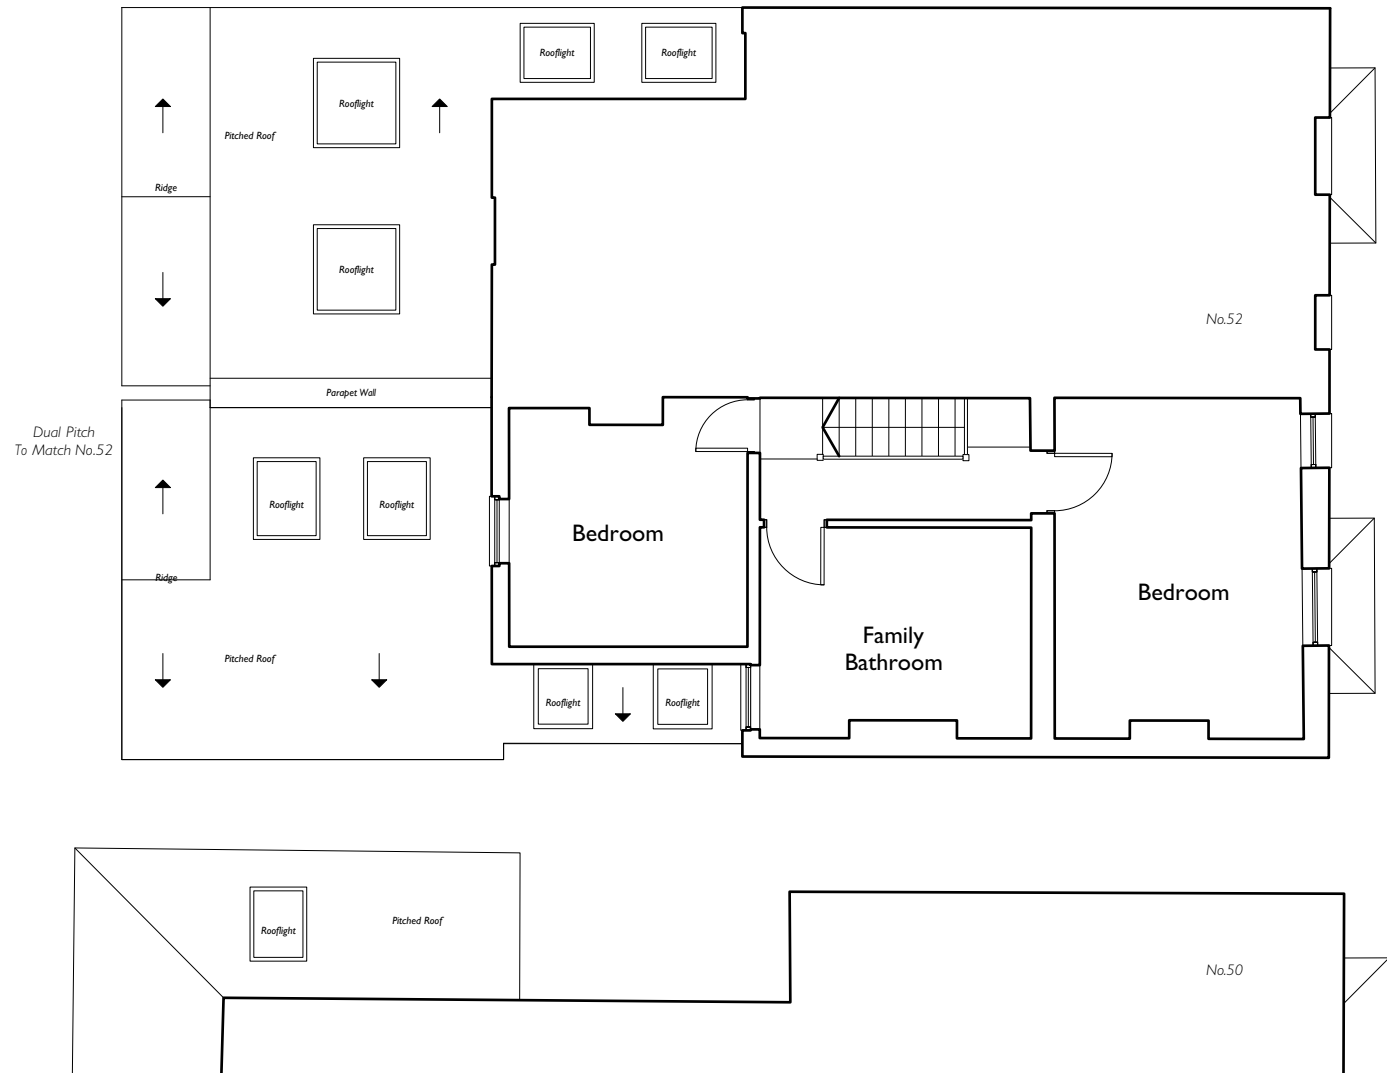

First Floor Plan

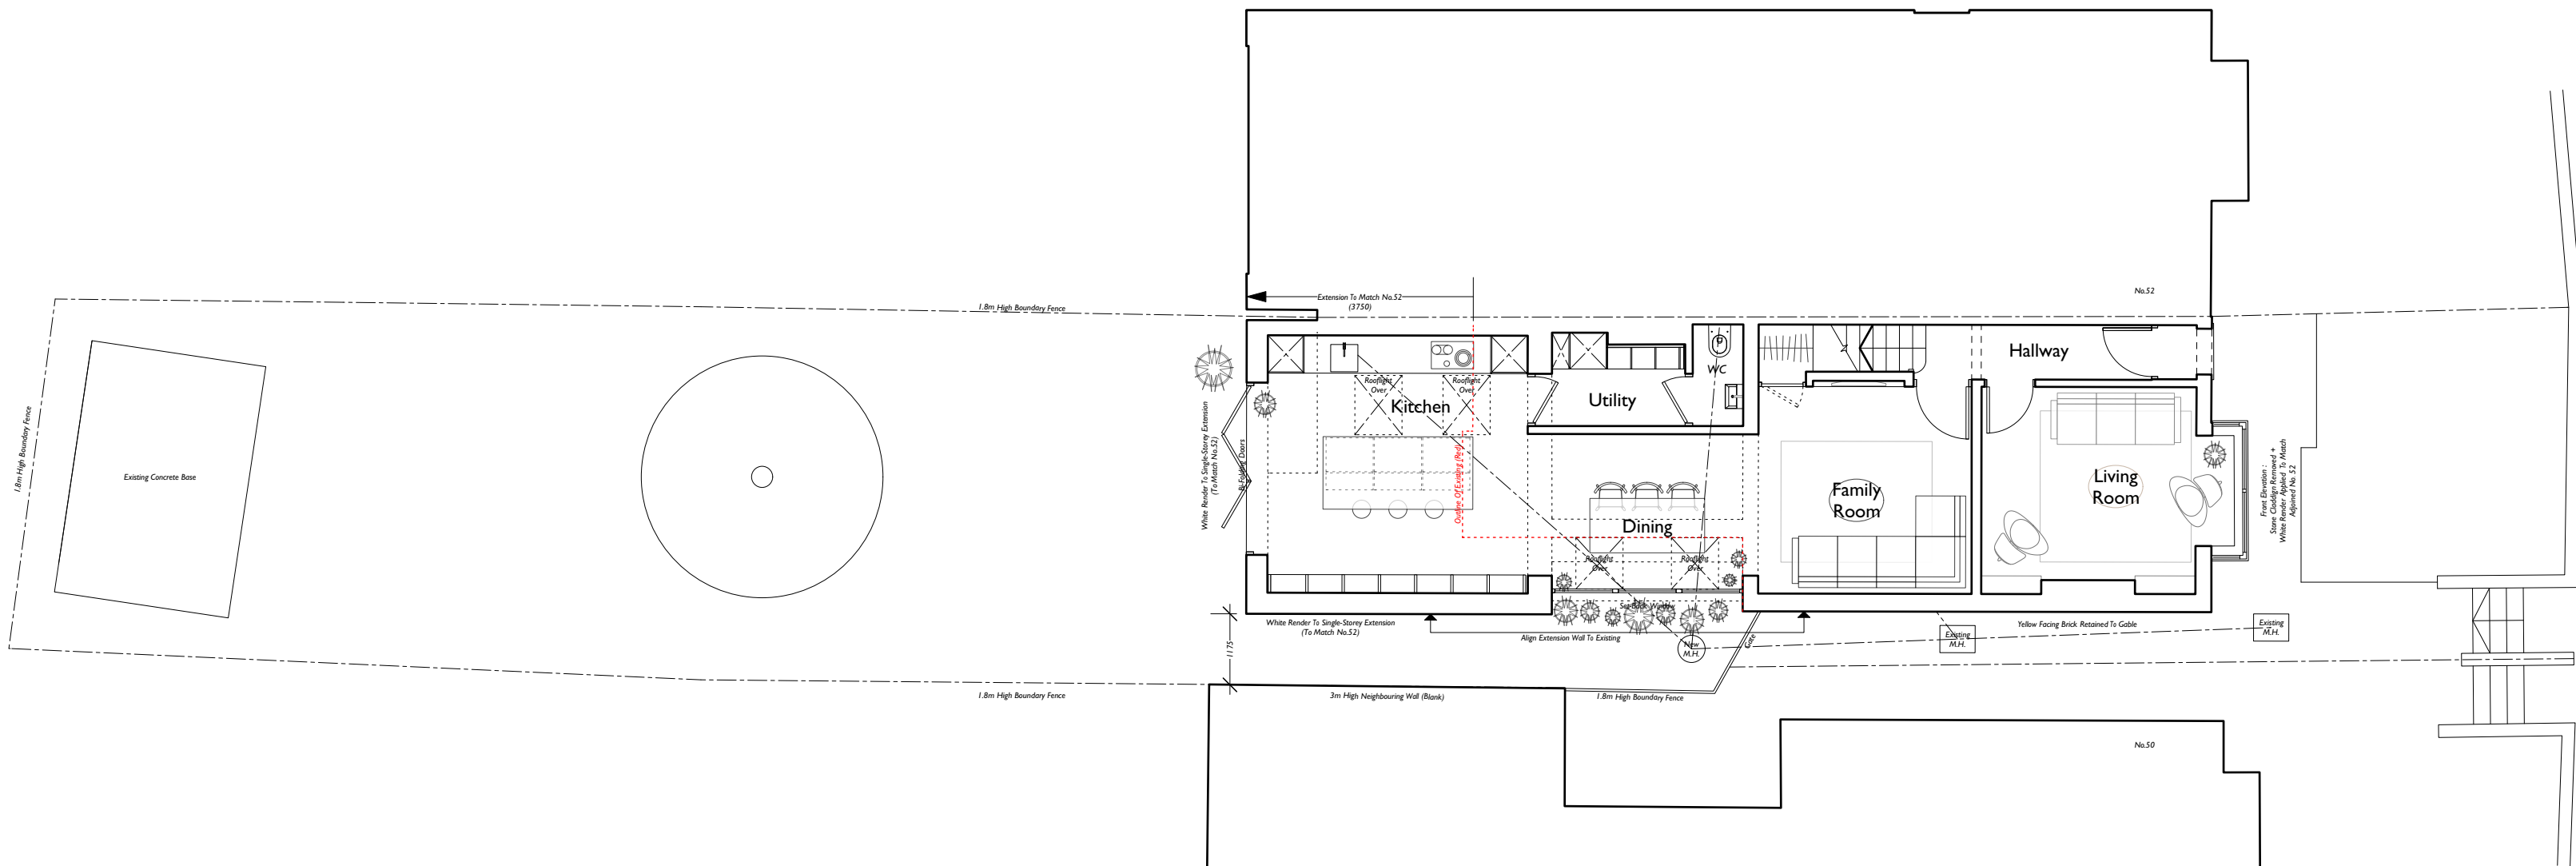

Ground Floor Plan

