



PROPOSED FRONT ELEVATION North

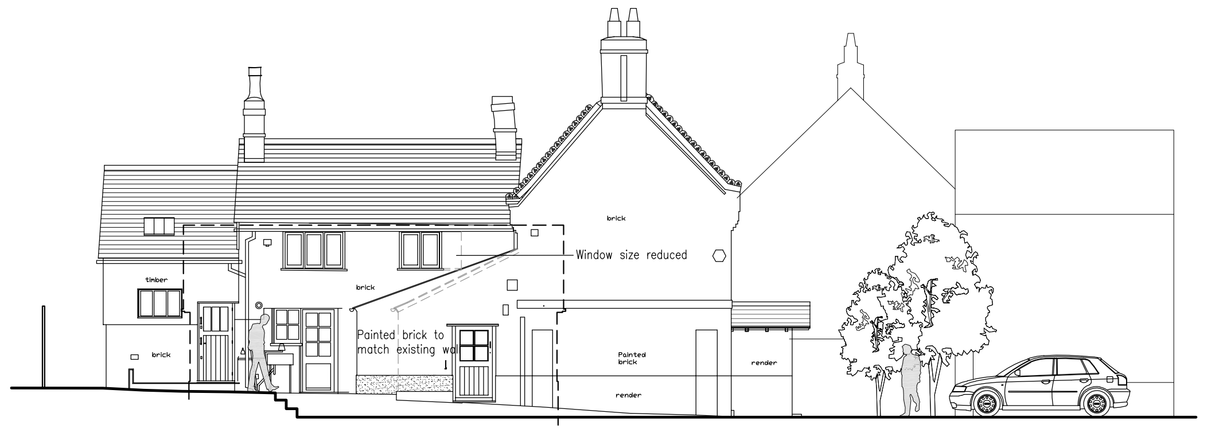


PROPOSED SIDE ELEVATION East (1)

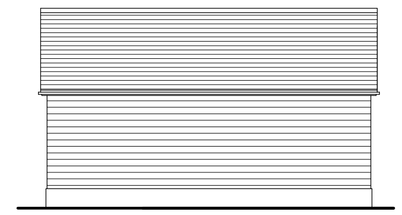

PROPOSED SIDE ELEVATION East (2)




PROPOSED REAR ELEVATION South

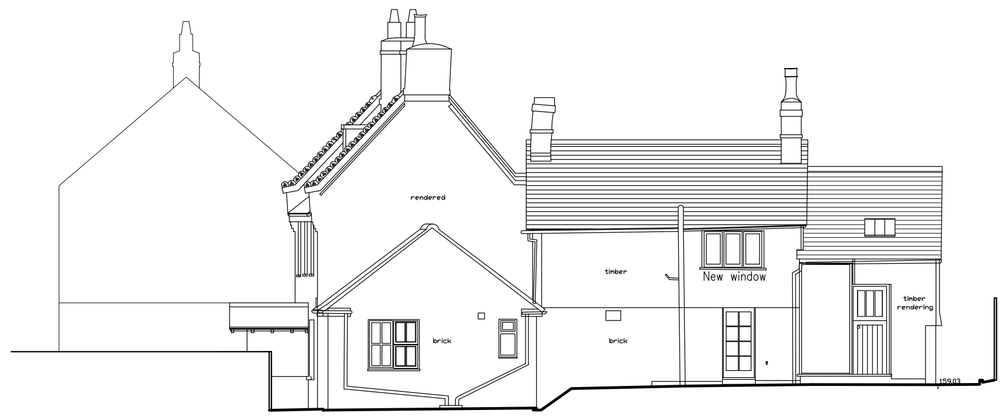


PROPOSED SIDE ELEVATION West (1)



PROPOSED SIDE ELEVATION West (2)

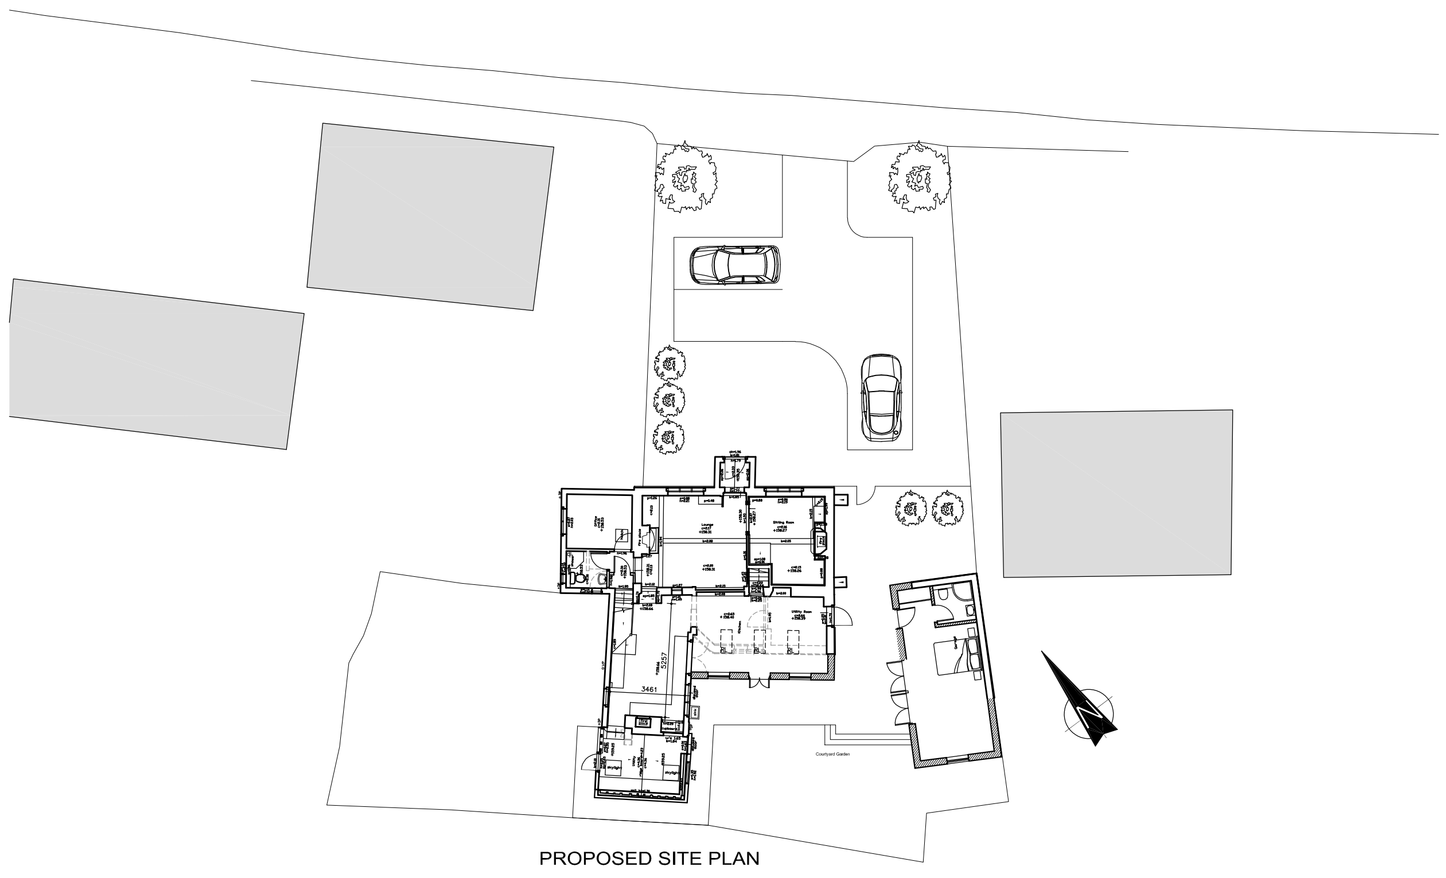

PROPOSED SITE PLAN

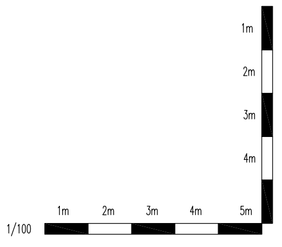

JOB No.	1987
DWRG No	PL02B
SCALE	1/10-100 @A1
DATE	APRIL 2018
DRAWN	MS
CLIENT	MR N JONES

THE OLD BULL
28 HIGH ST
OFFLEY SG5 3AD

PROPOSED
ELEVATIONS

Wastell & Porter Architects Limited
BANCROFT HOUSE
34 BANCROFT
HITCHIN
HERTFORDSHIRE
SG5 1LA
Email: contact@wastellporter.co.uk
Tel: 01462 422440
Fax: 01462 420403

ALL DIMENSIONS TO BE VERIFIED ON SITE • THIS DRAWING IS NOT TO BE SCALED FOR CONSTRUCTION PURPOSES • THIS DRAWING AND DESIGN REMAINS THE COPYRIGHT OF THE ARCHITECT AND MAY NOT BE REPRODUCED WITHOUT PERMISSION •