
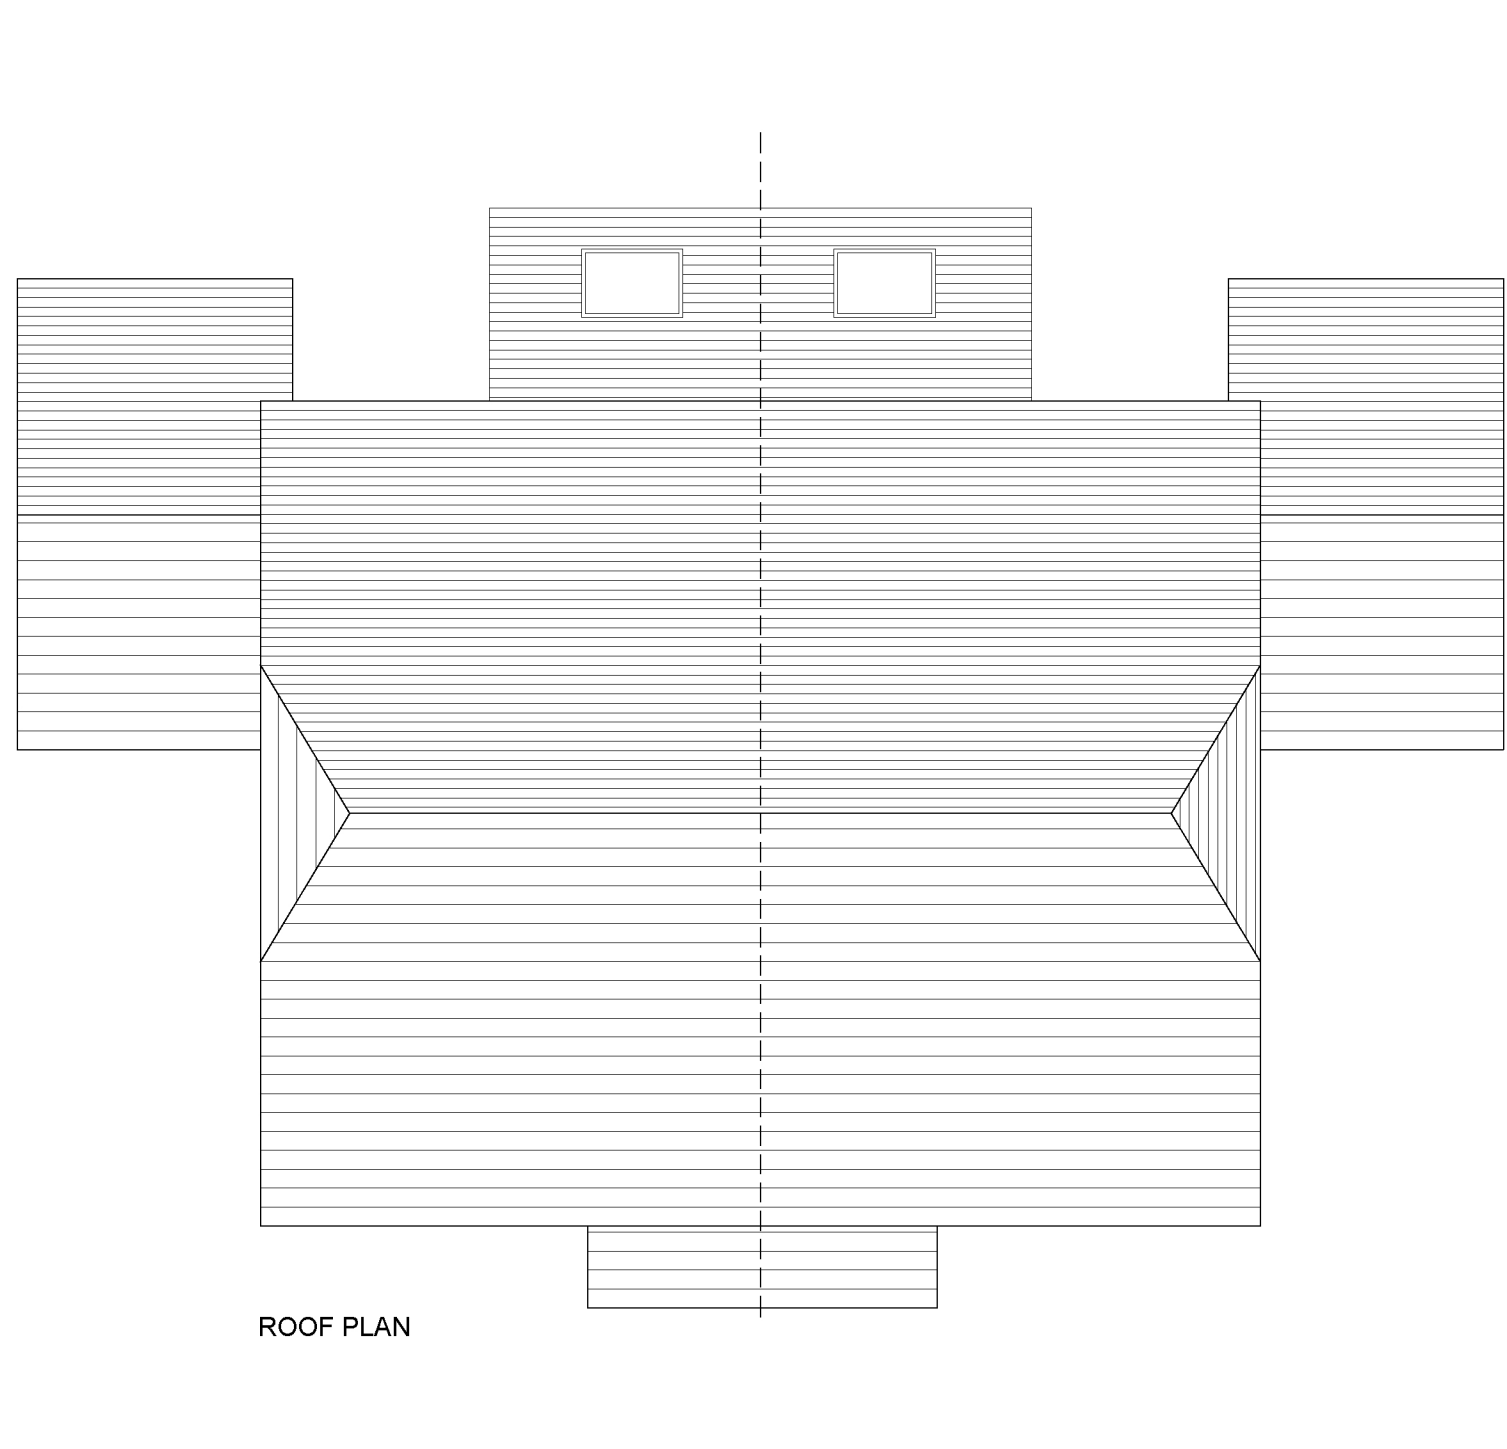
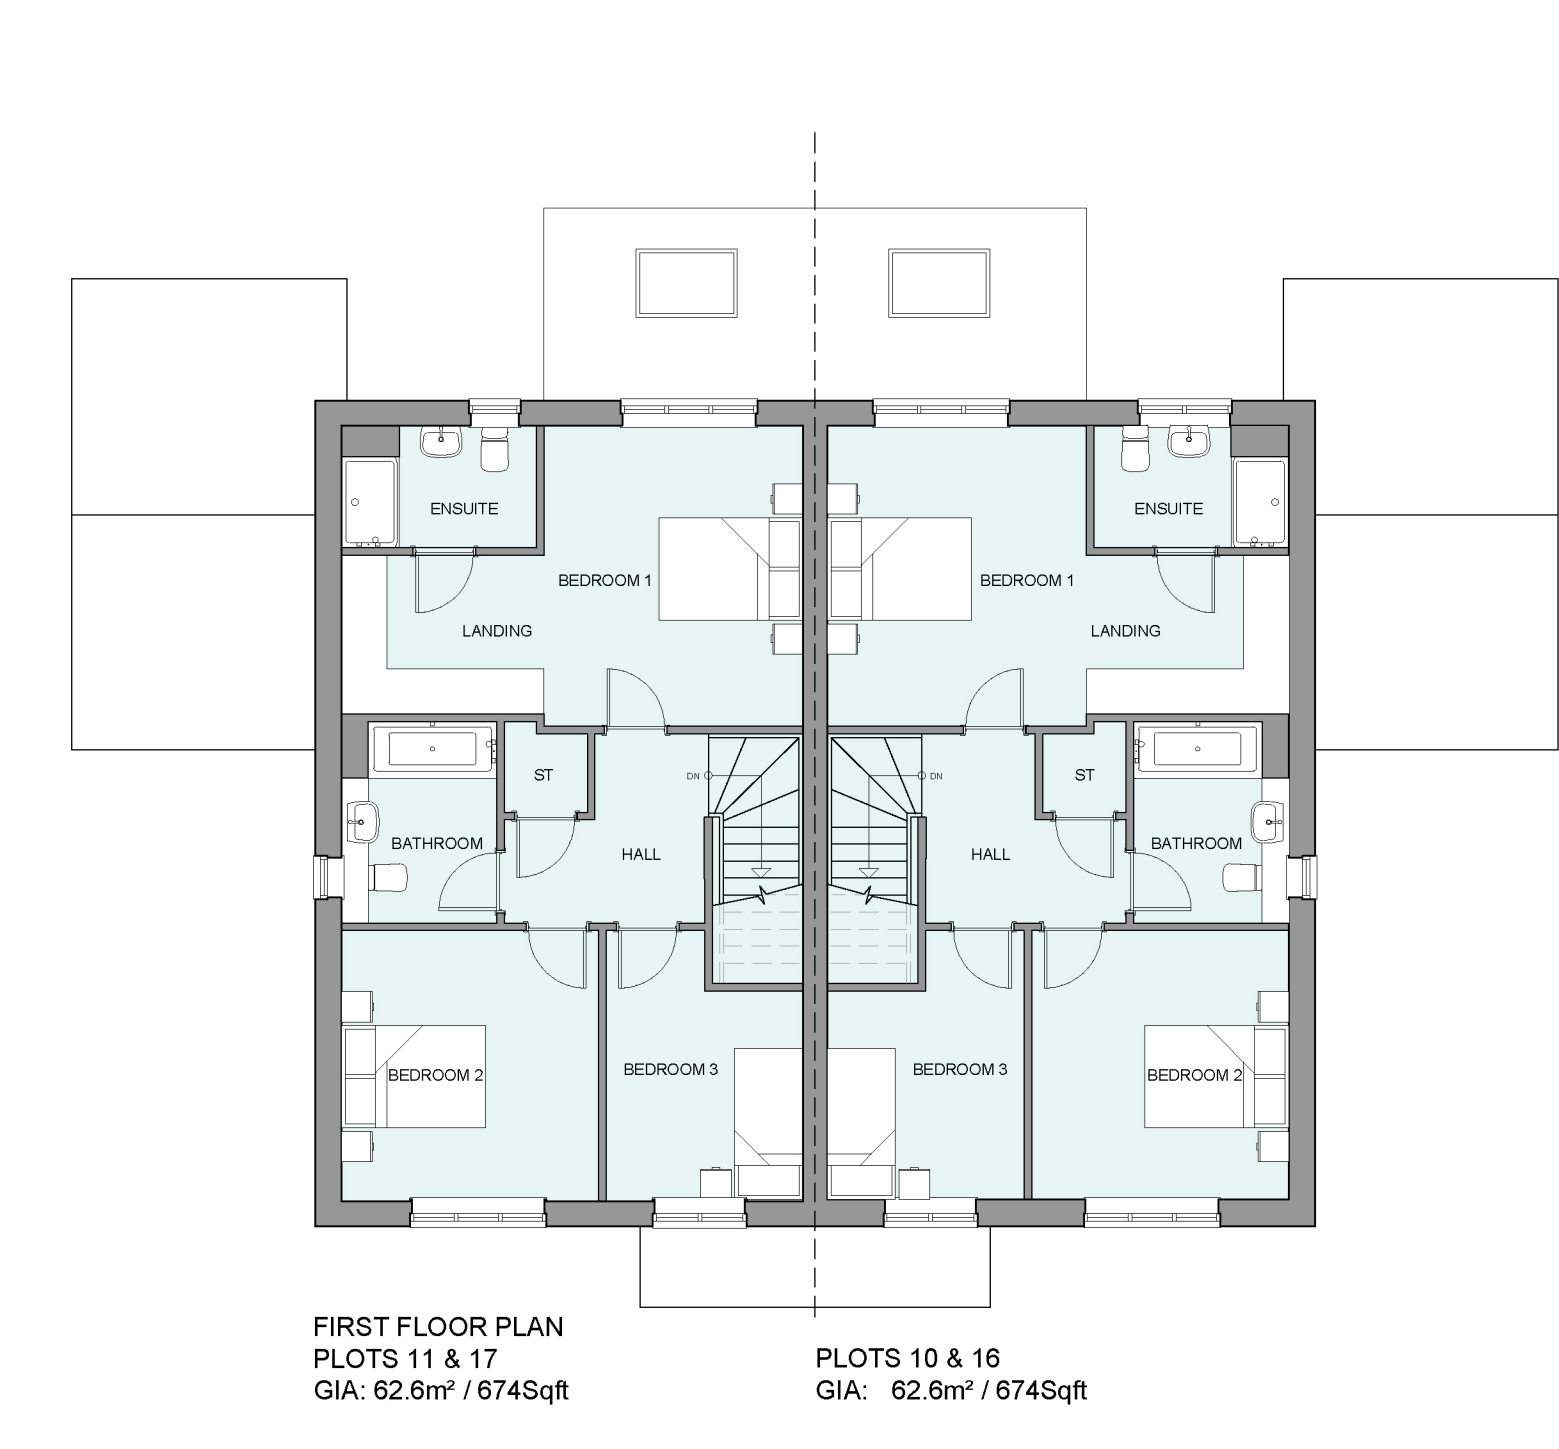
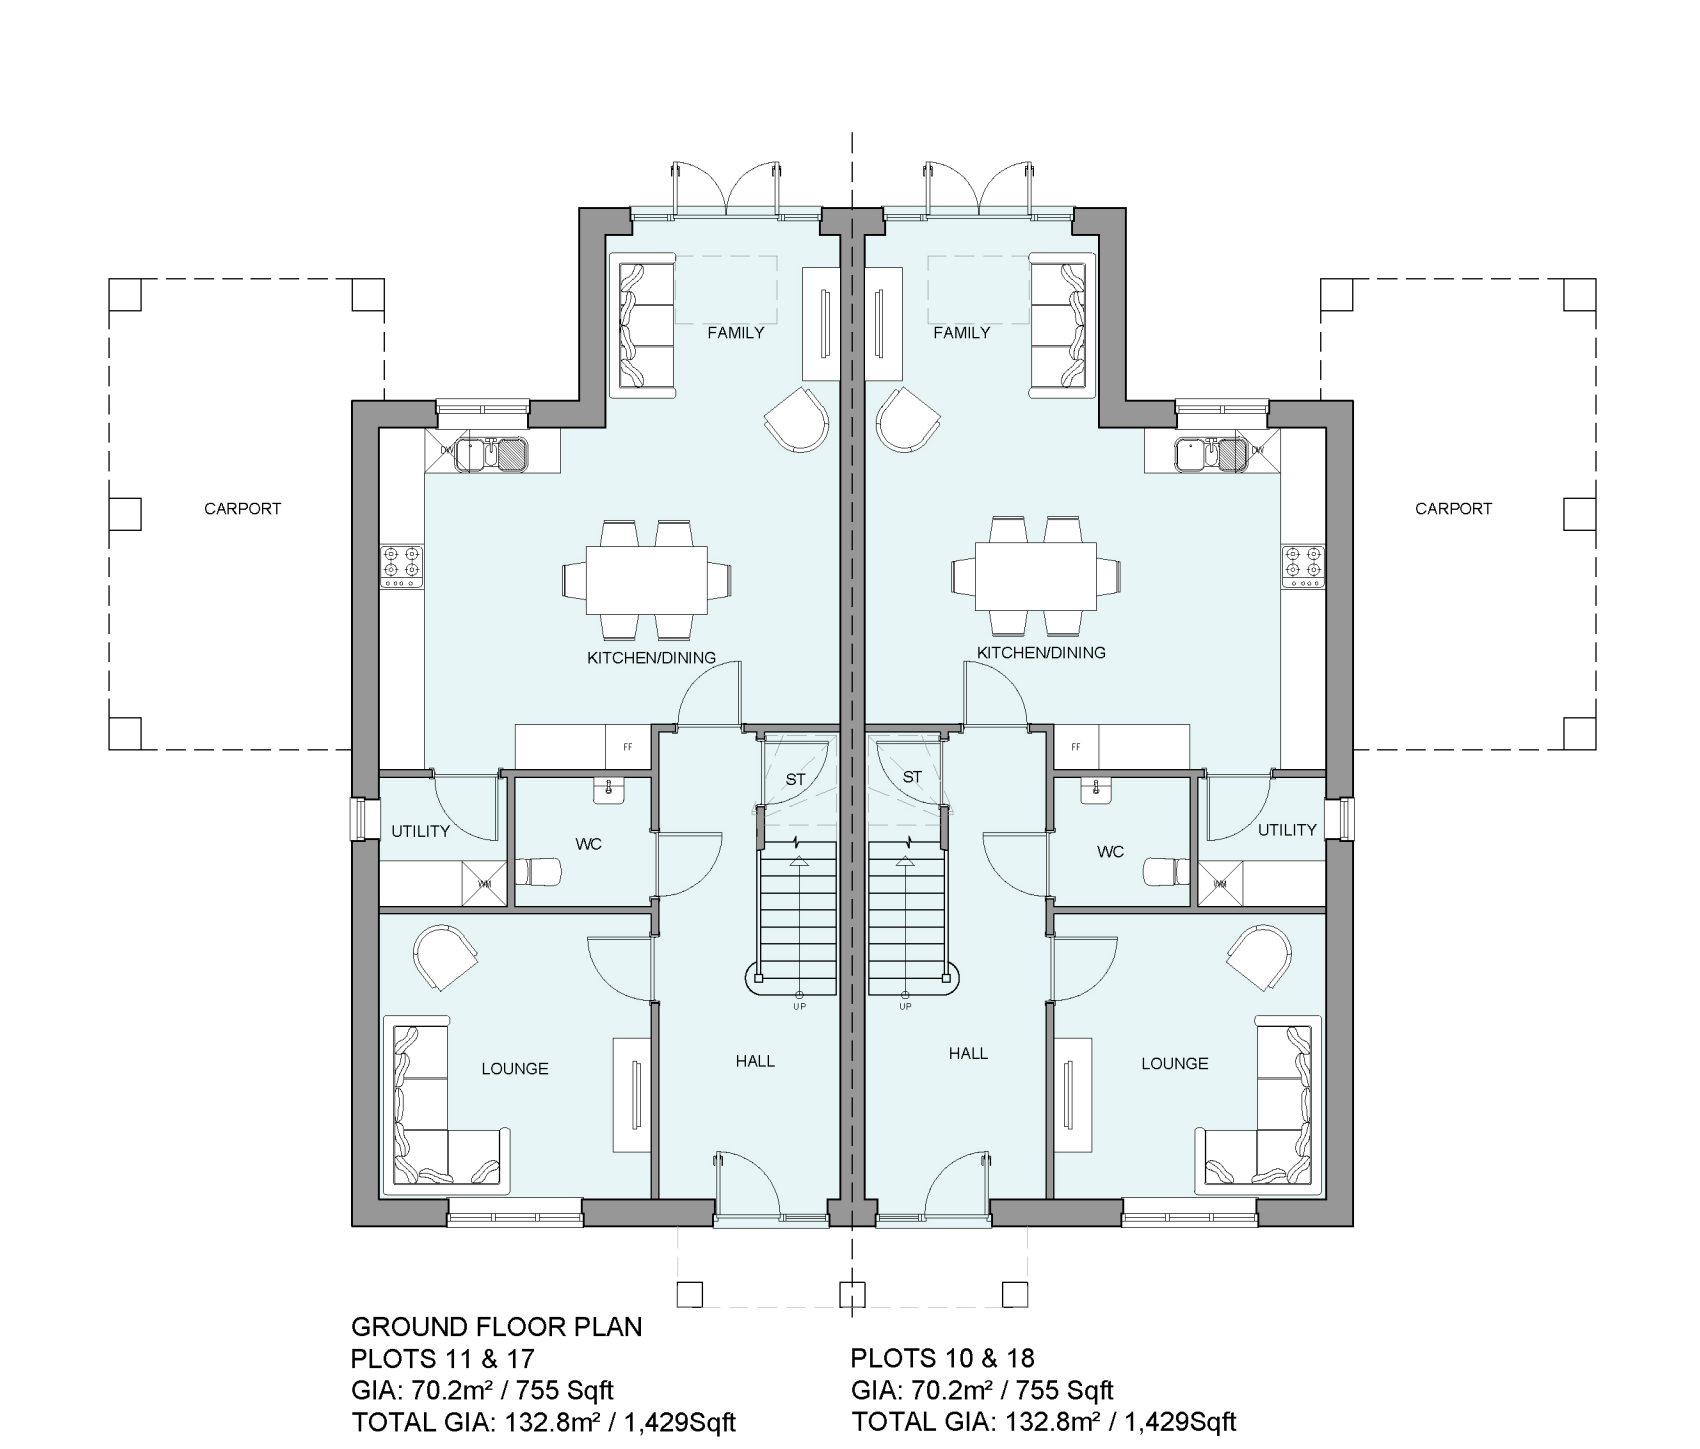


LAND ADJACENT TO HIGH STREET, GRAVELEY
PROPOSED PLANS & ELEVATIONS - PLOTS 10-11 & 17-18

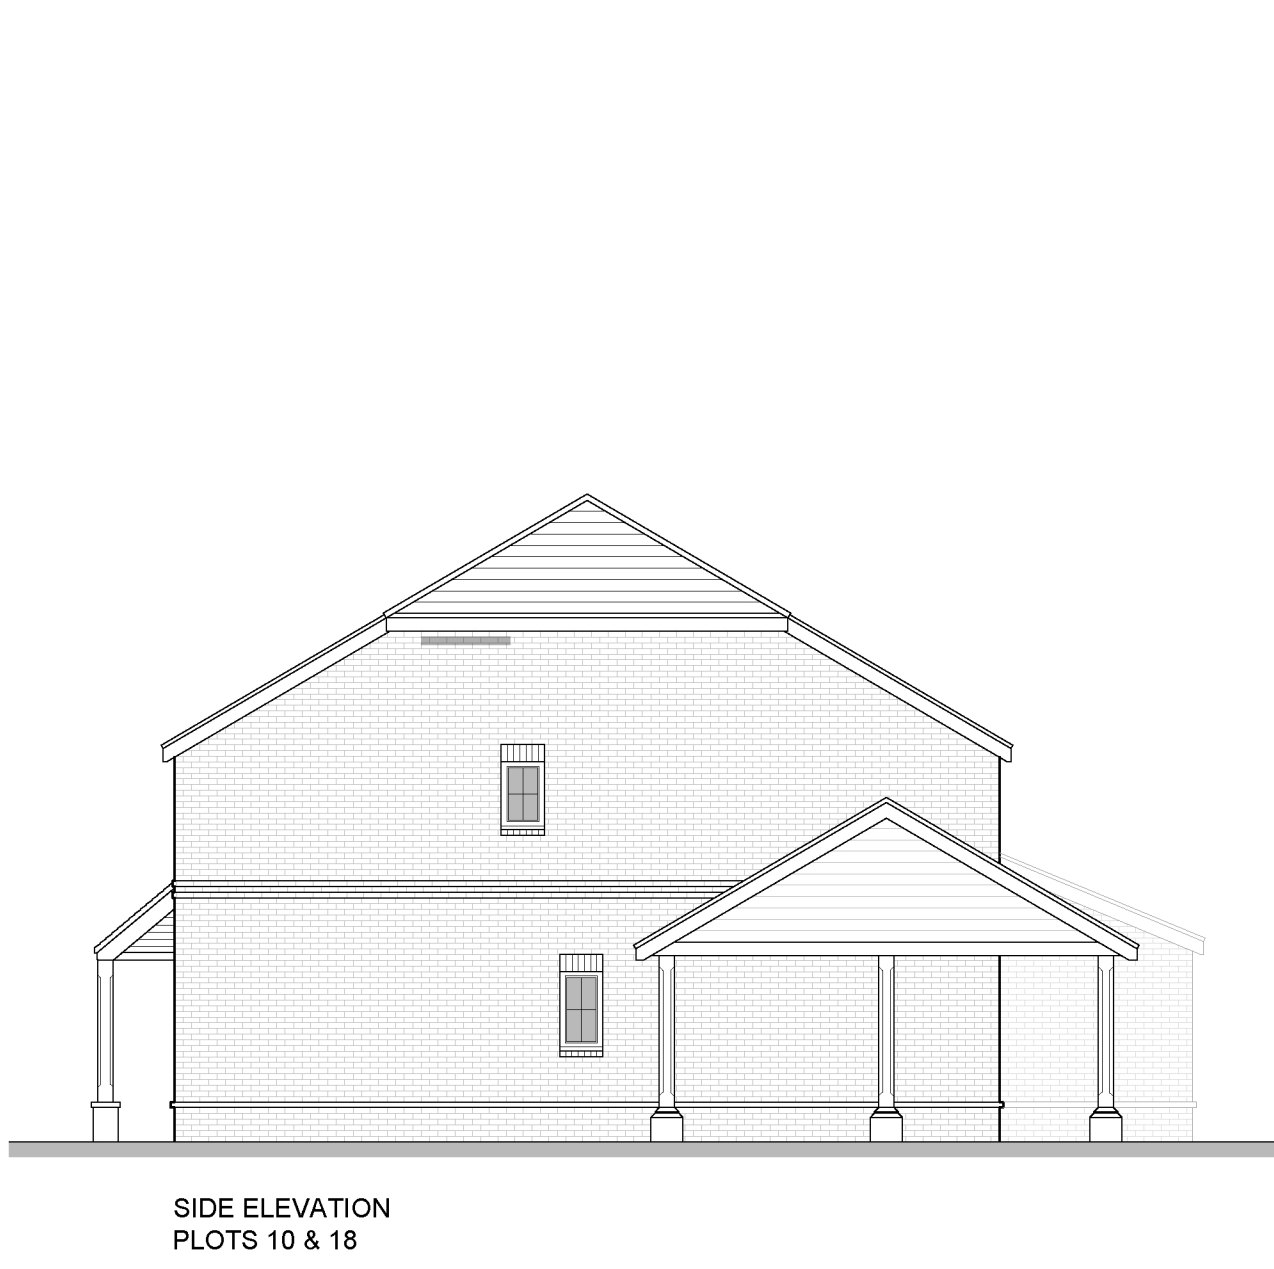

B	30-01-25	AMENDED TITLE BLOCK	EBC
A	18-12-24	AMENDED TO CLIENT COMMENTS	CT
Rev	Date	Amendment	Initials

Project:			
LAND Adj. HIGH STREET GRAVELEY, HITCHIN			
Client:			
GADE HOMES			
Drawing:			
PROPOSED PLANS & ELEVATIONS PLOTS 10-11 & 17-18			
Drawing no:			
24.2039.4050			
Rev:			
B			
Scale@A1: 1:100			
Date:	NOV '24	Drawn:	EBC
Checked:			-

finc		Finc Architects Ltd	
		61-63 New London Road Chelmsford Essex CM2 0ND	
		T: +44 (0)1246 823888	
		W: www.fincarchitects.com	
		E: company@fincarchitects.com	

Disclaimer: © Finc Architects Limited holds the copyright to all the information contained within this document and their written consent must be obtained before copying or using the data other than for the purpose it was originally supplied.
All dimensions and measurements to be checked on site.
This drawing is to be printed in colour.

PLANNING