


Existing Floor Plan

GROUND FLOOR

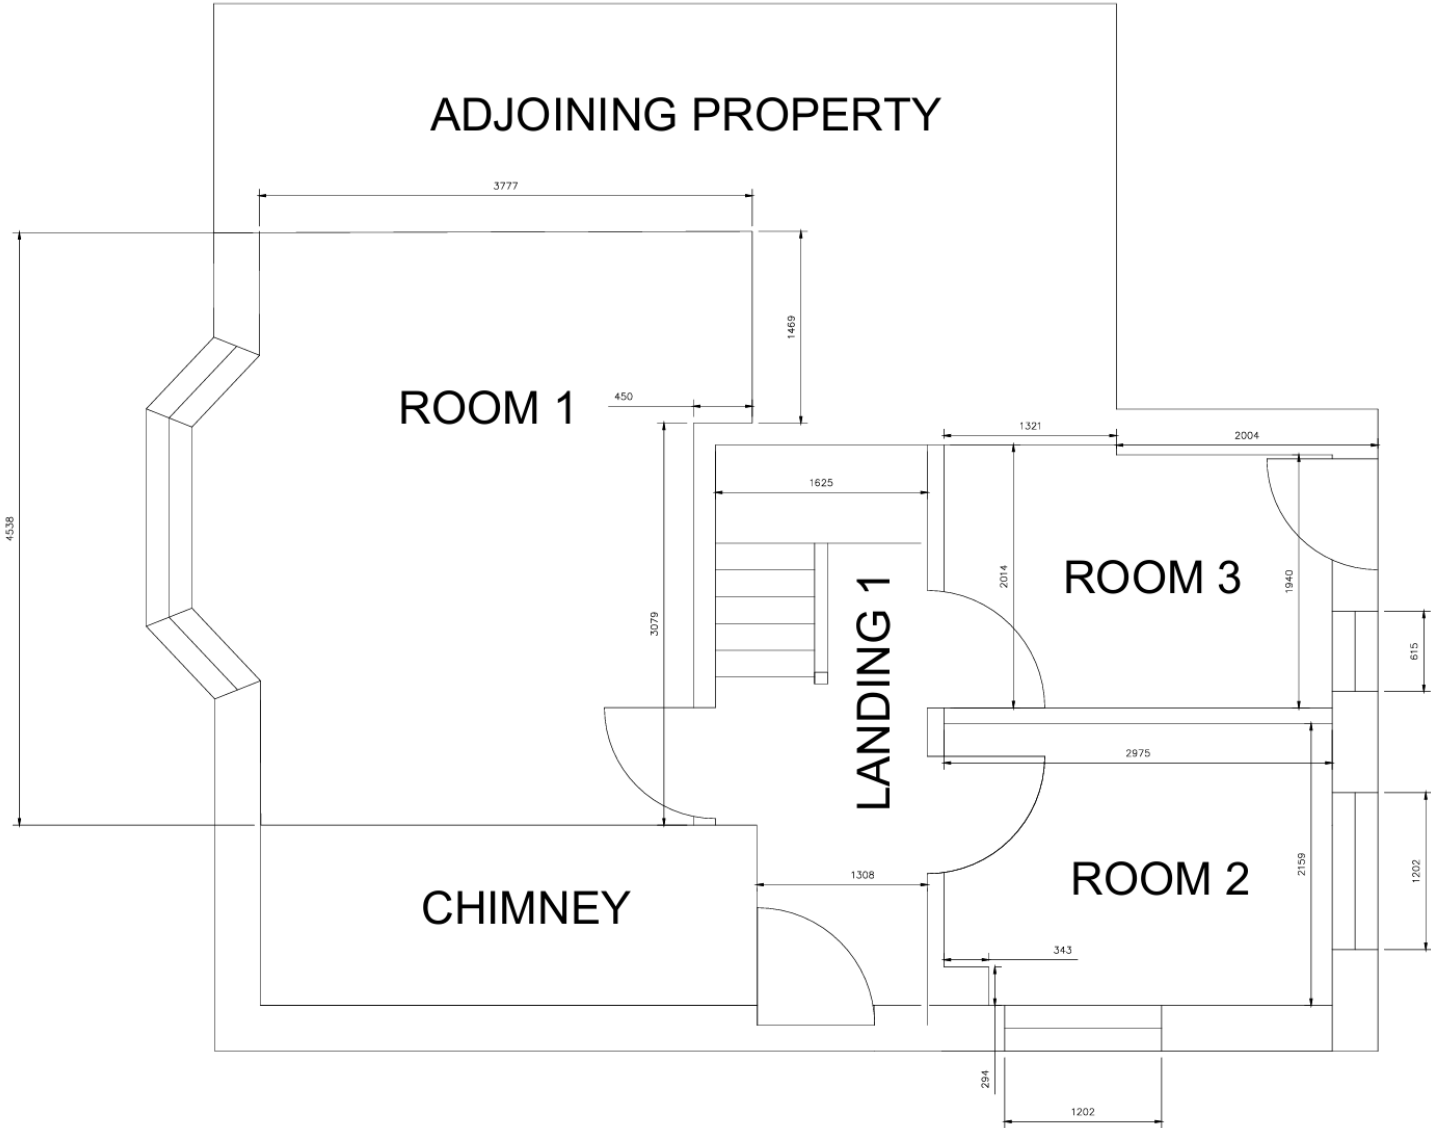

Floor Plan Reference: 2026.06.27SouthViewGroundFloorExisting

- General Notes
- Notes
1. All measurements to be in mm unless stated otherwise
 2. Do not scale from this drawing
 3. Any discrepancies to be raised with Alliance Resolve Ltd for clarification.



No.	Revision/Issue	Date
A	First Issue	18.06.26

Firm Name and Address

ALLIANCE RESOLVE
Suite 205
Unit 18 Titan Court
Laporte Way
Luton
LU4 8EF

Project Name and Address

South View
School Lane
Offley
SG5 3AZ

Project	Sheet
Floor Plan	02
Date	17.06.2026
Scale	1:20 @ A1