


Existing Floor Plan – Annotated

GROUND FLOOR

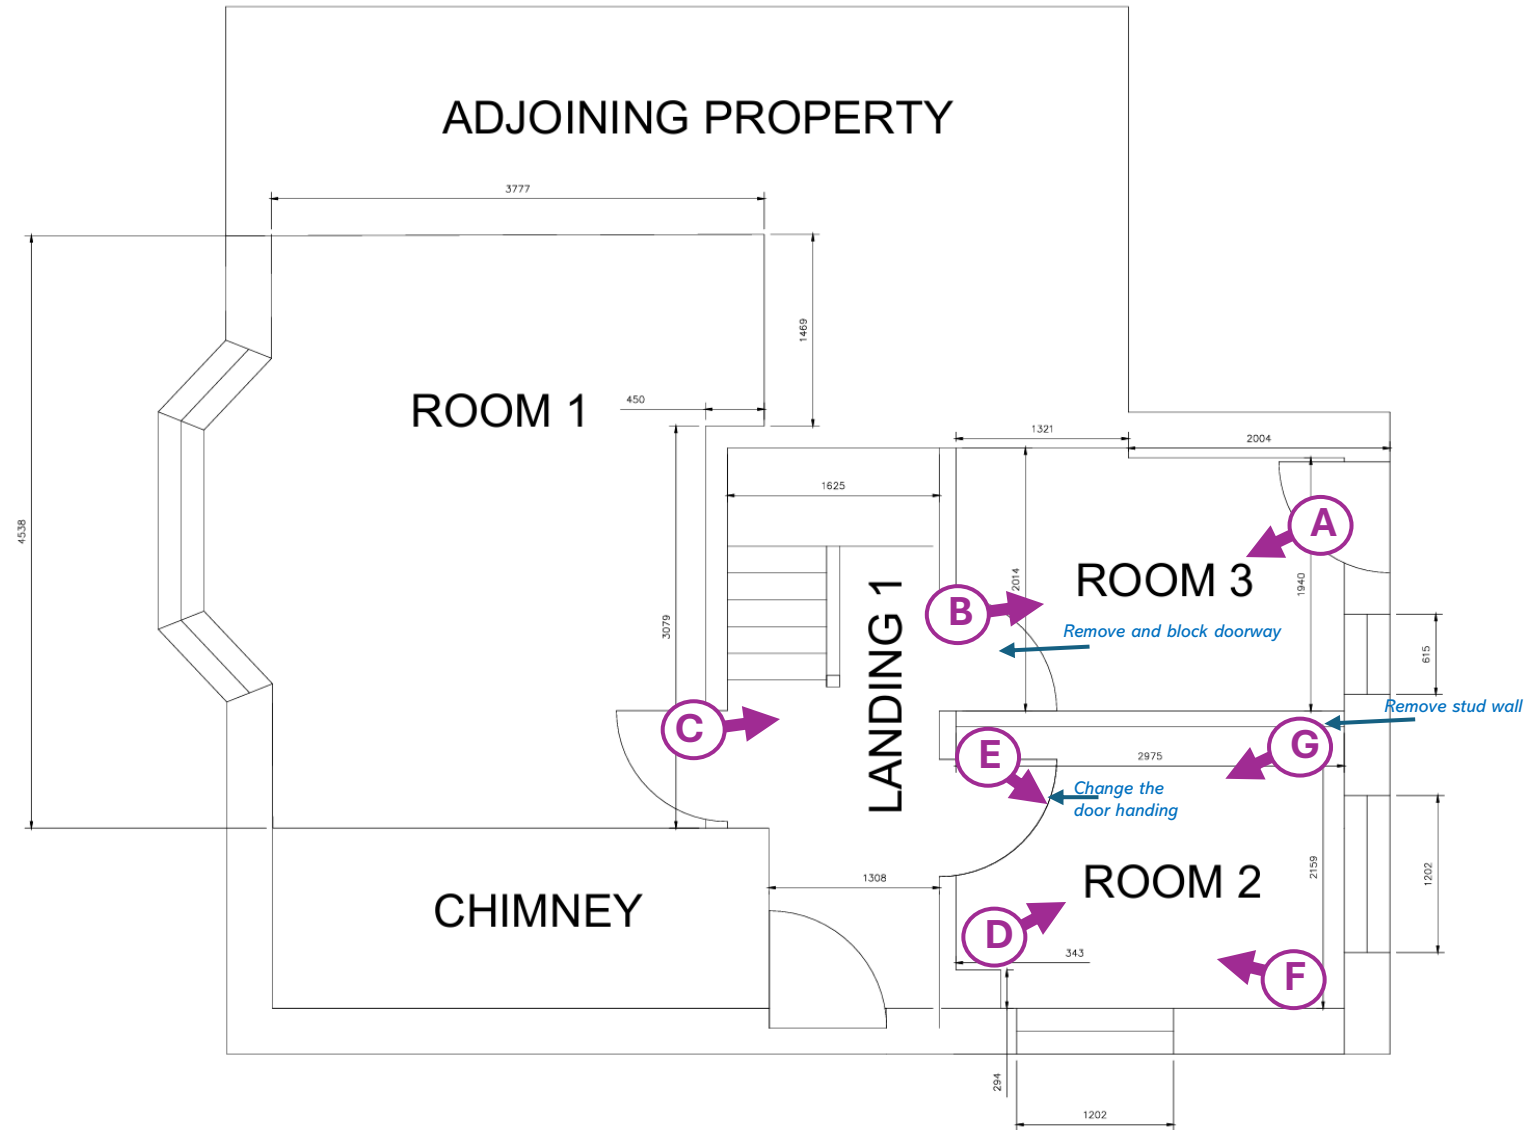

Floor Plan Reference: 2026.06.27SouthViewGroundFloorExistingAnnotated

General Notes

- Notes
1. All measurements to be in mm unless stated otherwise
 2. Do not scale from this drawing
 3. Any discrepancies to be raised with Alliance Resolve Ltd for clarification.



No.	Revision/Issue	Date
A	First Issue	18.06.26

Firm Name and Address
 ALLIANCE RESOLVE
 Suite 205
 Unit 18 Titan Court
 Laporte Way
 Luton
 LU4 8EF

Project Name and Address
 South View
 School Lane
 Offley
 SG5 3AZ

Project
 Floor Plan
 Date
 17.06.2026
 Scale
 1:20 @ A1

Sheet
 02