


MICHAEL OAKES ARCHITECTS LTD.

Michael Oakes (Director) B.A. Hons Arch, Dipl. Arch, Registered Architect

REGISTERED ARCHITECTS, DESIGNERS + ILLUSTRATORS

Telephone: 01895 235089 - E-mail: michaeloakesarchitect@googlemail.com

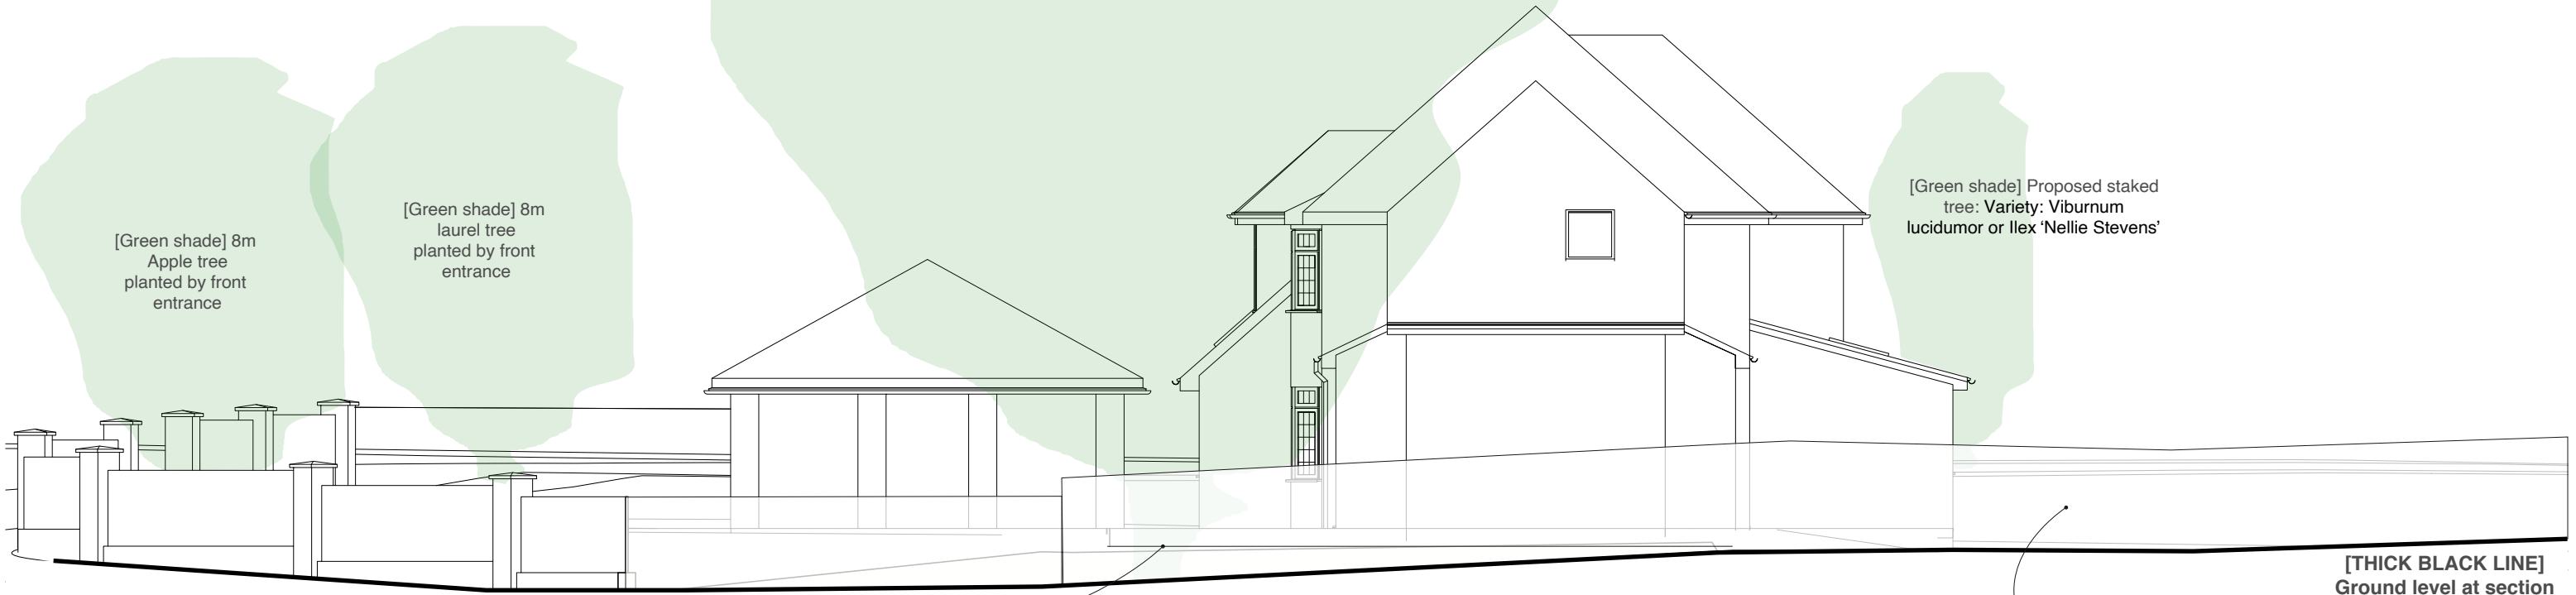


Side Elevation (South)

[BLACK LINE] Ground level  
at front of property

[White shade] Rear garden  
fence - boundary. Before  
section plane

[THICK BLACK LINE]  
Ground level at section  
plane cut

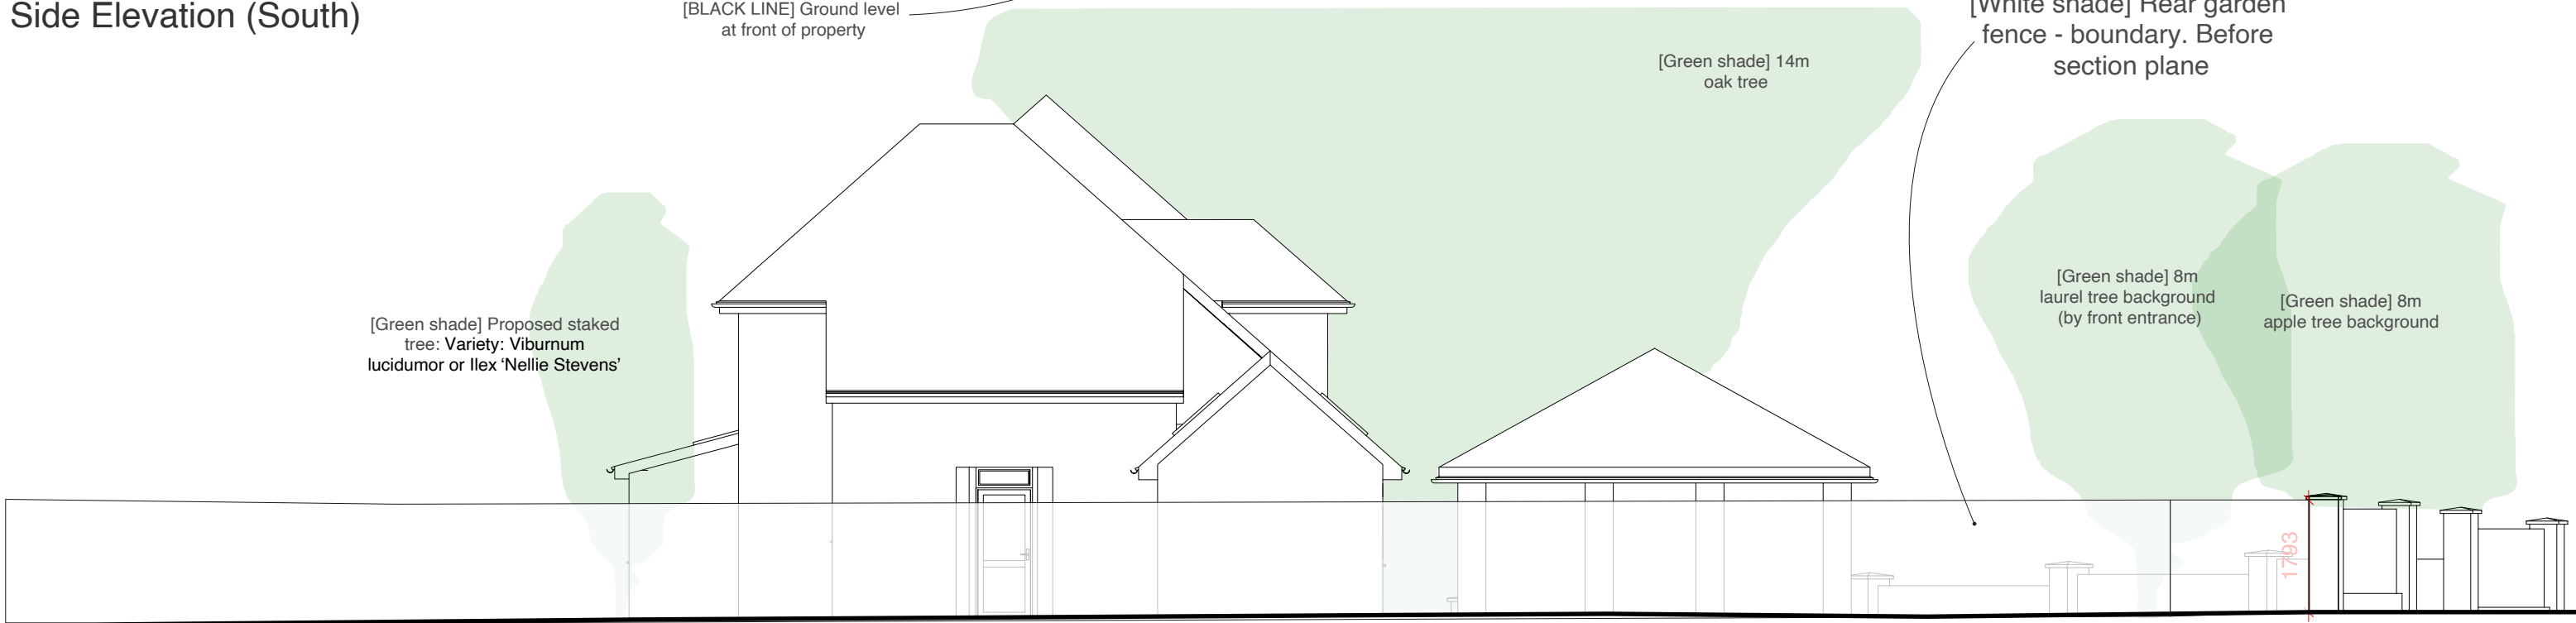

Side Elevation (North)

[THICK BLACK LINE]  
Ground level at section  
plane cut

Address Client Date  
14 Priory Way, Hitchin, Rajan and Reikha Bhatiani Jan 2026  
SG4 9BH

10 Parkfield Avenue, Hillingdon, Middlesex, UB10 0DF, Great Britain

1:100 @ A3  
0 1 2 3 4 5 10m

Drawing Title  
**As Existing**  
Elevations

Project no./ Stage/ Drawing no./ Revision  
0050- PLA- 08\_D

Revision notes: Drawn by: RA

A - First Issue  
B - Pre-planning amendments  
C - Client requests 19.06.2026  
D - Planning minor amendments 14.07.2026

Copyright © Michael Oakes Architects Ltd. 2023  
Print all drawings in full colour at A3 size - Do not scale drawings