



MATERIALS KEY:

- ① Tiles to match existing in material, colour and texture. ie. terracota pan tiles
- ② Soffit and fascia to match existing
- ③ Windows and doors to match existing in colour and material
- ④ Facing brickwork to be red and to match brick material in existing streetscape
- ⑤ Horizontal timber weatherboard - treated softwood, weatherproof natural-coloured stain. To match existing street scene
- ⑥ Dpc - Brickwork below dpc to be frost resisting engineering brick

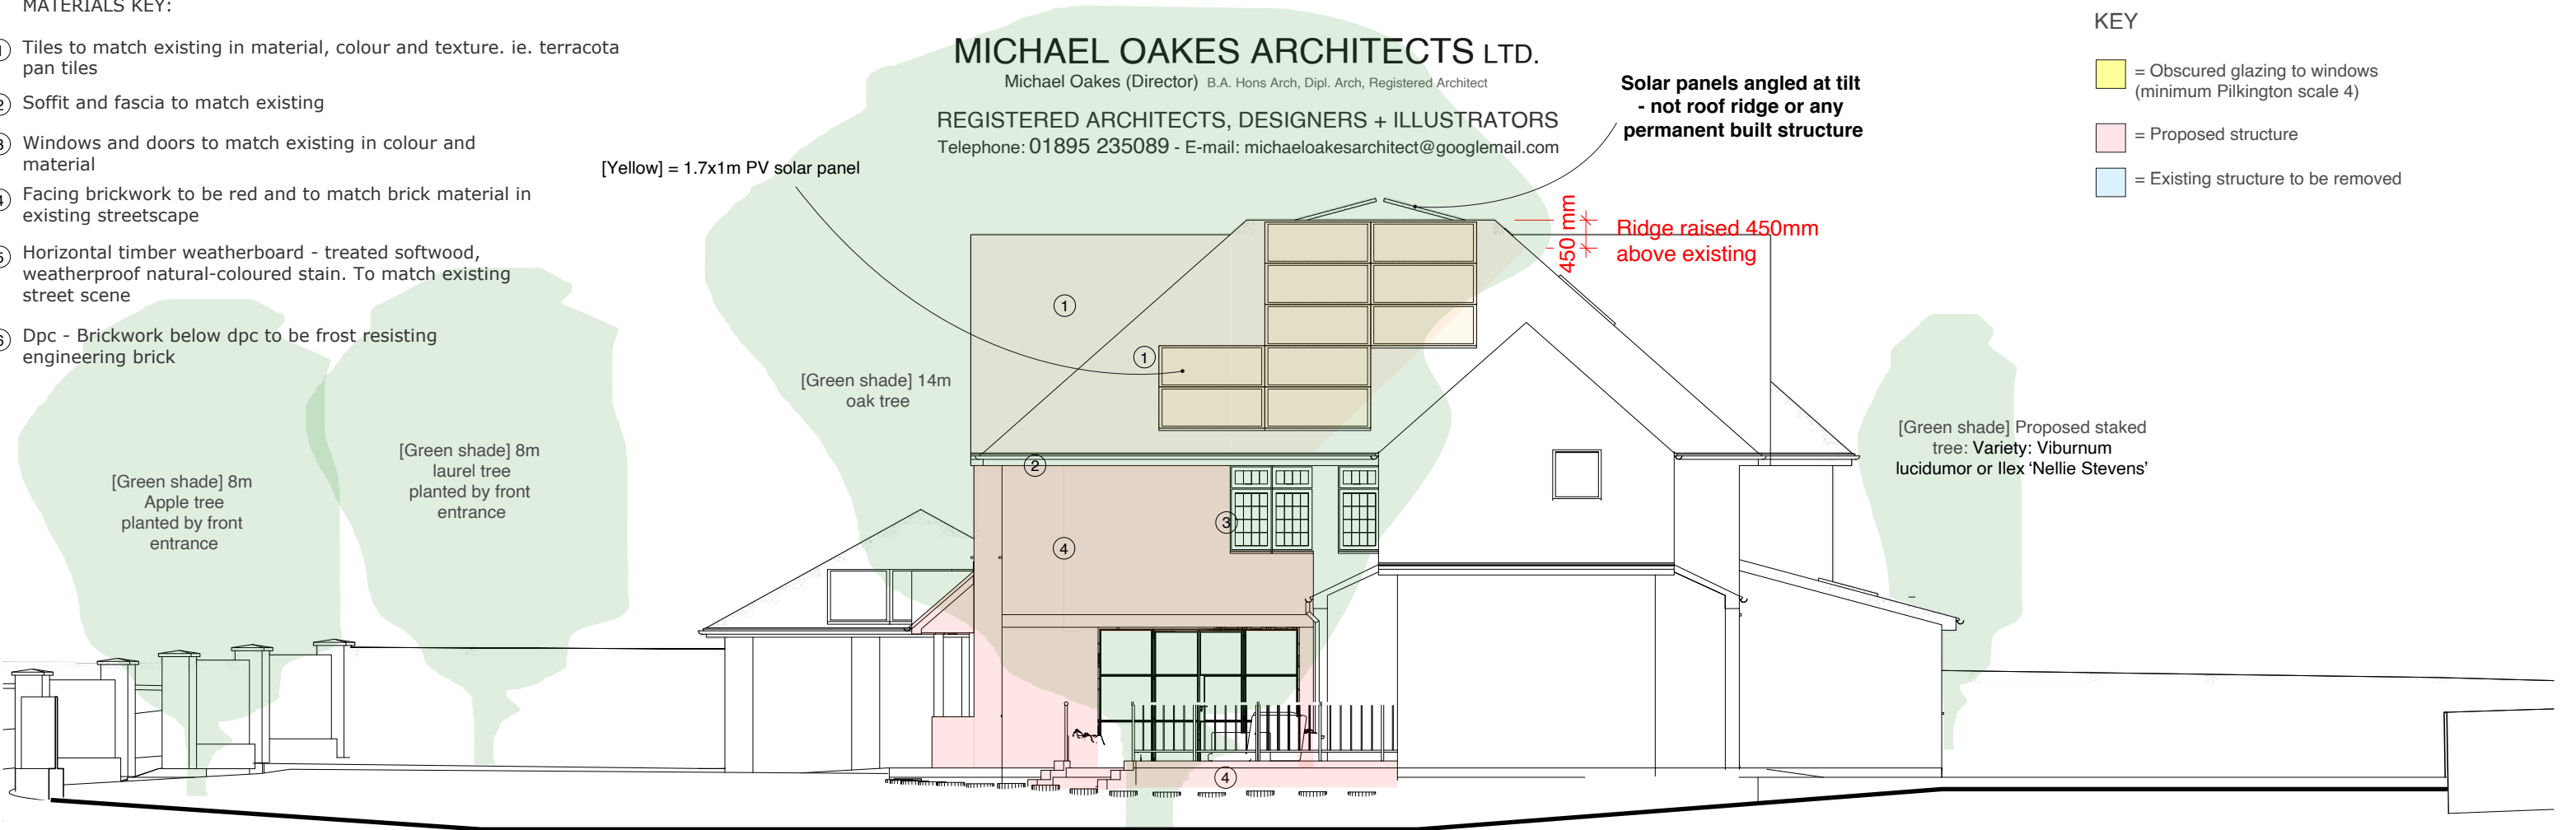

Side Elevation (South)

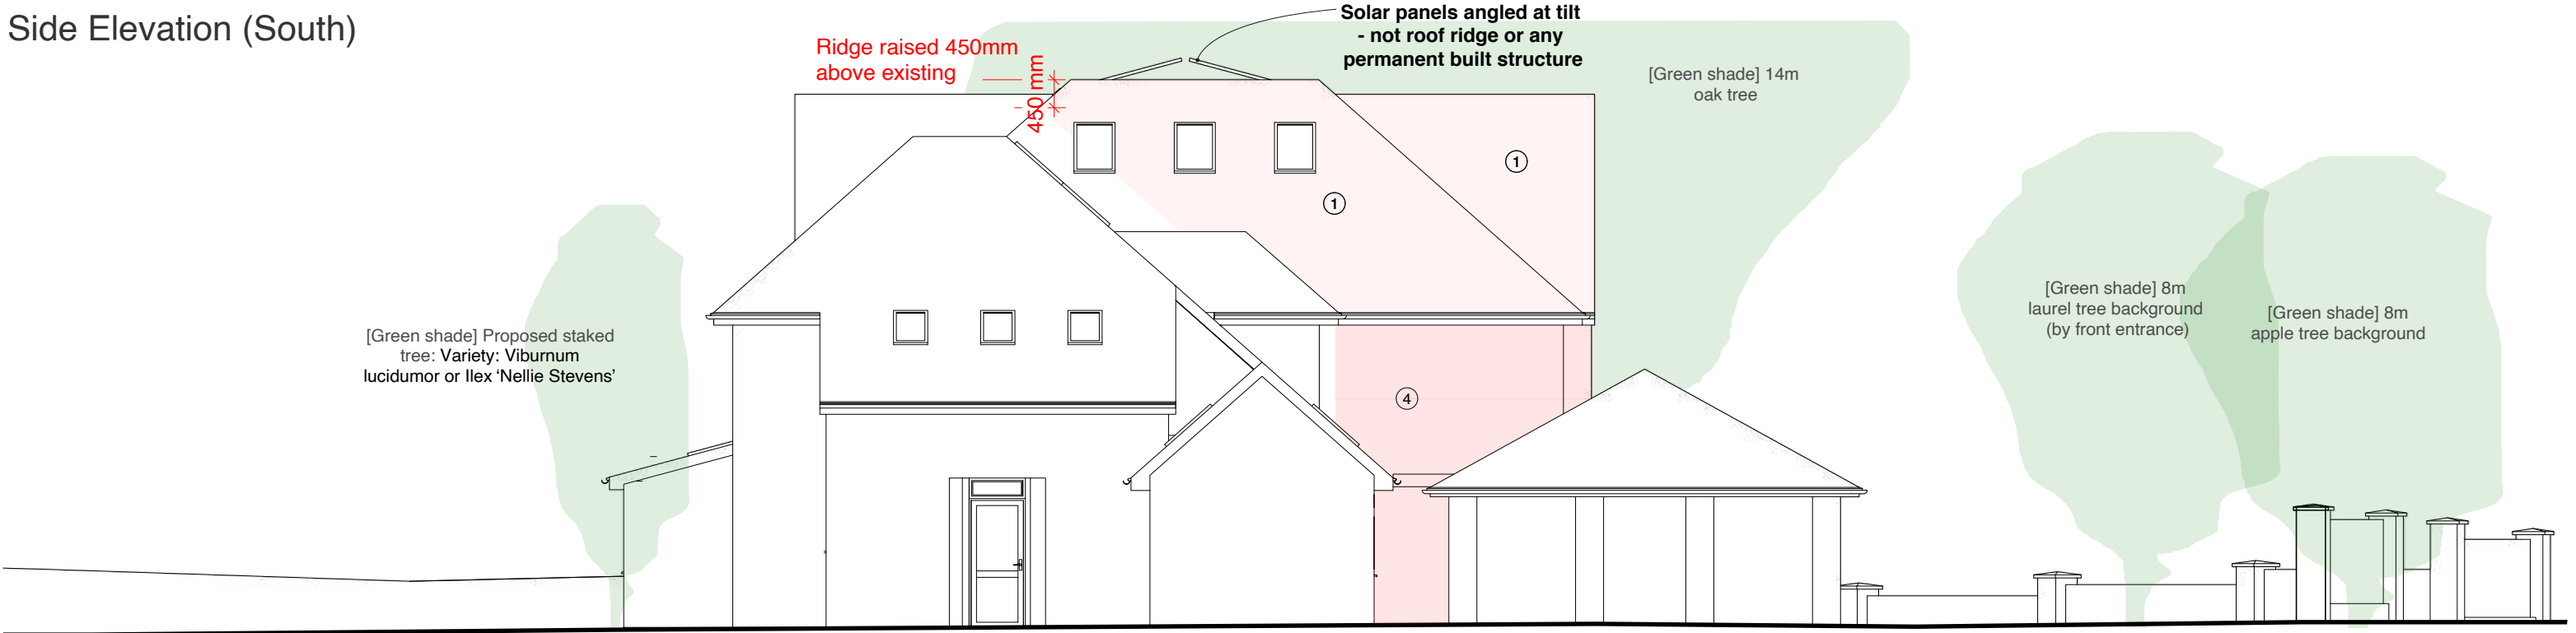

Side Elevation (North)

Address Client Date
14 Priory Way, Hitchin, Rajan and Reikha Bhatiani Jan 2026
SG4 9BH

10 Parkfield Avenue, Hillingdon, Middlesex, UB10 0DF, Great Britain



Drawing Title
As Proposed
Elevations

Project no./ Stage/ Drawing no./ Revision
0050- PLA- 56_D

Revision notes: Drawn by: RA

A - First Issue
B - Pre-planning amendments
C - Client requests 19.06.2026
D - Planning minor amendments 14.07.2026

Copyright © Michael Oakes Architects Ltd. 2023
Print all drawings in full colour at A3 size - Do not scale drawings