



FOR INFORMATION

26/00741/FP

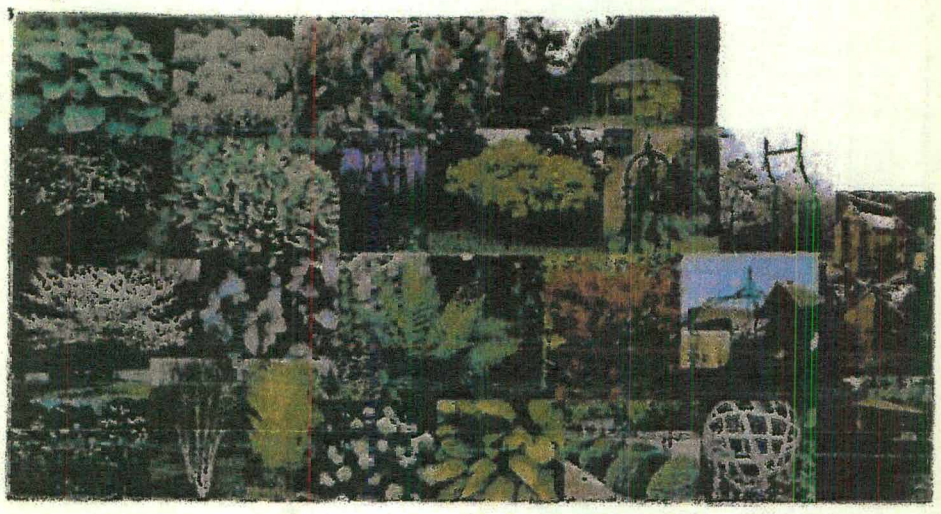

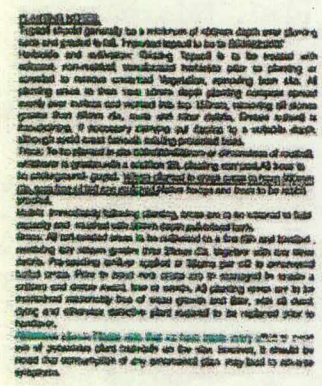

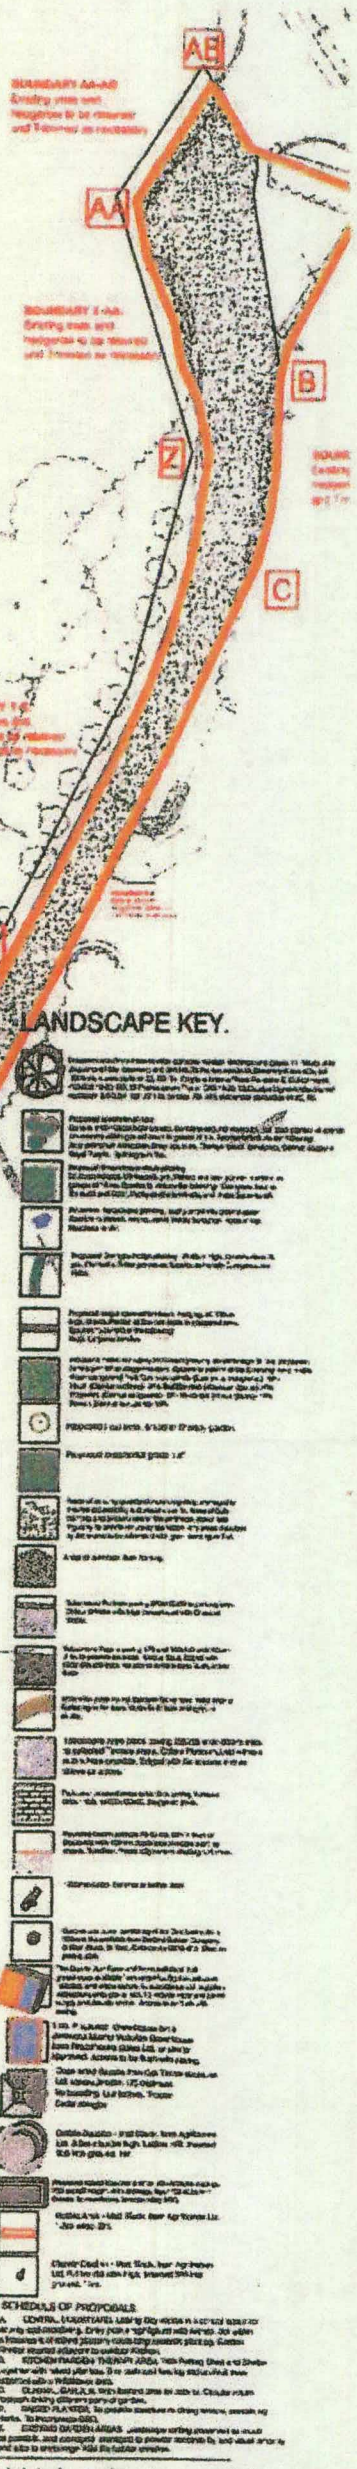

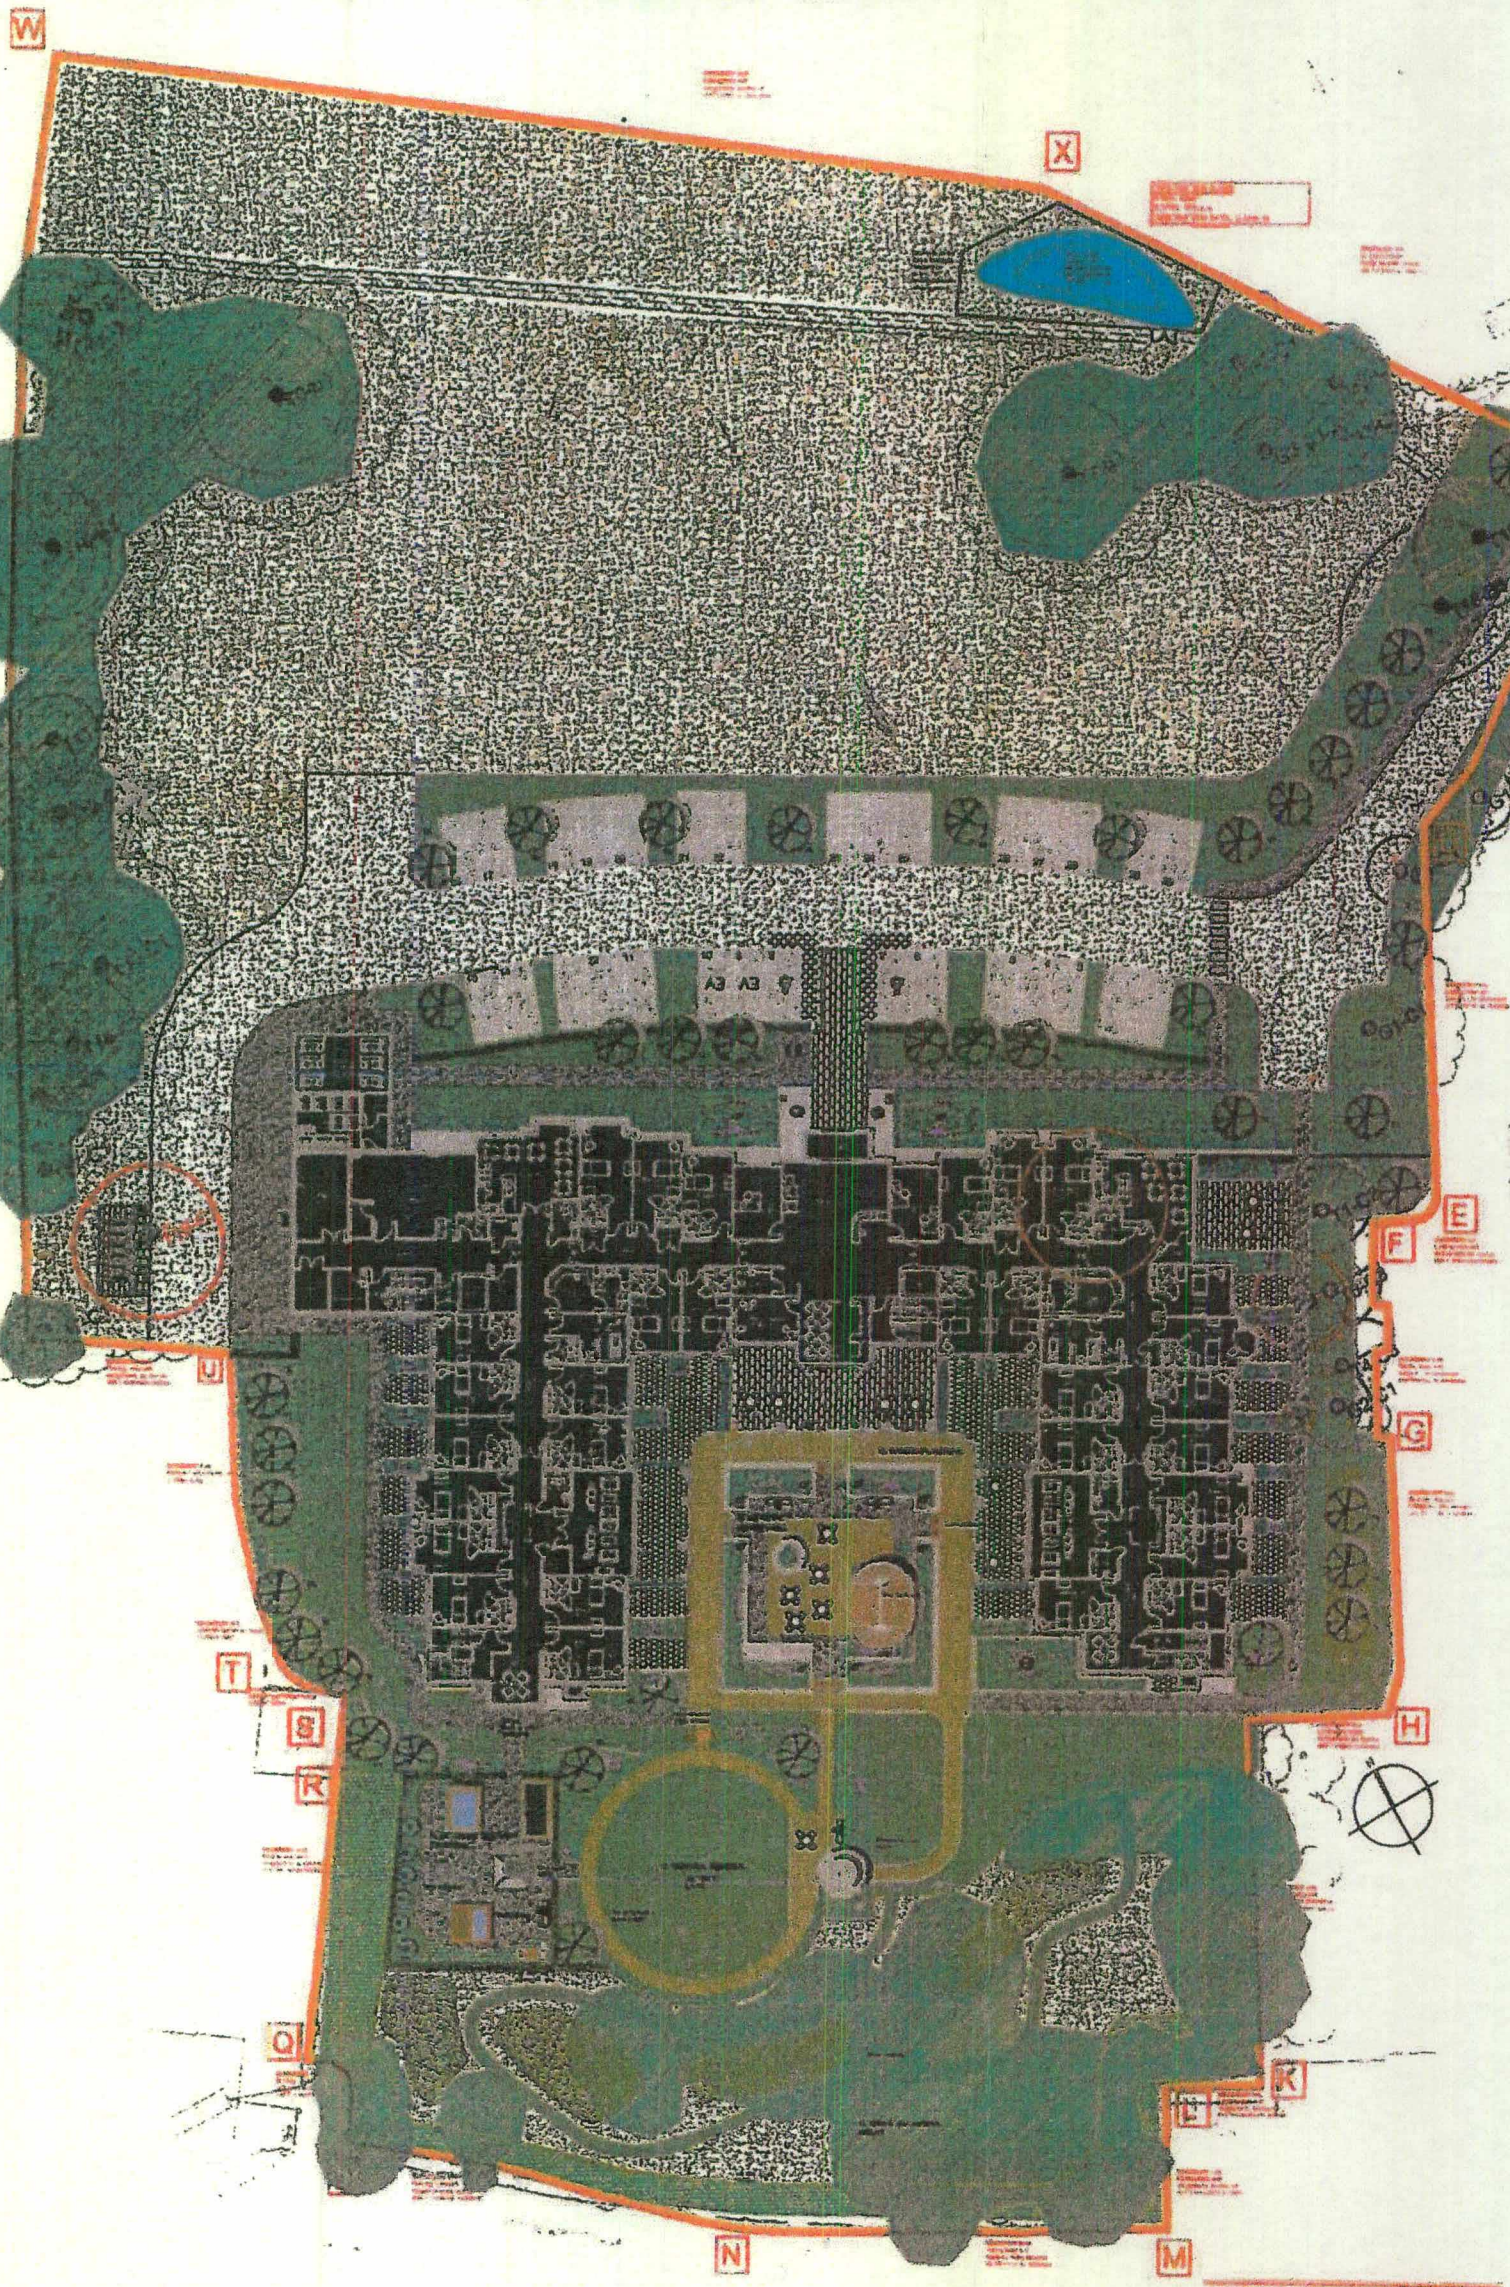

FOR PLANNING.

	Date	Revision	
A	30.03.21	Site layout updated.	CD
B	24.04.21	Wildlife pond added.	CD

PDP Ltd. Landscape architecture and urban design.
Popeshead Court Offices, Peter Lane, York, North Yorkshire. YO1 8SU.
Tel. 07921 863628. chris.dykes@pdpland.com
www.pdplandscapeandurbandesign.co.uk

Client

Barchester Healthcare Ltd.

Project

Proposed Care Home
Hitchin Road, Gosmore.

Drawing Title

Landscape proposals

Scale	Date
1:200 @ A1	April. 2021

Drawn by
CD

Job No.	Drawing No.	Rev.
HRG	HRG L1	B.