


 

Saxon House

July 2024

Studio 4a
30 Bancroft, Hitchin
SG51LE, England




Summary

The following is the description of the proposals:

Replacement of existing brick piers at driveway entrance, widening of existing driveway entrance, replacement of existing block paving driveway with resin surface finish, associated landscaping, and replacement front door.



Copyright - Google 2024 (Not to scale)

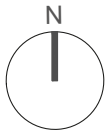

Suite 4a, 30 Bancroft
Hitchin, SG5 1LE



Note: This drawing is copyright.
Note: These layouts are preliminary until further surveys are undertaken.
Note: Scale and boundaries are indicative.
Note: Ownership boundary indicative based on OS data.
Note: Red dotted line is shown as site boundary.
Note: Elevation key plan not to scale.

Michael Collins Architect LLP

Saxon House, The Chilterns

Job No.
218 Location Plan

Stage: Stage 2
Status:

001

REVISION: Scale
1:1250 @:A3


Driveway as Existing



Existing Drive Plan



- Notes:
- a. House
 - b. Roof above
 - c. Step to main entrance
 - d. Step to side entrance
 - e. Garage door
 - f. Side gate
 - g. Manhole cover
 - h. Block paving
 - i. Edging block (100 x 100mm)
 - j. Planted border
 - k. Fence
 - l. Hedge (1.2m deep, 2.4m high)
 - m. Brick pier
 - n. Dropped kerb

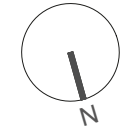

Suite 4a, 30 Bancroft
Hitchin, SG5 1LE

0.3 0.6 1.5 3m 1:30

Note: This drawing is copyright.
Note: These layouts are preliminary until further surveys are undertaken.
Note: Scale and boundaries are indicative.
Note: Ownership boundary indicative based on OS data.
Note: Red dotted line is shown as site boundary.
Note: Elevation key plan not to scale.

Michael Collins Architect LLP

Saxon House, The Chilterns

Job No. 218 Existing Drive Plan


Stage: Stage 2
Status:

003


REVISION: Scale 1:30 @:A1

Proposed Drive Plan




- Notes:
- a. Existing entrance widened by 1m
 - b. Existing piers demolished and replaced with new 440x440x1200 brick piers with pier caps
 - c. New lanterns on top of brick piers
 - d. Existing hedge reduced (first 3 stems/trunks removed)
 - e. Existing planted border reduced using existing edging blocks
 - f. 2 rows of 100 x 100 perimeter cobbles to match colour of existing edging block
 - g. Existing block paving replaced with 'Glacier' resin surface from Resin Surface Specialists
 - h. Existing manhole covers replaced with recessed manhole cover filled with 'Glacier' resin surface to match
 - i. Existing 900 x 100 kerb replaced with 900 x 50 kerb

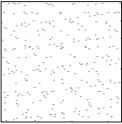

Resin surface Glacier finish from Resin Surface Specialists

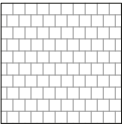

100 x 100 cobbles to match colour of existing edging block

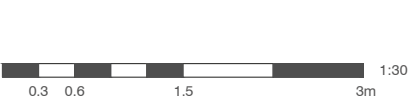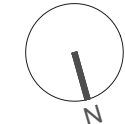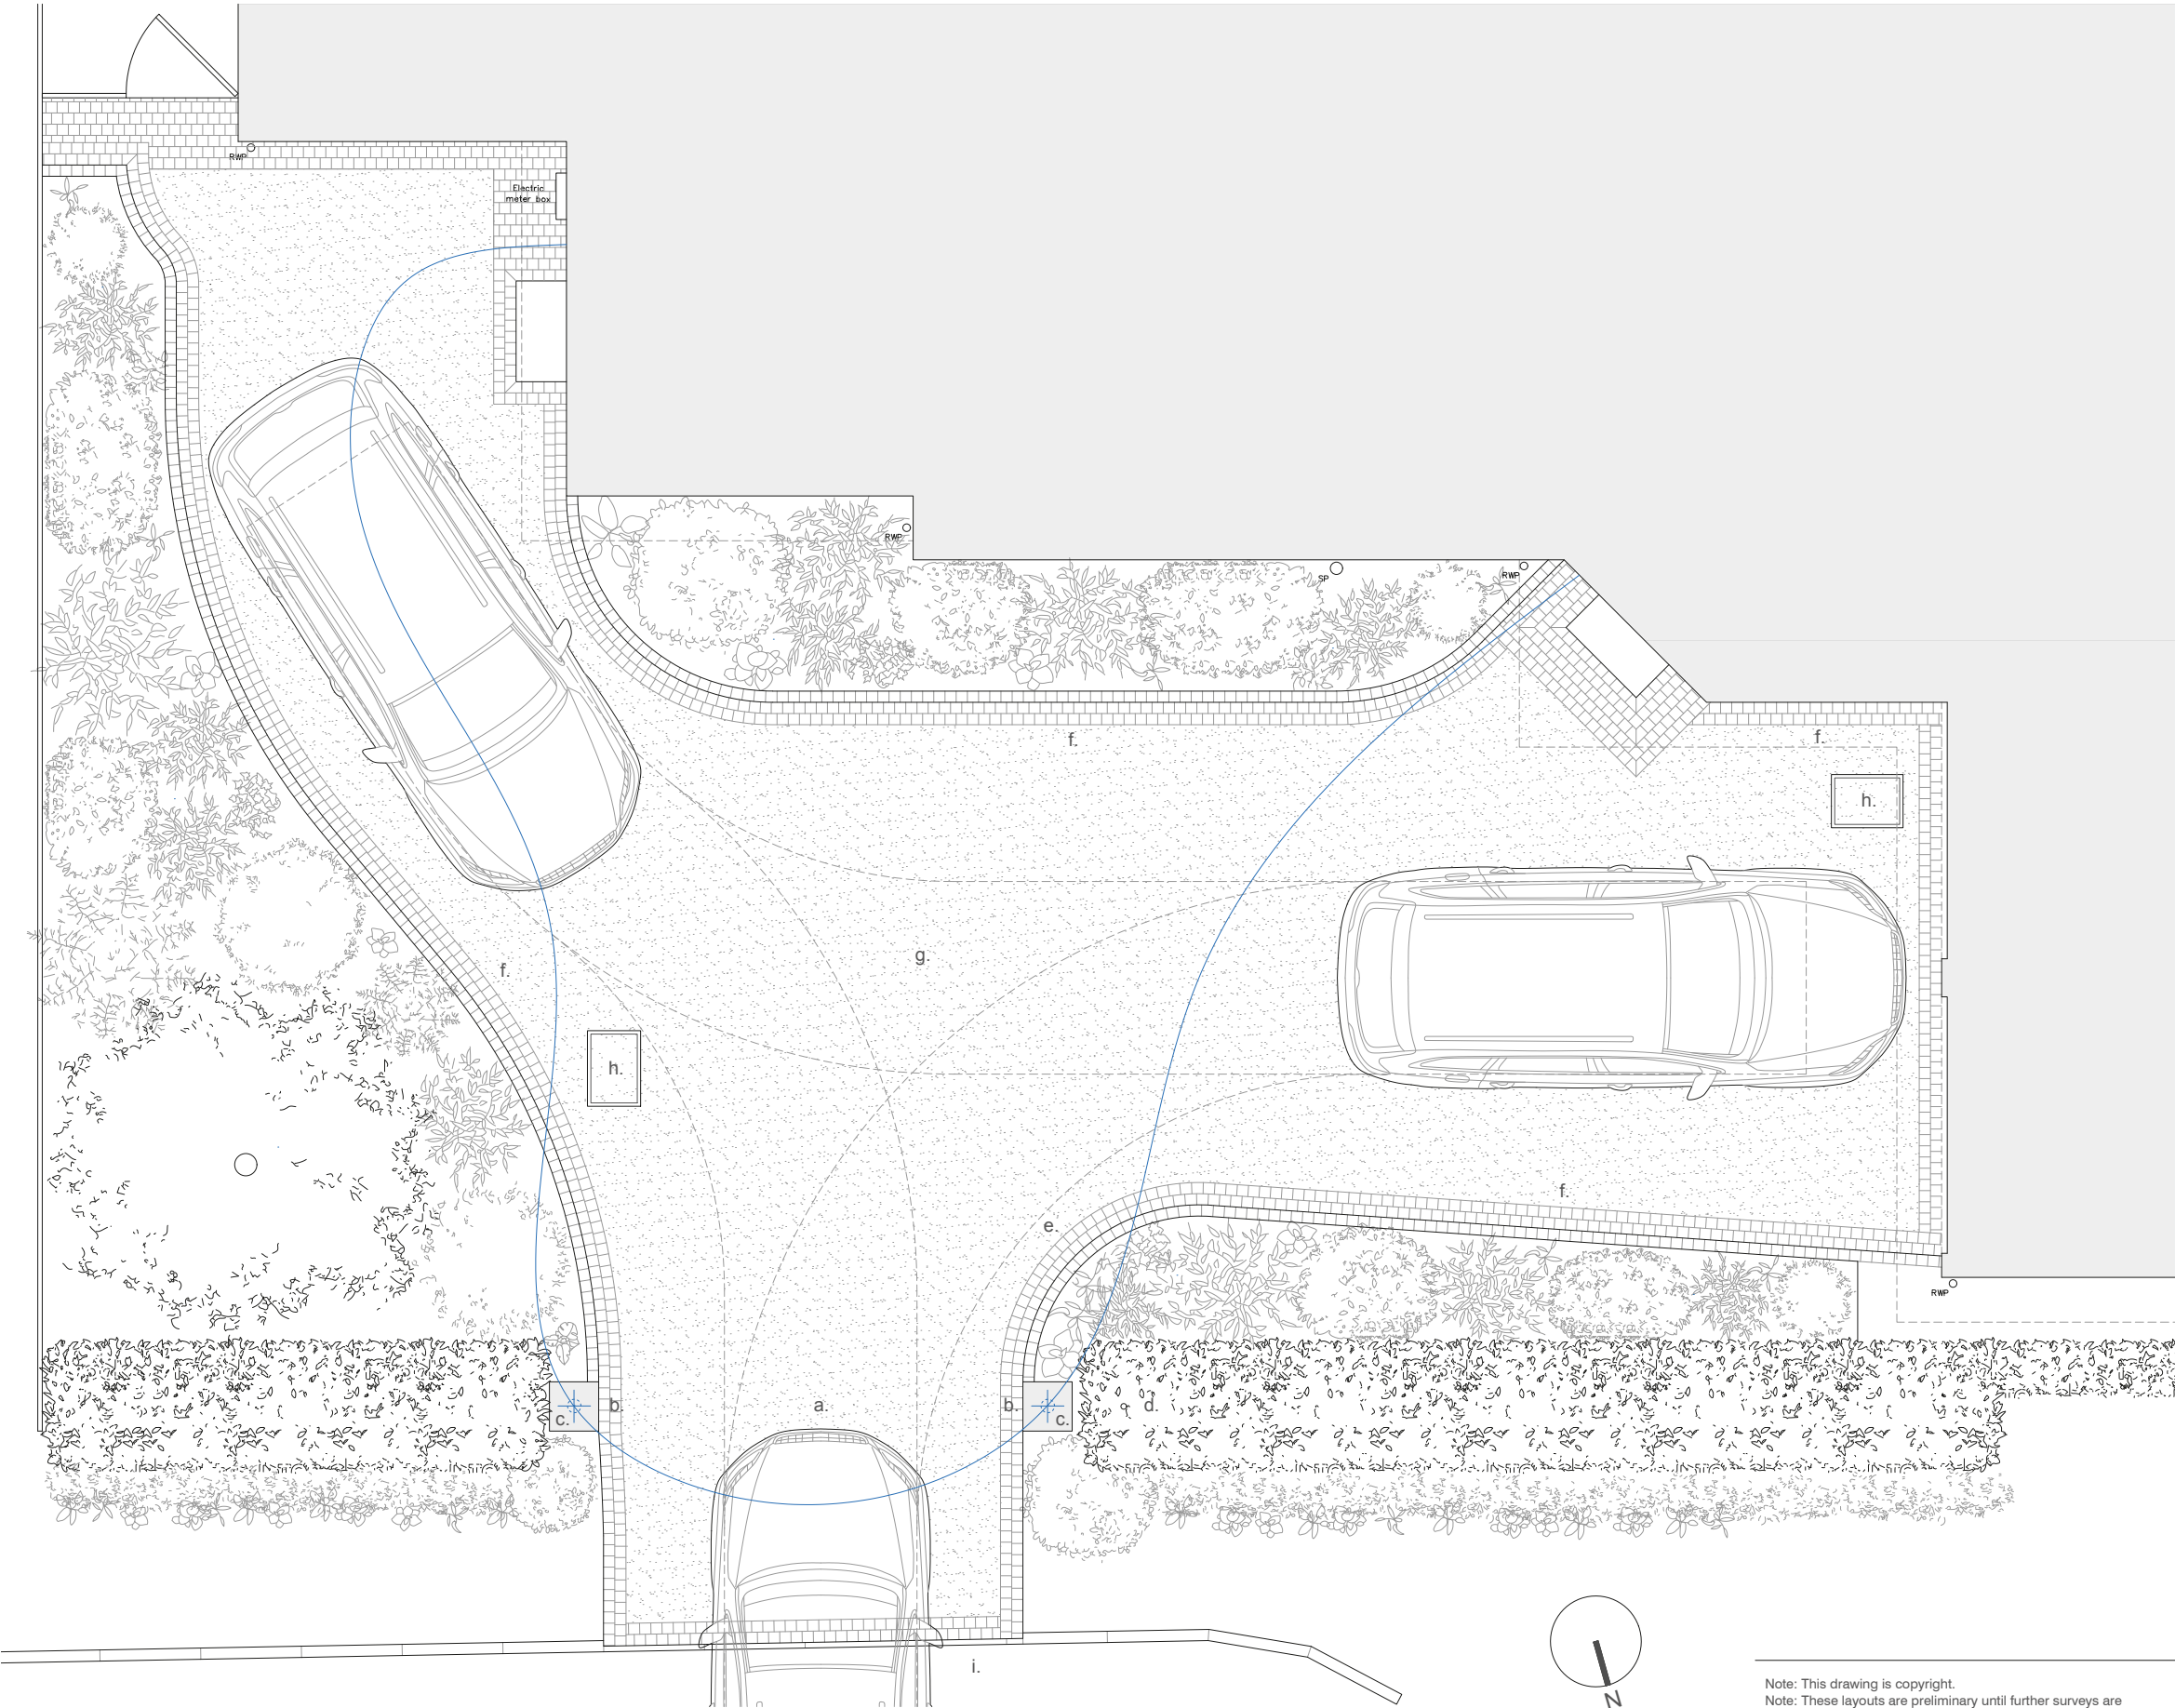

Suite 4a, 30 Bancroft
Hitchin, SG5 1LE

Note: This drawing is copyright.
Note: These layouts are preliminary until further surveys are undertaken.
Note: Scale and boundaries are indicative.
Note: Ownership boundary indicative based on OS data.
Note: Red dotted line is shown as site boundary.
Note: Elevation key plan not to scale.

Michael Collins Architect LLP

Saxon House, The Chilterns
Job No. 218 Proposed Drive Plan


Stage: Stage 2
Status:

020
REVISION: Scale 1:30 @:A1


Proposed Drive Plan
(Downtakings)

Notes:


- a. Existing entrance widened by 1m
- b. Existing piers demolished and replaced with new 440x440x1200 brick piers with pier caps
- c. New lanterns on top of brick piers
- d. Existing hedge reduced (first 3 stems/trunks removed)
- e. Existing planted border reduced using existing edging blocks
- f. 2 rows of 100 x 100 perimeter cobbles to match colour of existing edging block
- g. Existing block paving replaced with 'Glacier' resin surface from Resin Surface Specialists
- h. Existing manhole covers replaced with recessed manhole cover filled with 'Glacier' resin surface to match
- i. Existing 900 x 100 kerb replaced with 900 x 50 kerb

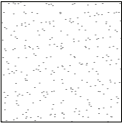

Resin surface Glacier finish
from Resin Surface
Specialists

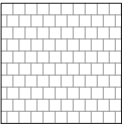

100 x 100 cobbles to match
colour of existing edging
block

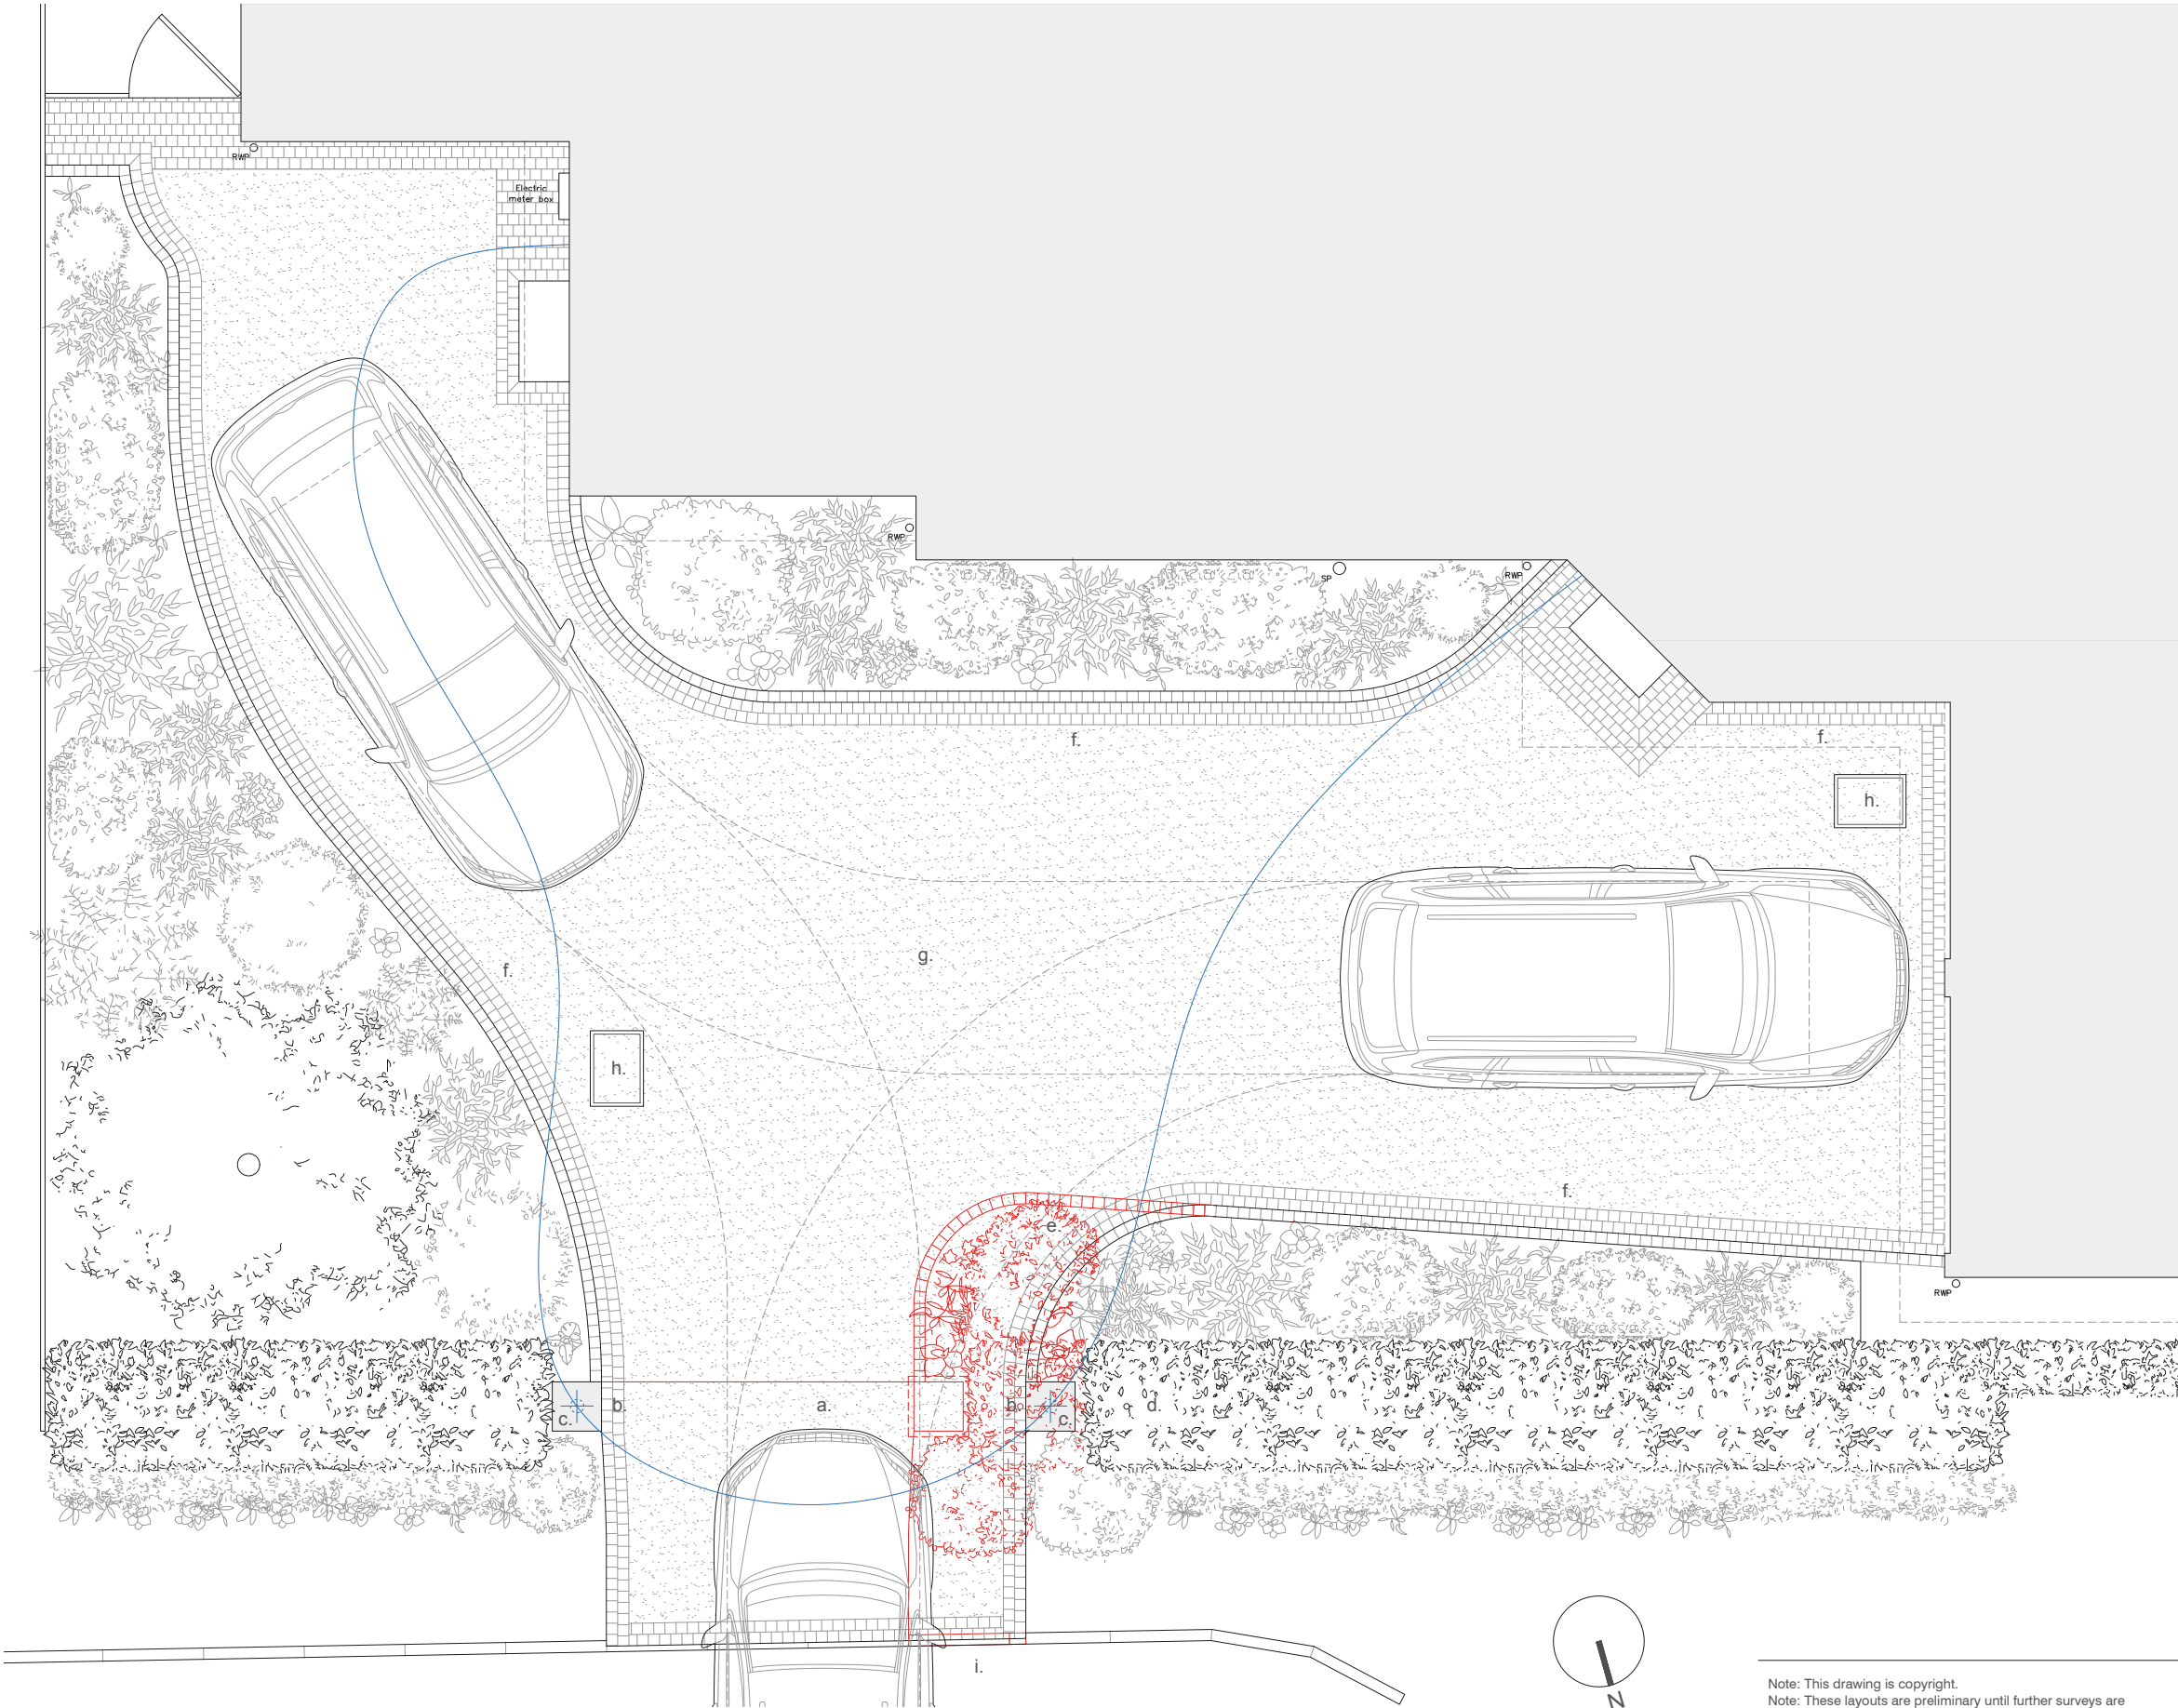

Suite 4a, 30 Bancroft
Hitchin, SG5 1LE

0.3 0.6 1.5 3m 1:30

Note: This drawing is copyright.
Note: These layouts are preliminary until further surveys are undertaken.
Note: Scale and boundaries are indicative.
Note: Ownership boundary indicative based on OS data.
Note: Red dotted line is shown as site boundary.
Note: Elevation key plan not to scale.

Michael Collins Architect LLP

Saxon House, The Chilterns


Job No. 218 Proposed Drive Plan

Stage: Stage 2
Status:

020

REVISION: Scale 1:30 @:A1

Proposed Drive Plan

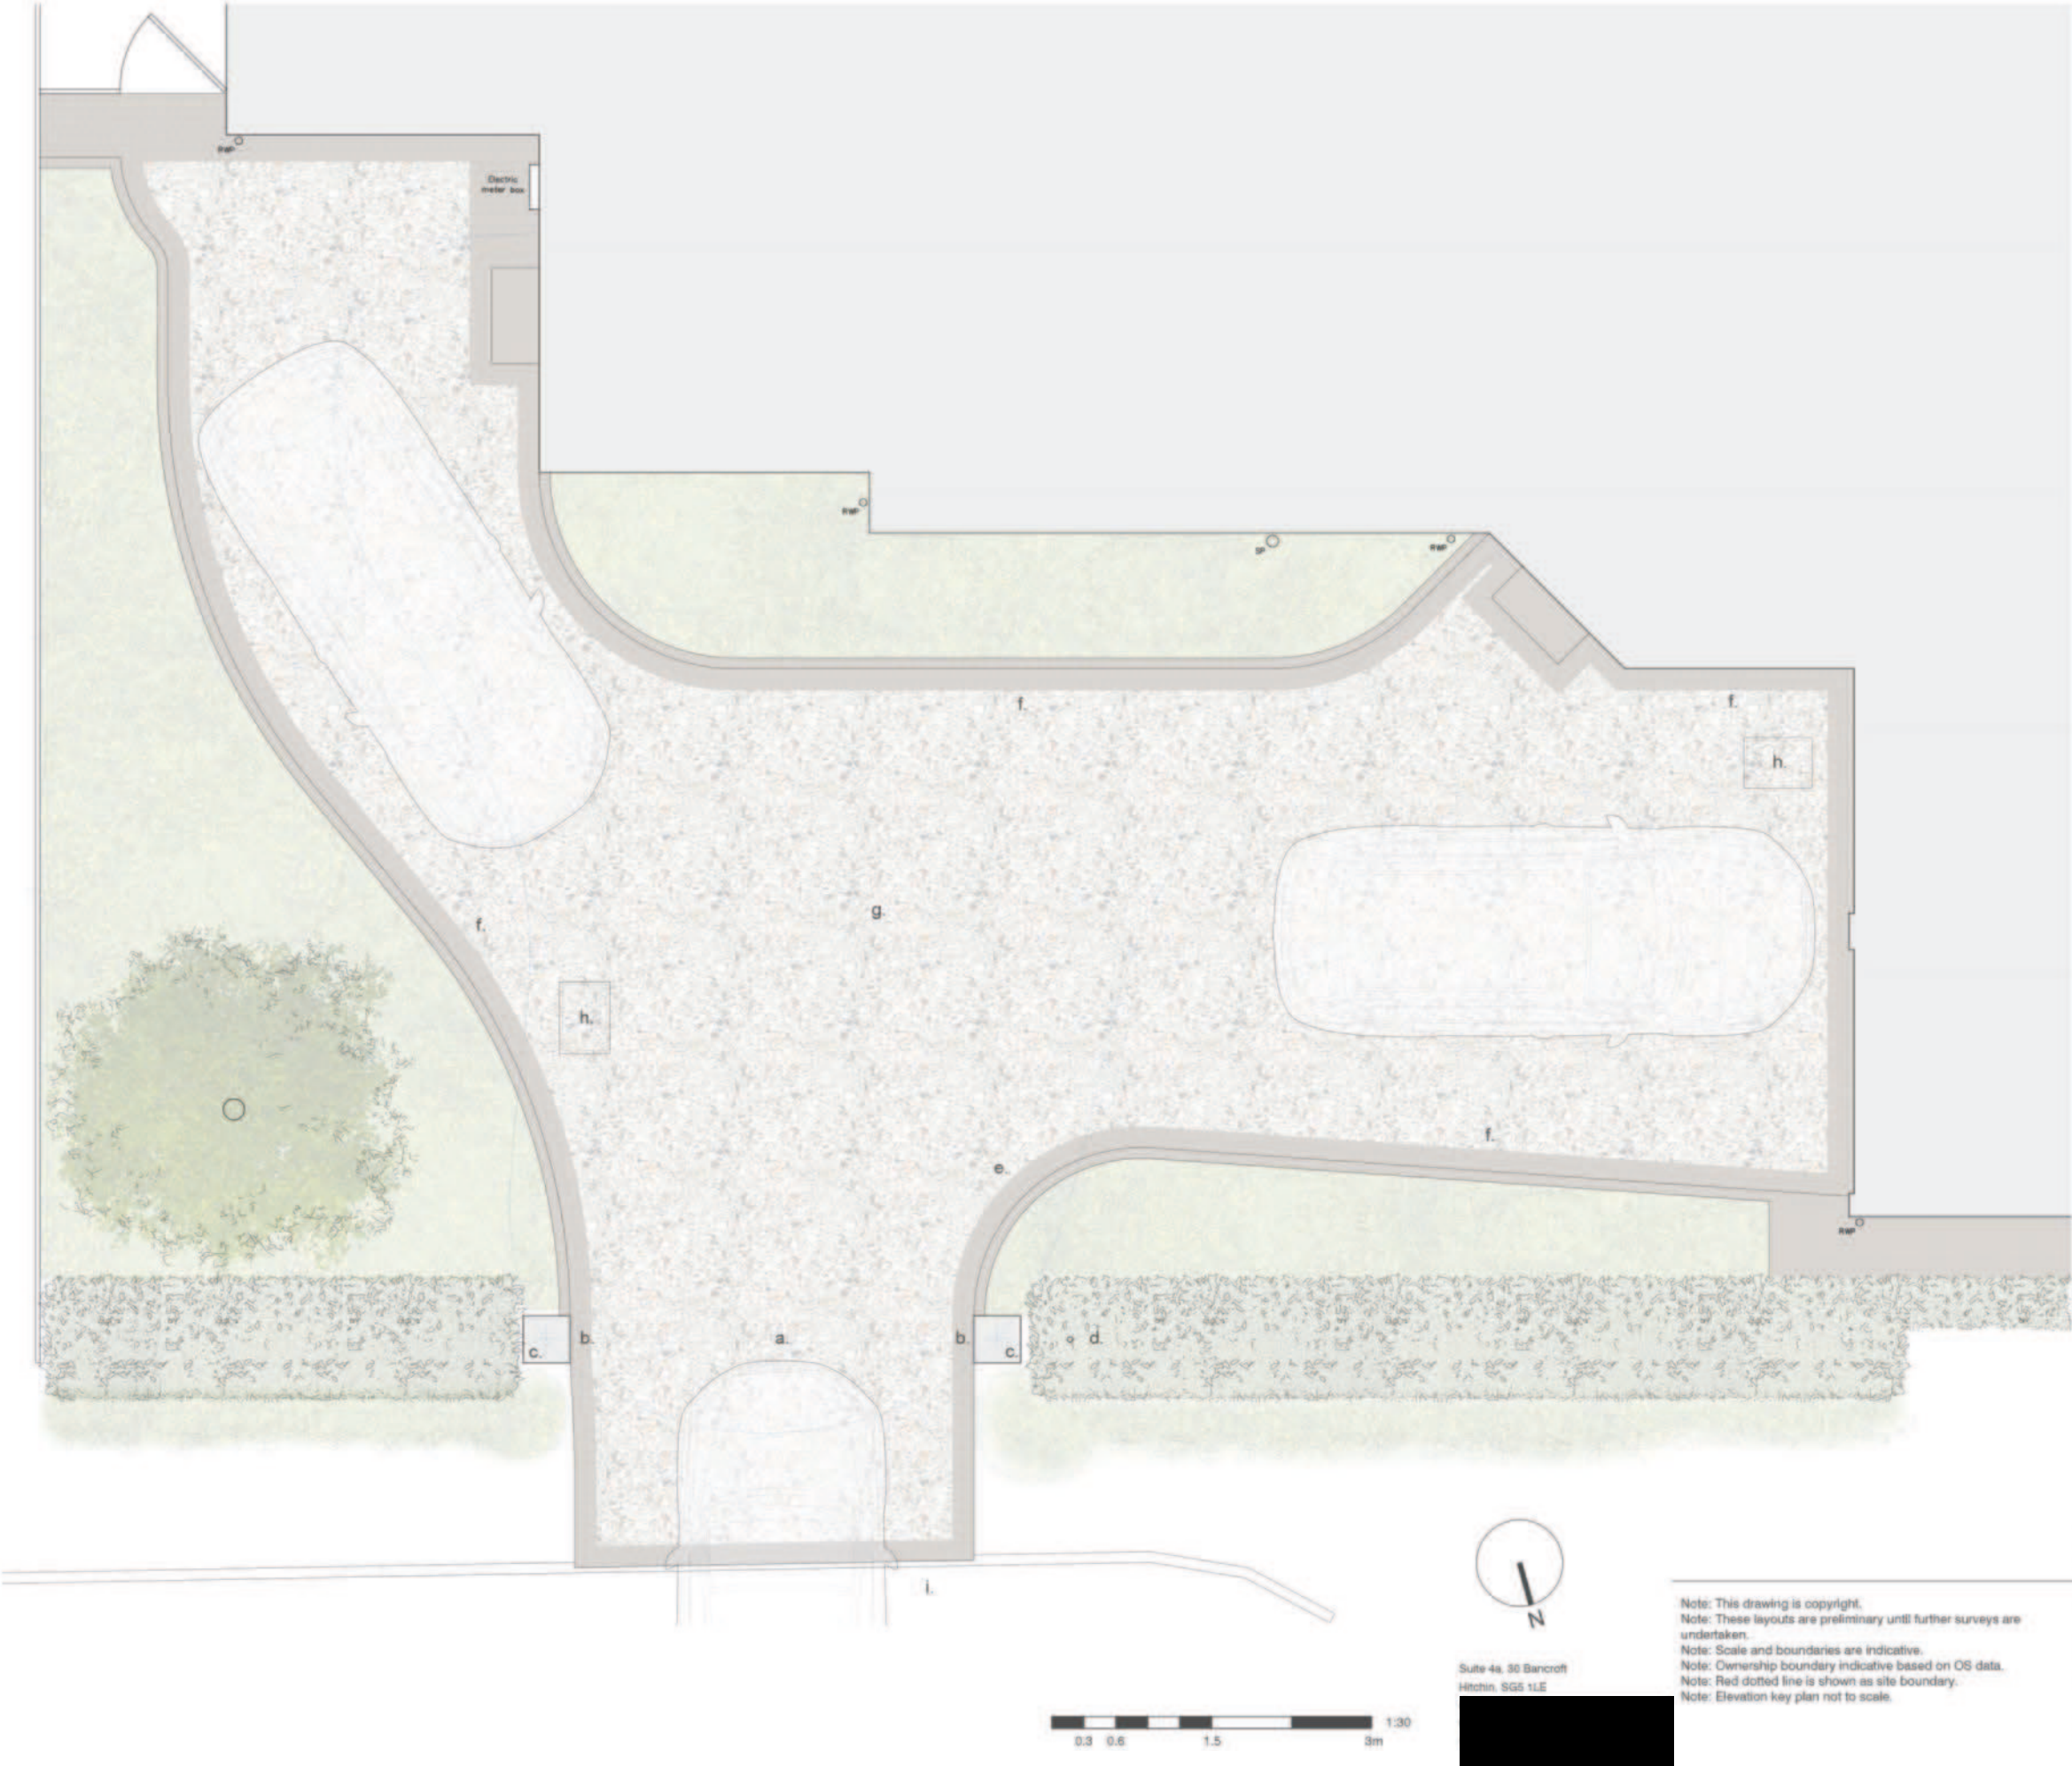

Michael Collins Architect LLP

Saxon House, The Chilterns


218 Proposed Drive Plan

Stage: Stage 2
Status:


020

1:30 @ A1


Driveway Entrance Elevation

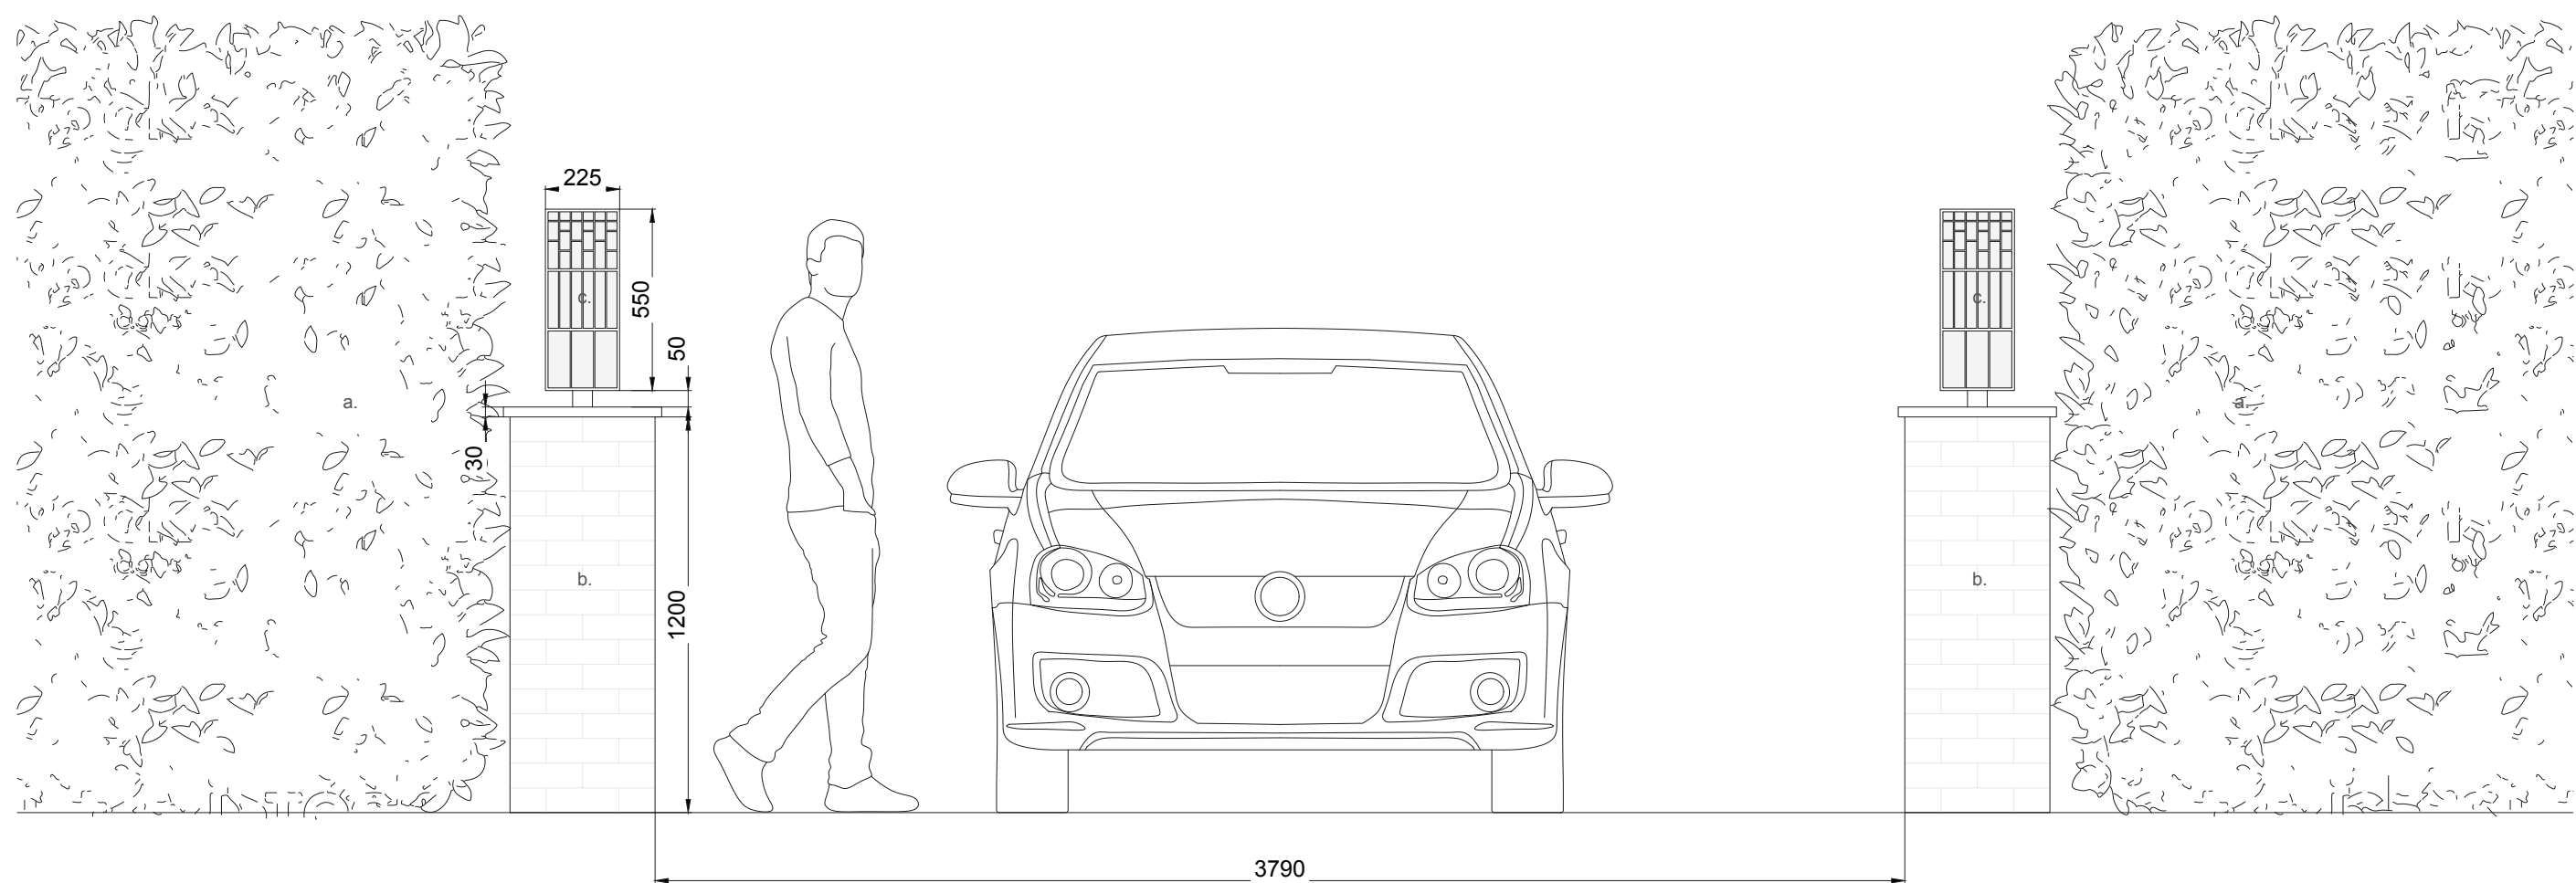


Lantern Elevation

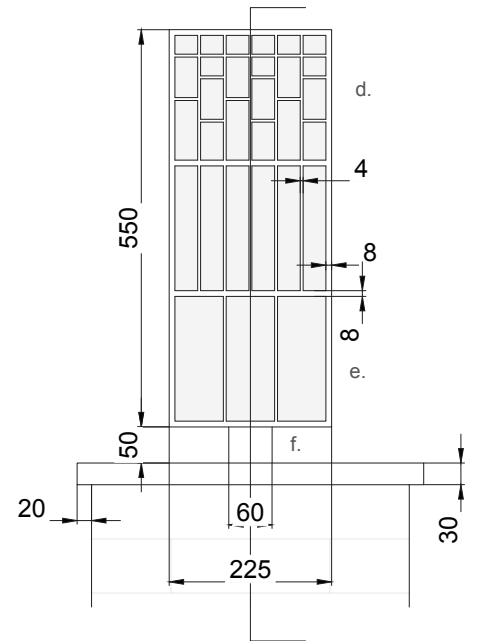

Lantern Section

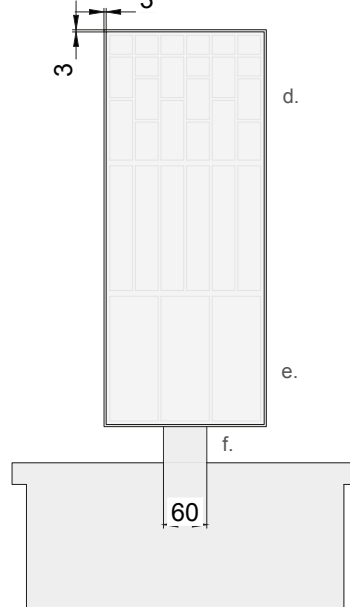

Lantern Plan

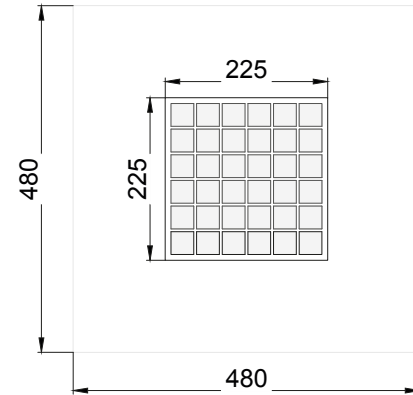

Notes:

- a. Existing 2.4m high hedge
- b. New white painted brick pier (440x440x1200) with black painted pier cap (480 x 480 x 30)
- c. New lantern with dark bronze and frosted glass finish (225 x 225 x 550)
- d. 3mm laser cut steel with dark bronze finish
- e. Frosted glass
- f. 60 x 60mm circular dark bronze post

Note: This drawing is copyright.
Note: These layouts are preliminary until further surveys are undertaken.
Note: Scale and boundaries are indicative.
Note: Ownership boundary indicative based on OS data.
Note: Red dotted line is shown as site boundary.
Note: Elevation key plan not to scale.

Suite 4a, 30 Bancroft
Hitchin, SG5 1LE



Michael Collins Architect LLP

Saxon House, The Chilterns
Job No. 218 Proposed Pier and Lantern Elevation

021

Stage: Stage 2
Status:

REVISION: Scale 1:10 @:A1

Driveway Visualisation



Driveway Entrance Visualisation

