



Proposed Rear Elevation - Proposed Extract Air

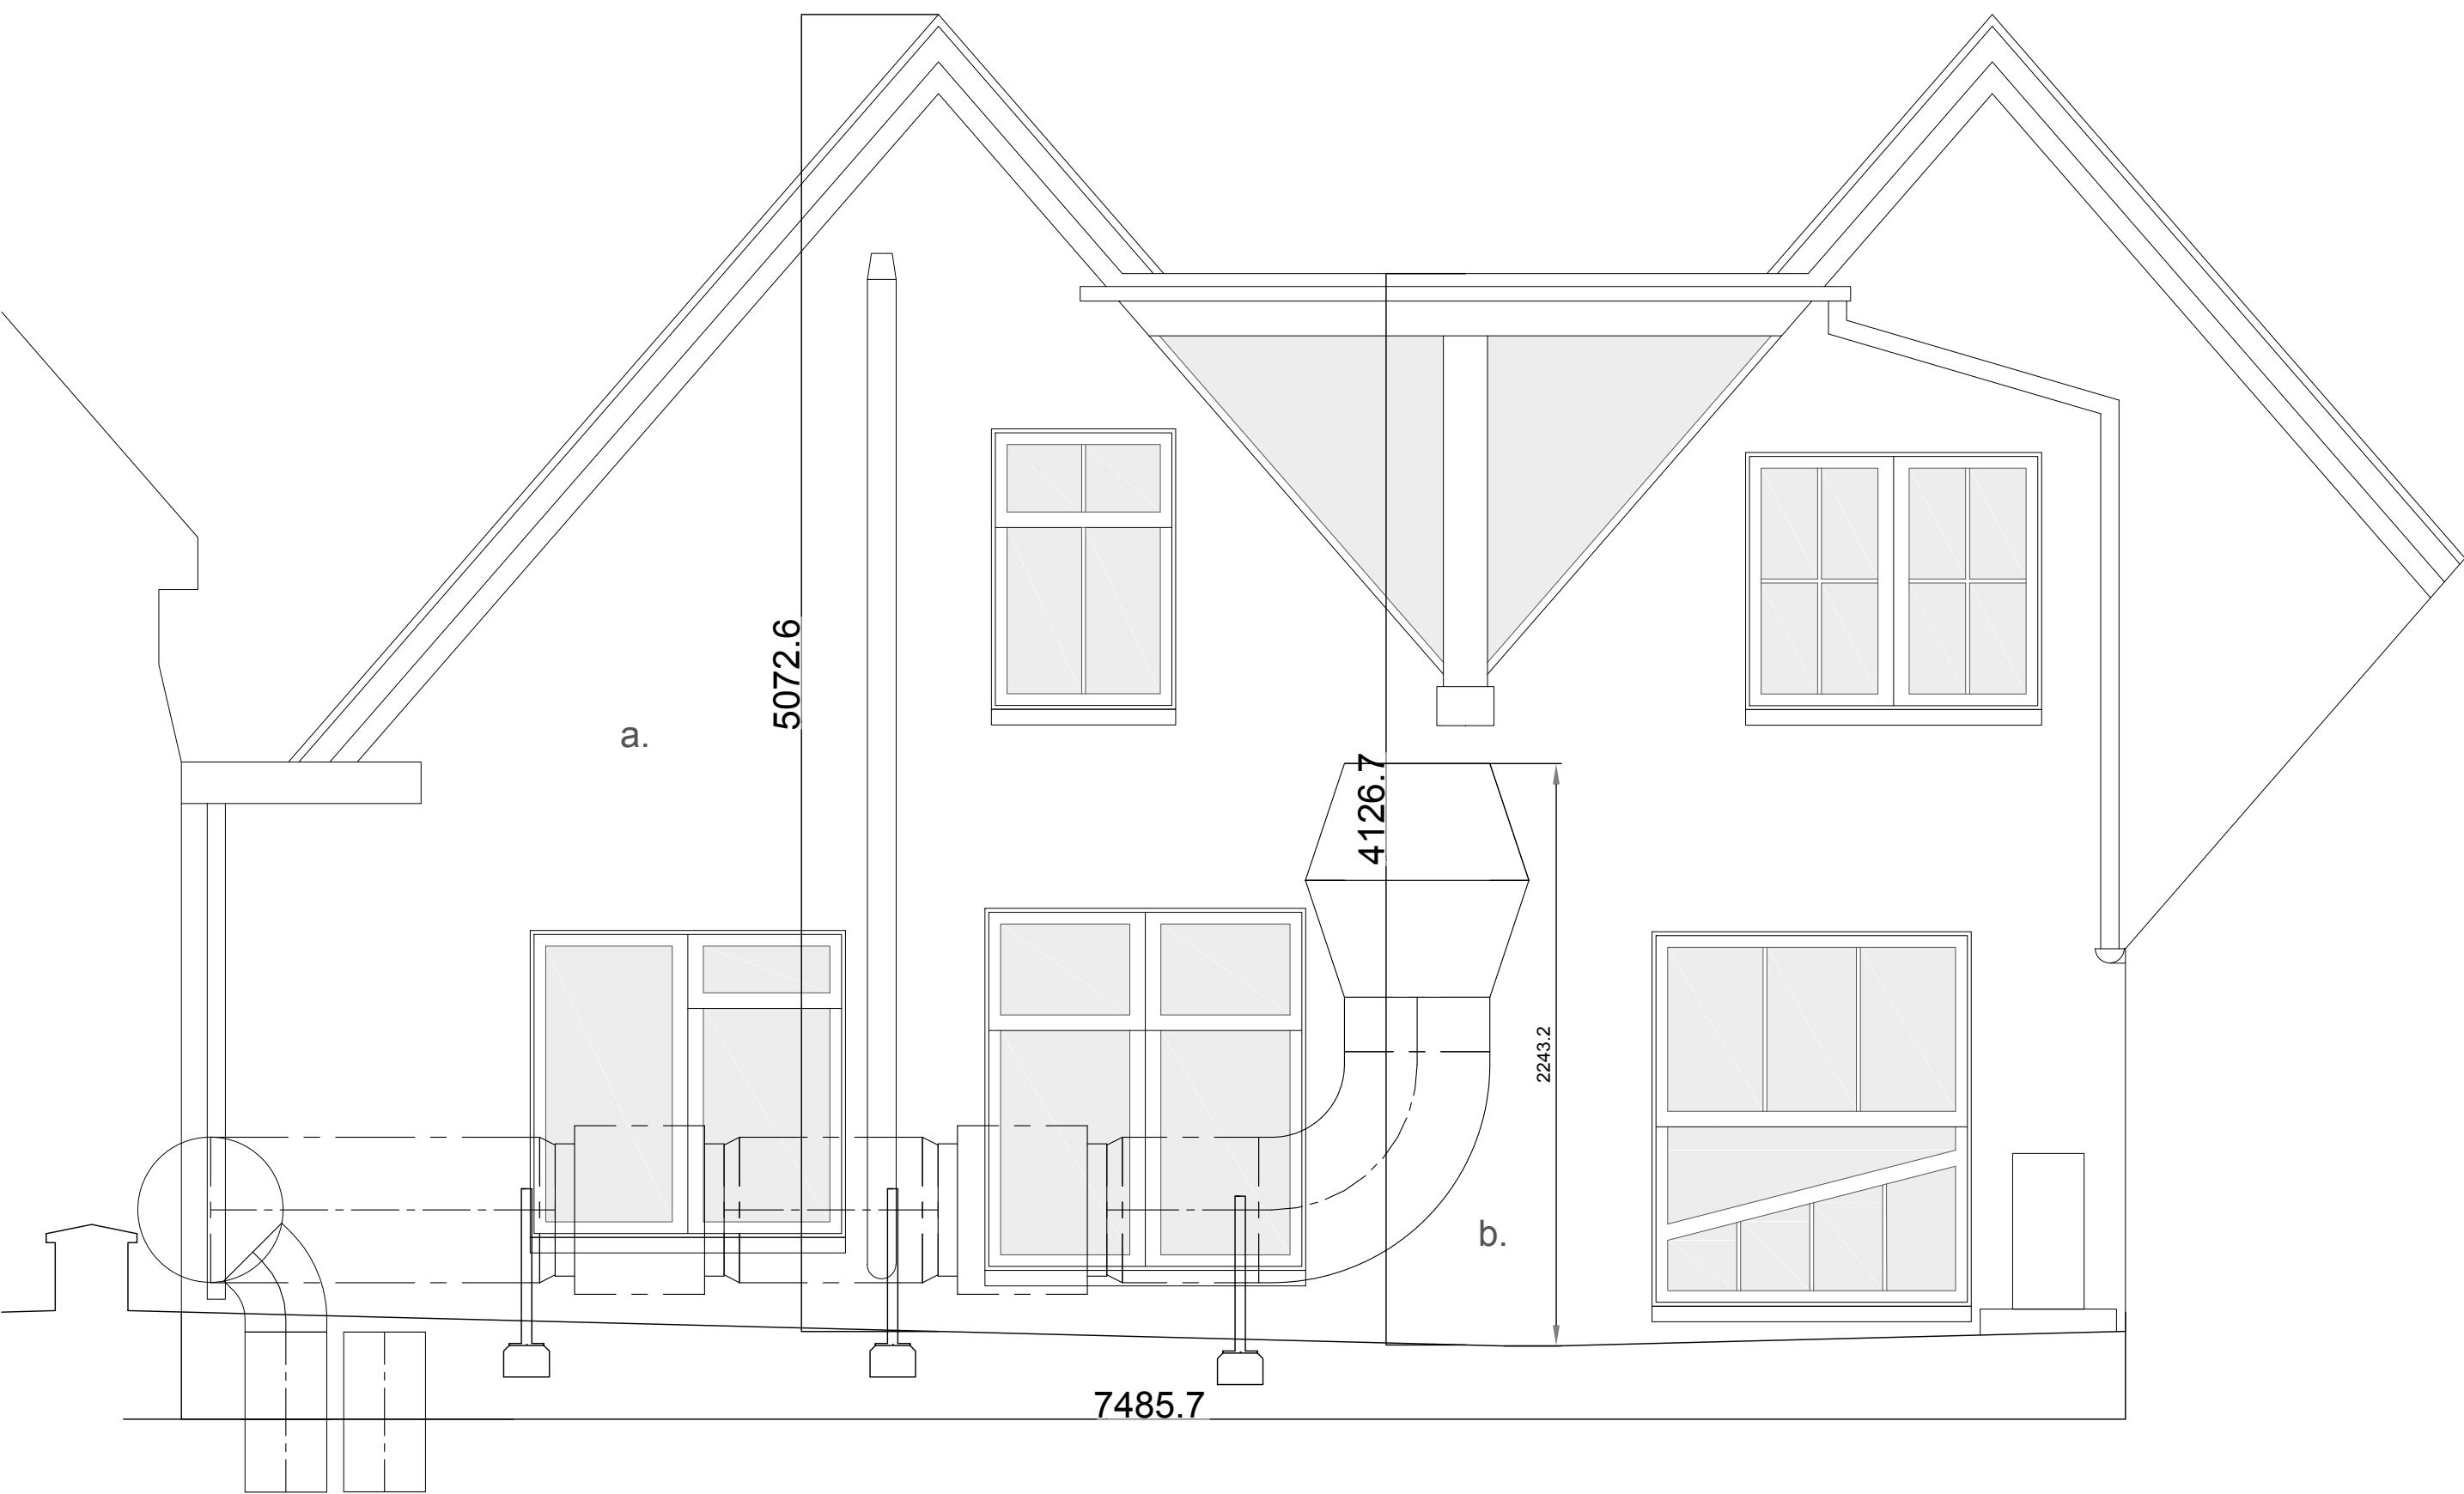


Proposed Rear Elevation - Proposed Supply Air

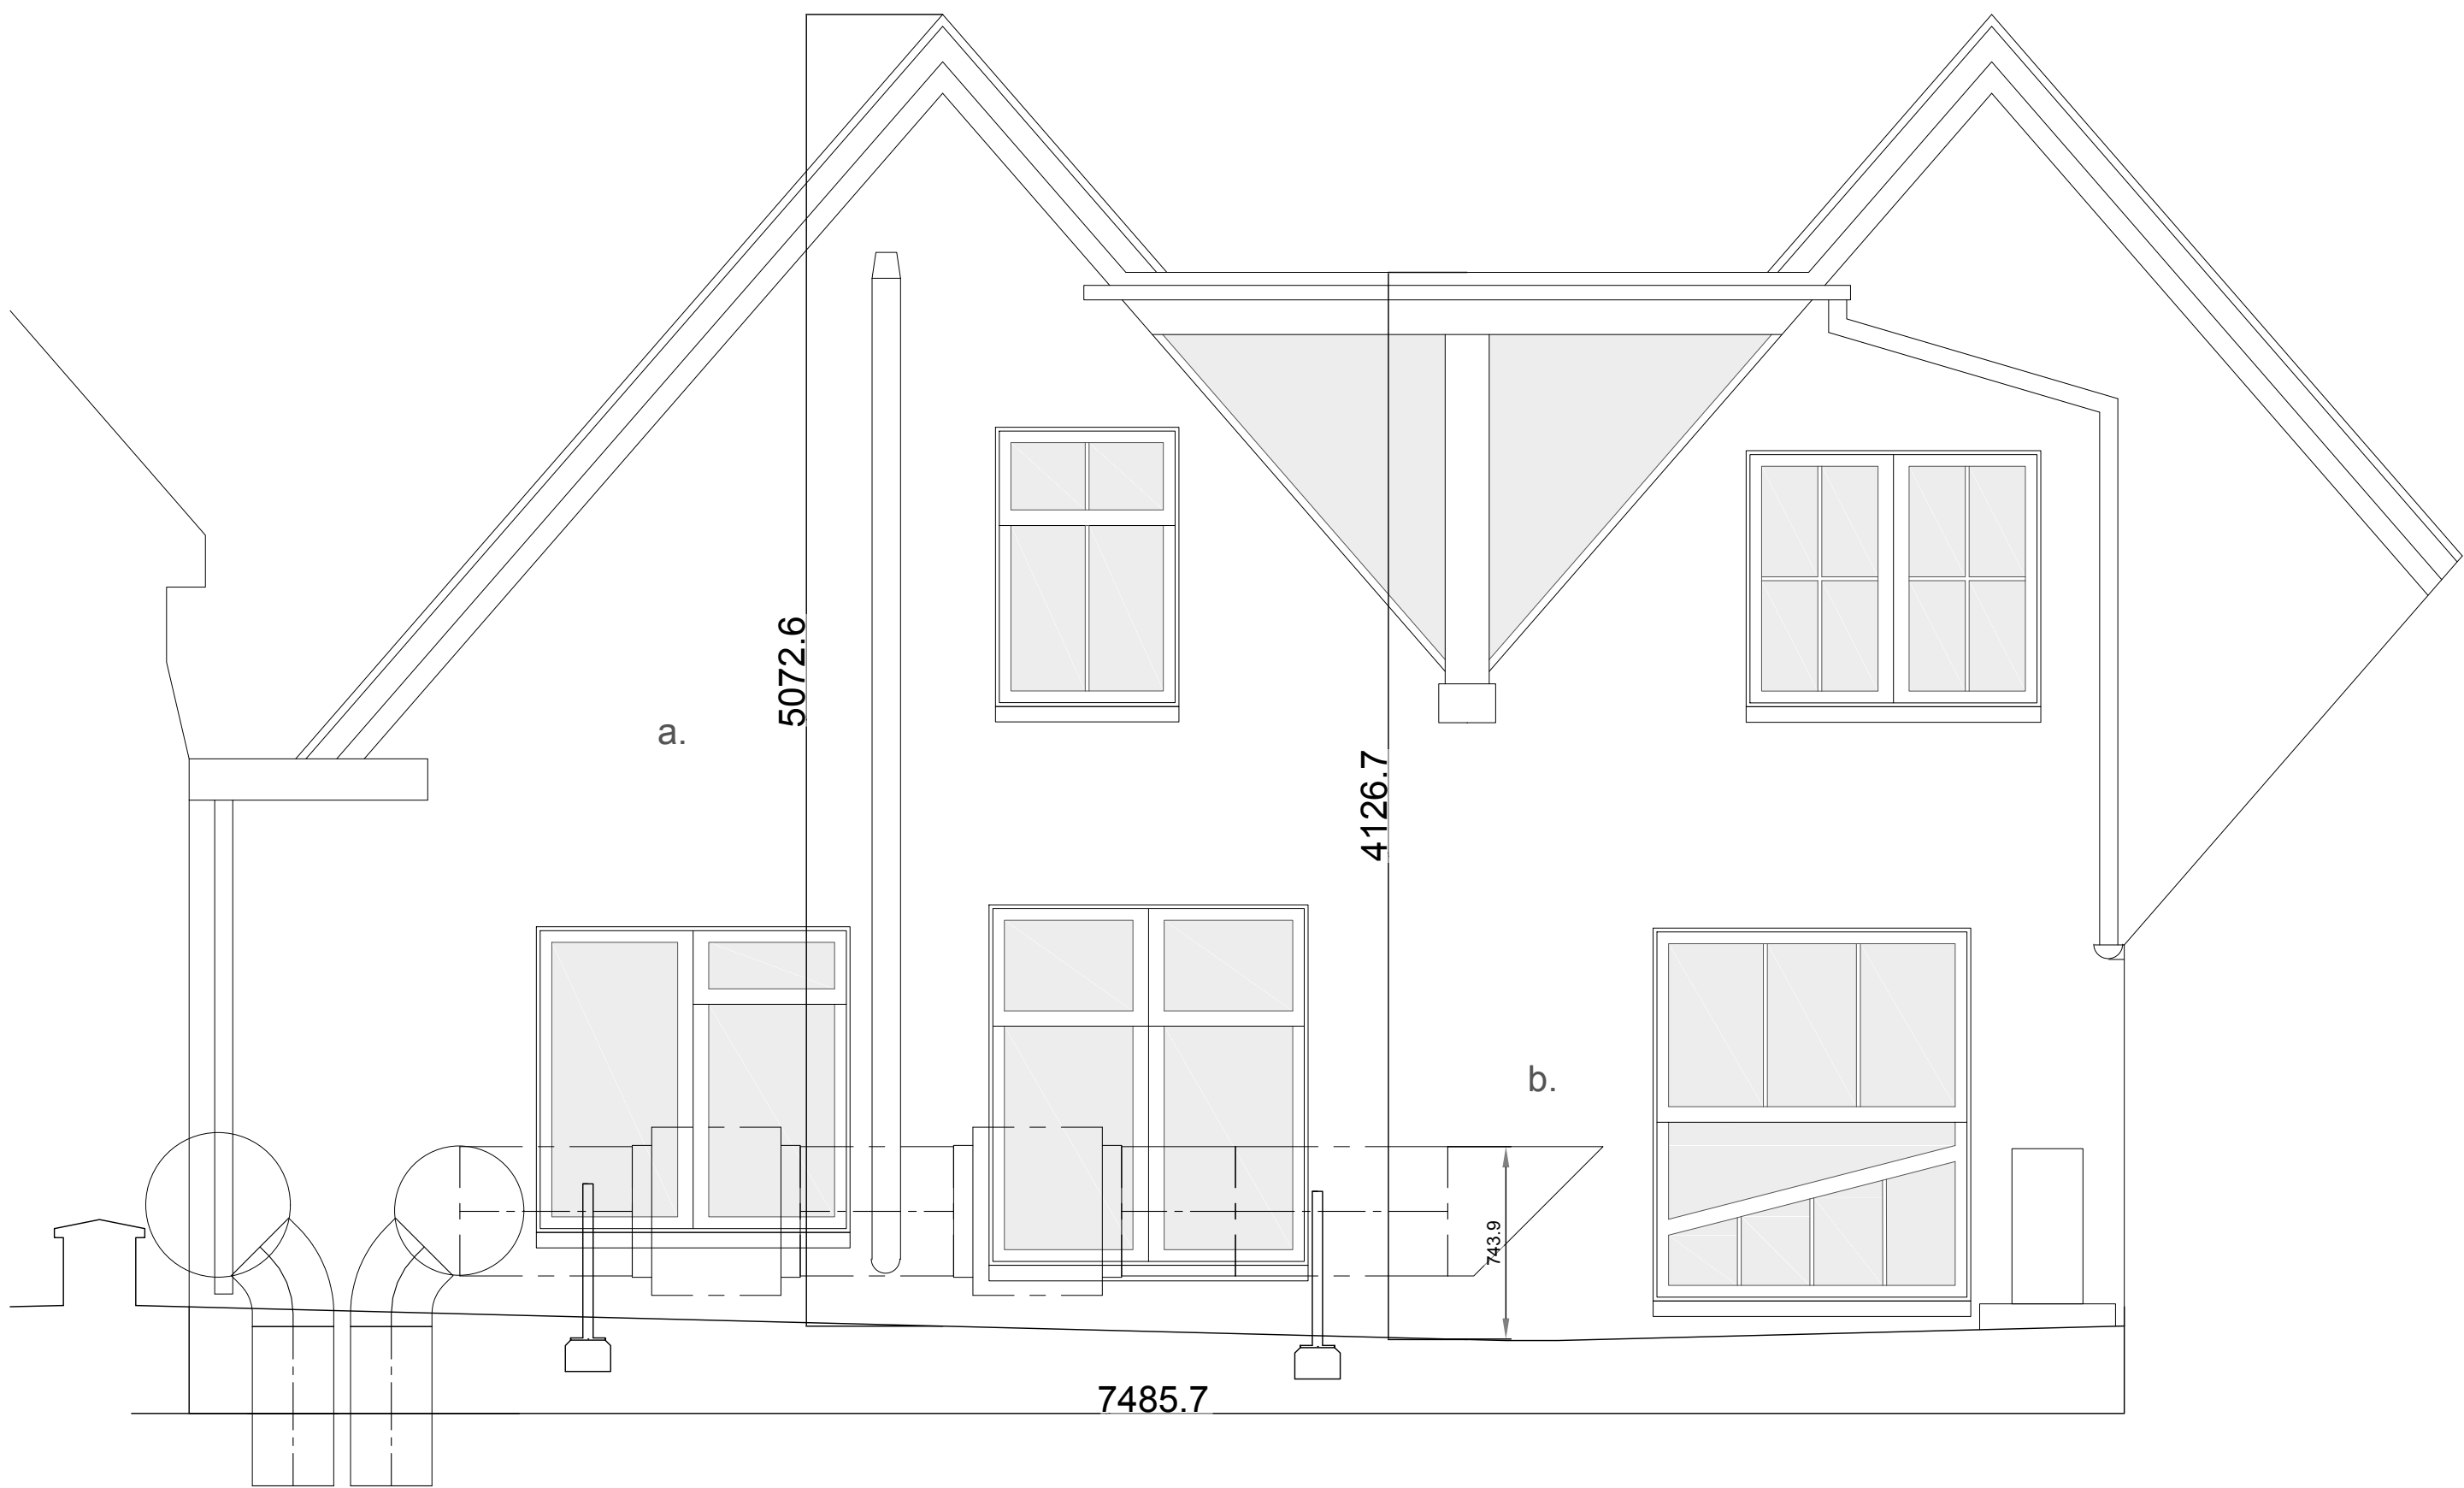

Notes:

- a. Existing rear facade
- b. Proposed ventilation system

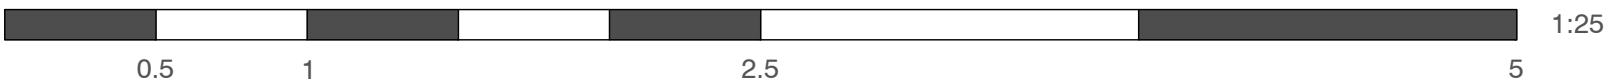

Suite 4a, 30 Bancroft
Hitchin, SG5 1LE
01462 236866
michael@michaelcollinsarchitects.com
www.michaelcollinsarchitects.com

Note:

- This drawing is copyright.
- These layouts are preliminary until further surveys are undertaken.
- Scale and boundaries are indicative.
- Ownership boundary indicative based on OS data.
- Red dotted line is shown as site boundary.

Michael Collins Architect LLP

The Shack, Sun Street, Hitchin

Job No.
202 Proposed Rear
Elevation

Stage: Stage 2

REVISION: Scale
1:25 @:A1

024