



Existing Rear Elevation

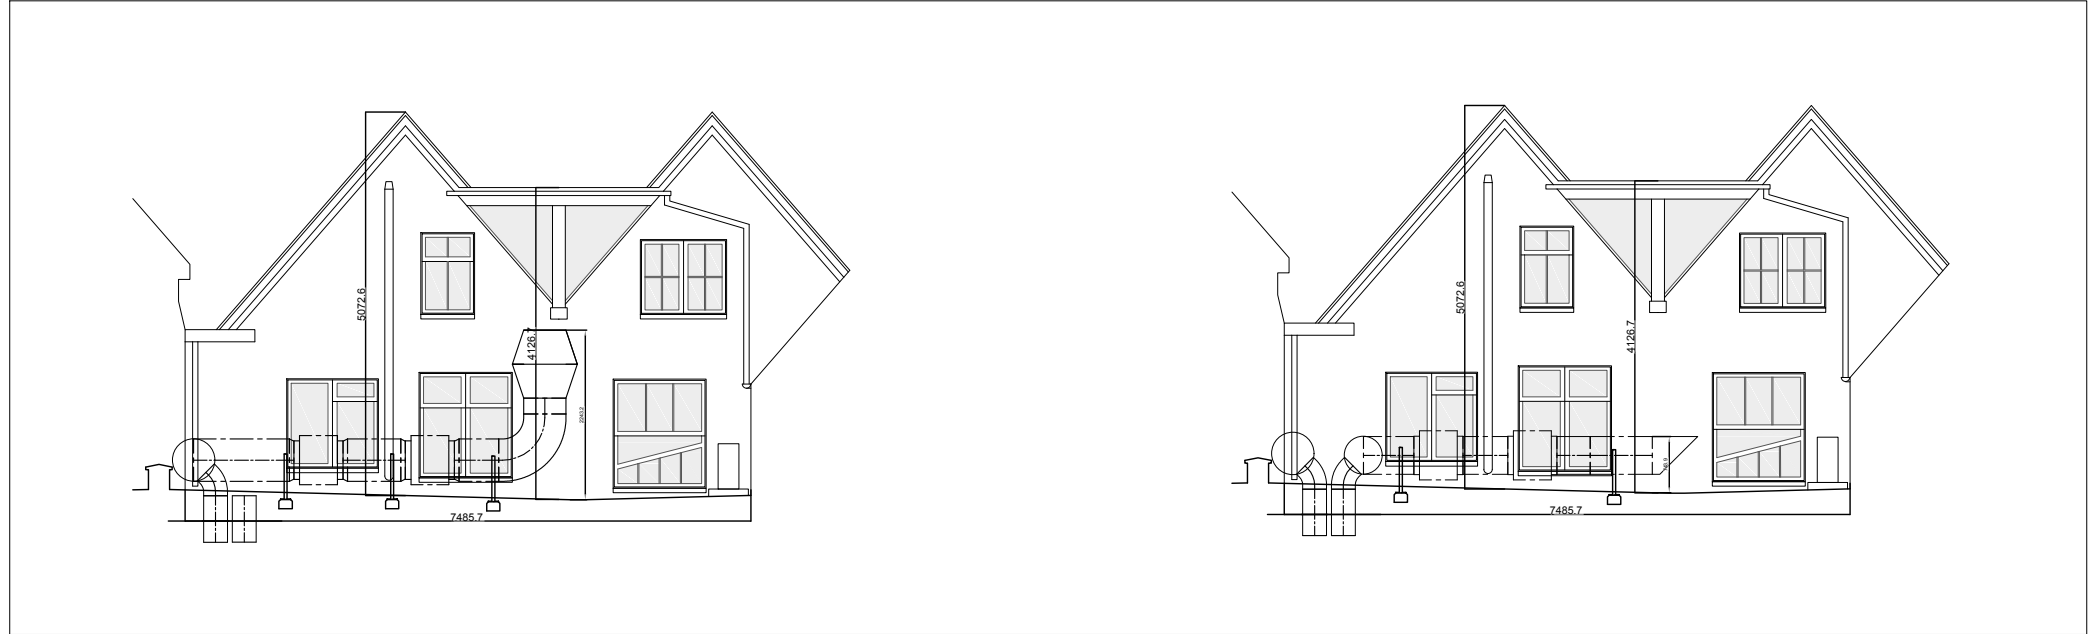


Proposed Rear Elevation




Existing Roof Plan

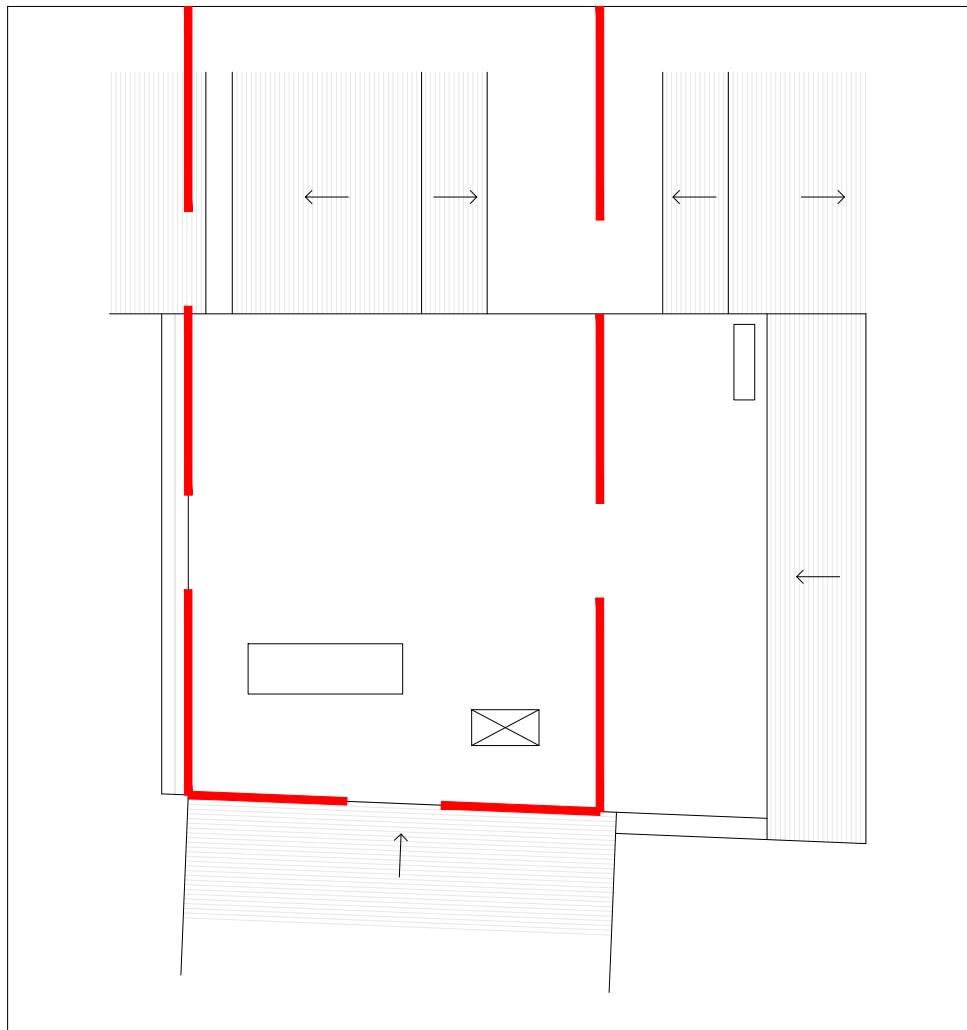

Proposed Roof Plan

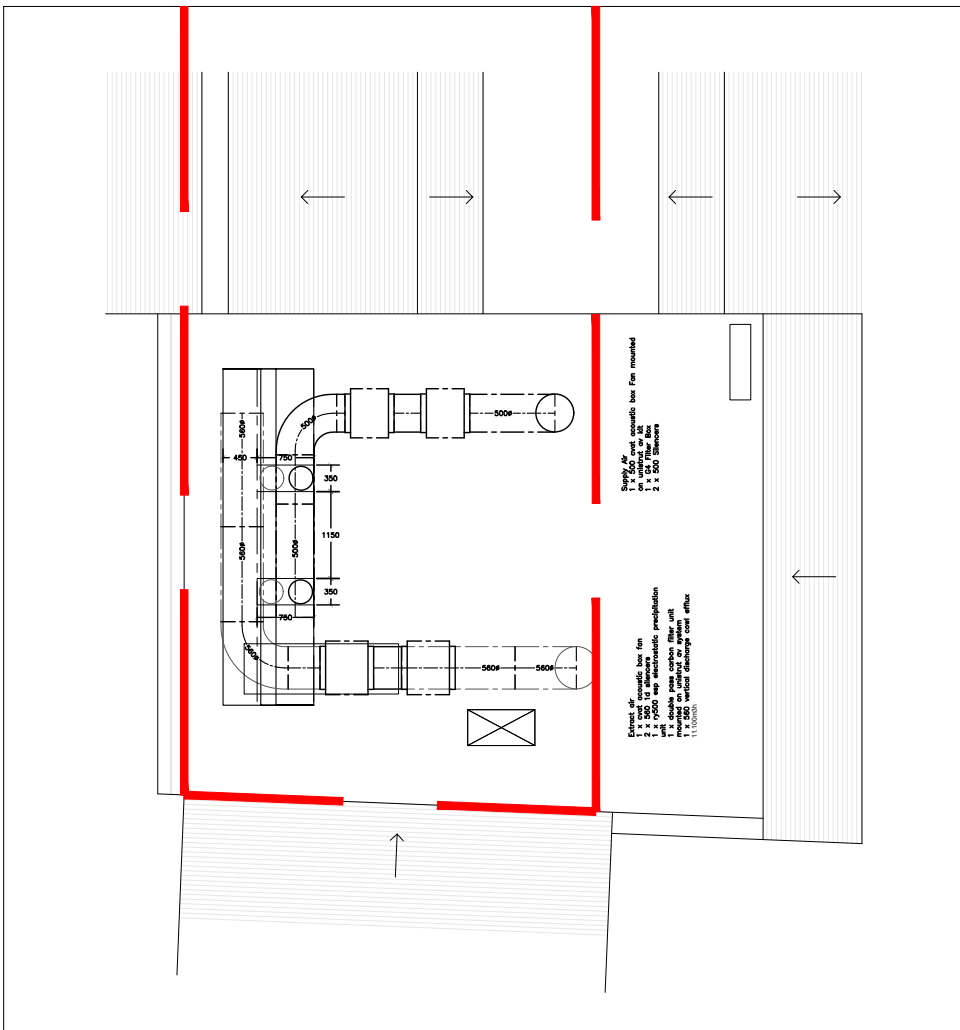

Existing Section

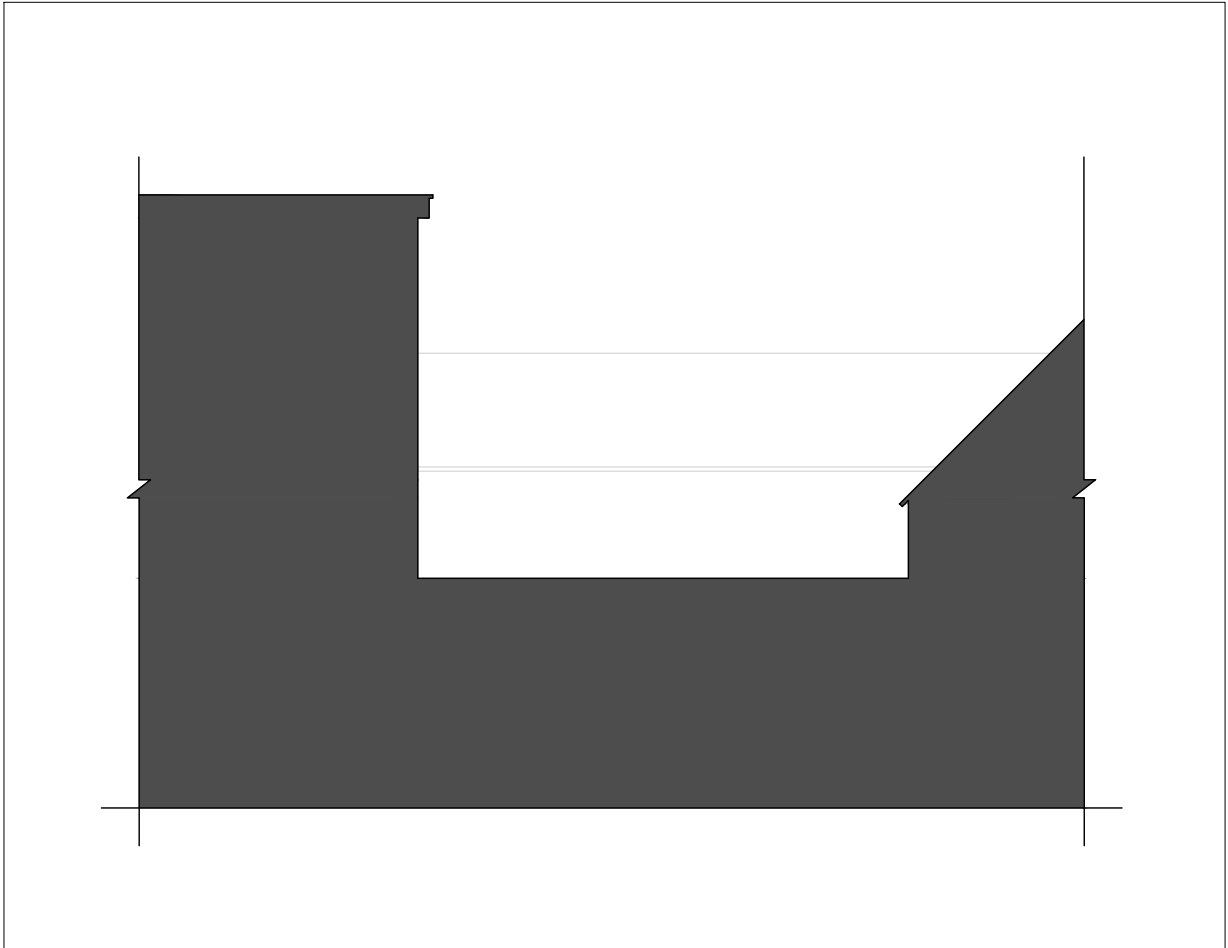

Proposed Section

