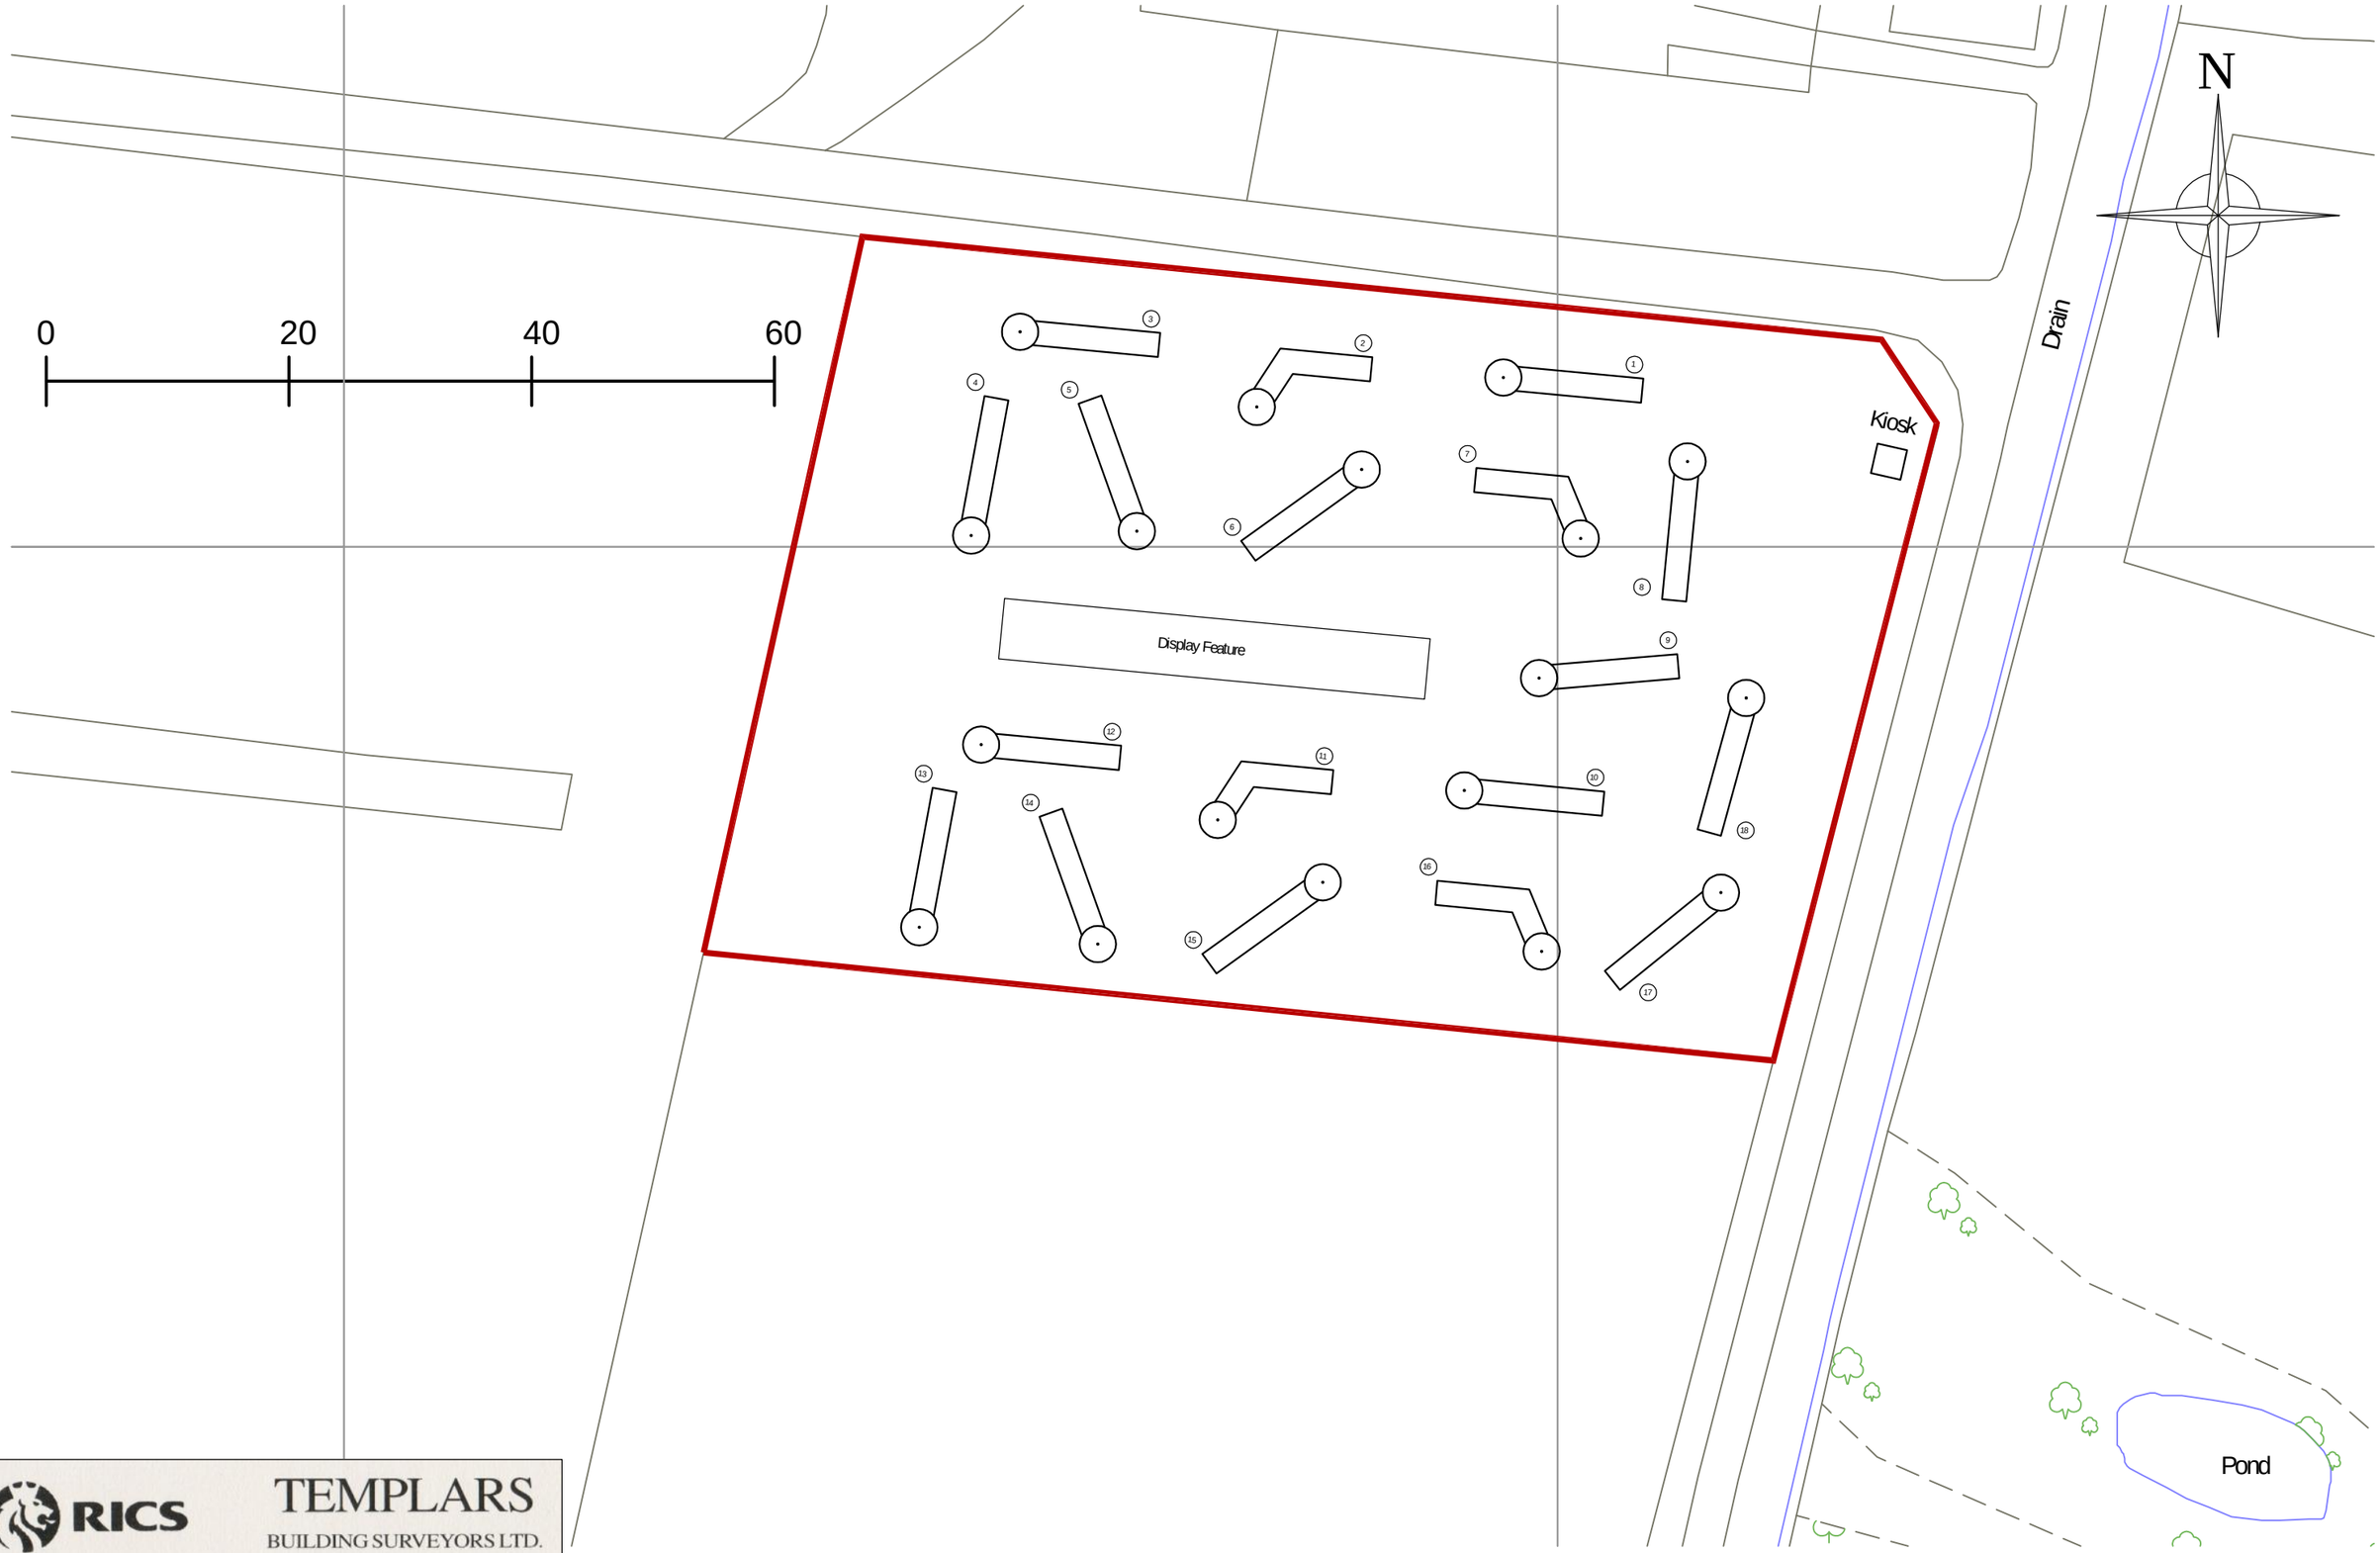

RICS
TEMPLARS
BUILDING SURVEYORS LTD.
7 Coach House Cloisters
10 Hitchin Street, Baldock, Herts. SG7 6AE
Telephone: (01462) 490350
e-mail: enquiries@templars-bsl.co.uk
Chartered Building Surveyors

Contract: Proposed Crazy Golf Course, Graveley Hall Farm.	Title: Block Plan.	Scale 1:500/A3	Date 02.2018	Drawn	Checked
		Drawing Number T-4955-01			Revision