


BLOCK PLAN @ 1:500

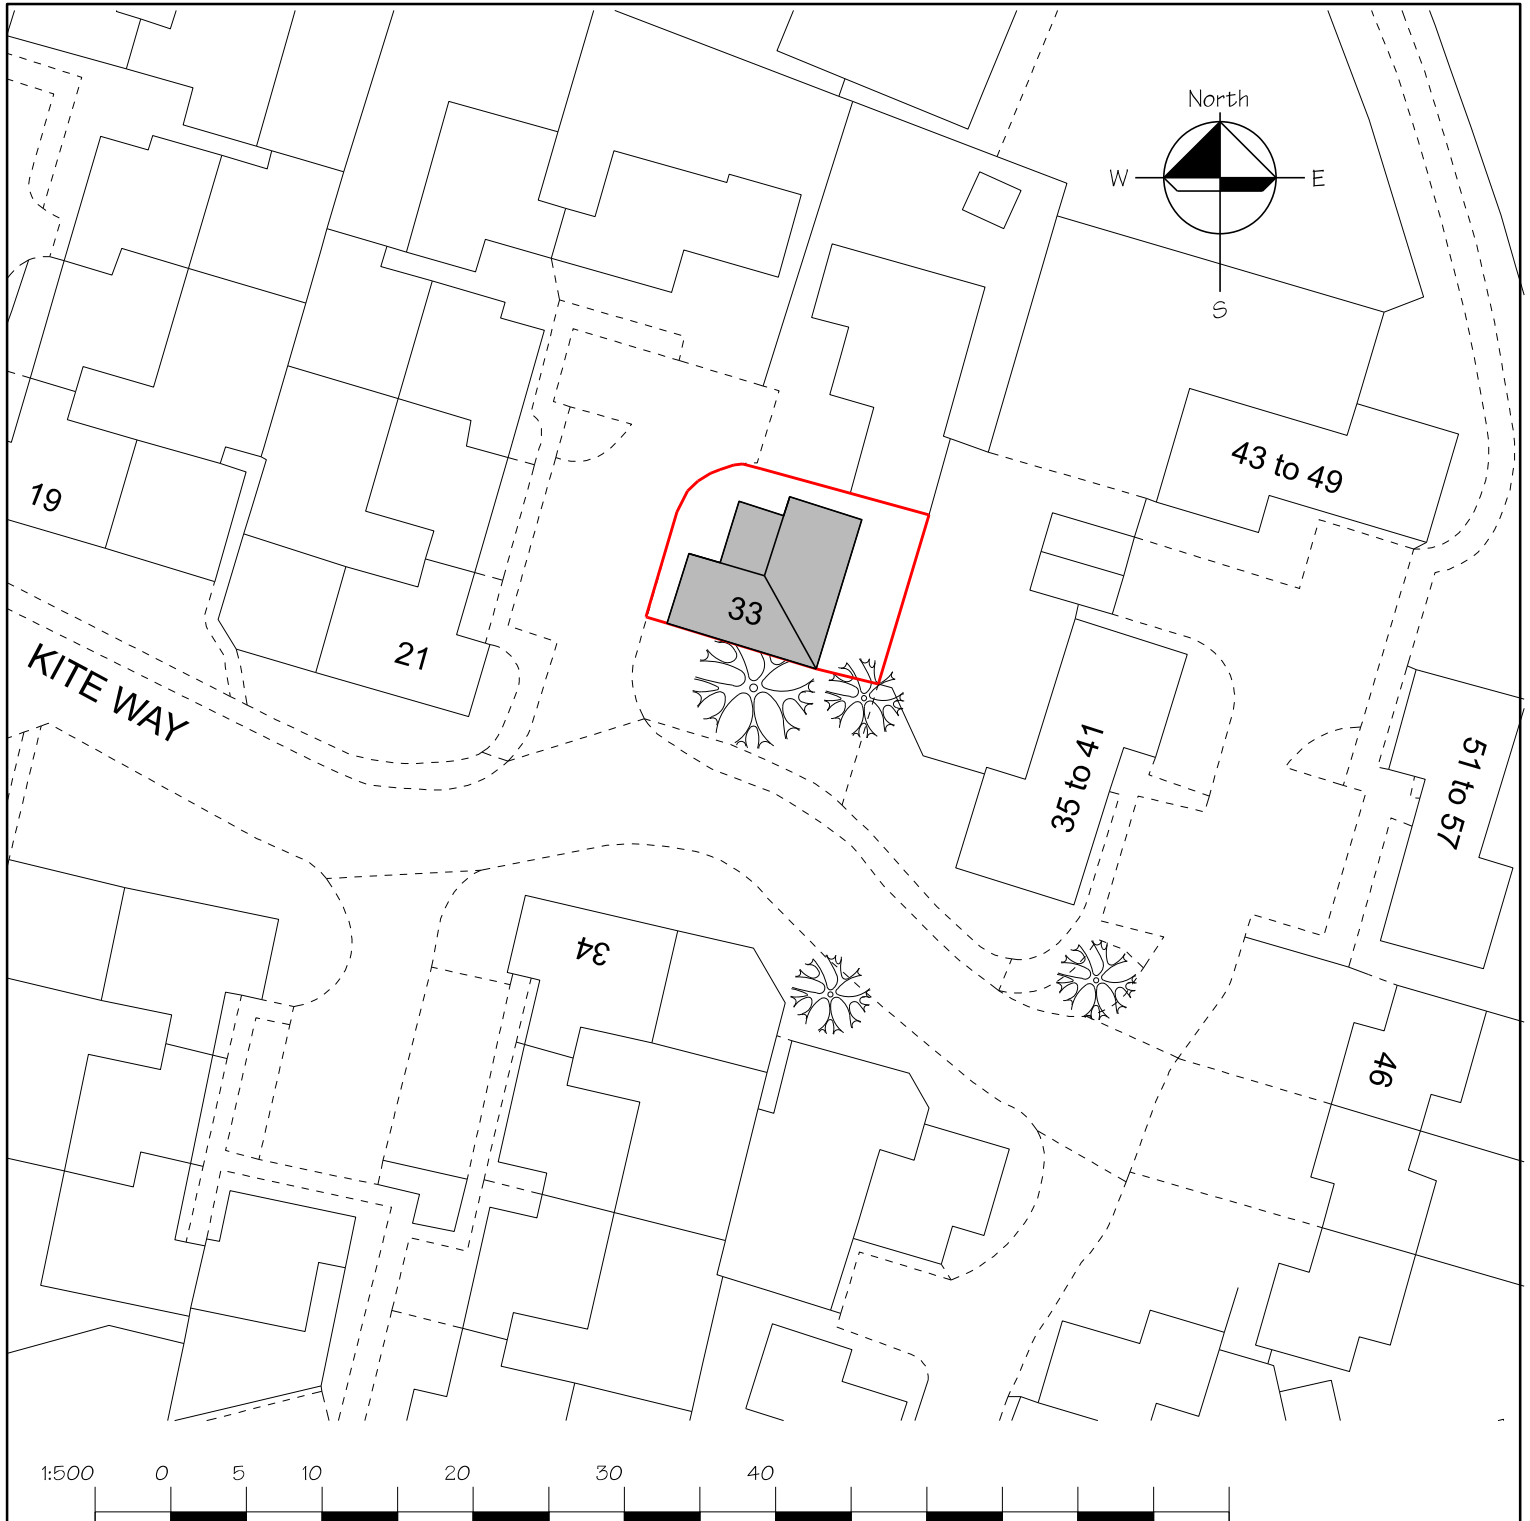

CLIENT

SITE – LOCATION

33 Kite Way
Letchworth
Herts
SG6 4YQ

PROJECT

Proposed Extension

DWG NO. 4045.26.103

REV. —

DATE Feb 2026

SCALE 1:500 @ A4

ROOM-BY-ROOM(UK) LTD

ARCHITECTURE & PLANNING CONSULTANTS

m.07814-146779 www.room-by-room.co.uk

14 HAZELDELL
Watton-at-Stone
Hertford
Hertfordshire
SG14 3SN

This drawing its contents & text is the copyright of Room-by-Room (UK) Ltd 2025 – 2026 ©