

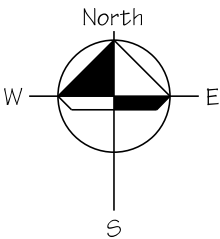


SITE LOCATION PLAN @ 1:1250

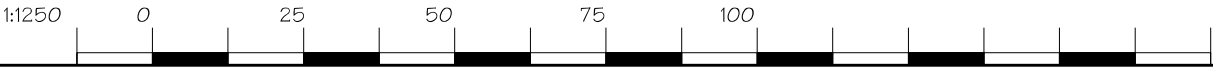

SITE LOCATION PLAN
Scale 1:1250

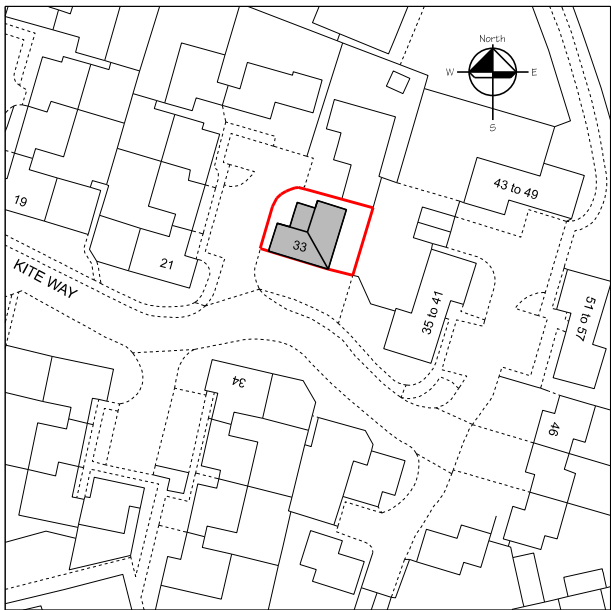

CLIENT	
SITE – LOCATION	33 Kite Way Letchworth Herts SG6 4YQ

PROJECT		Proposed Extension	
DWG NO.	4045.26.102	REV.	—
DATE	Feb 2026	SCALE	1:1250 @ A4
ROOM-BY-ROOM (UK) LTD ARCHITECTURE & PLANNING CONSULTANTS m.07814-146779 www.room-by-room.co.uk		14 HAZELDELL Watton-at-Stone Hertford Hertfordshire SG14 3SN	
This drawing its contents & text is the copyright of Room-by-Room (UK) Ltd 2025 – 2026 ©			