



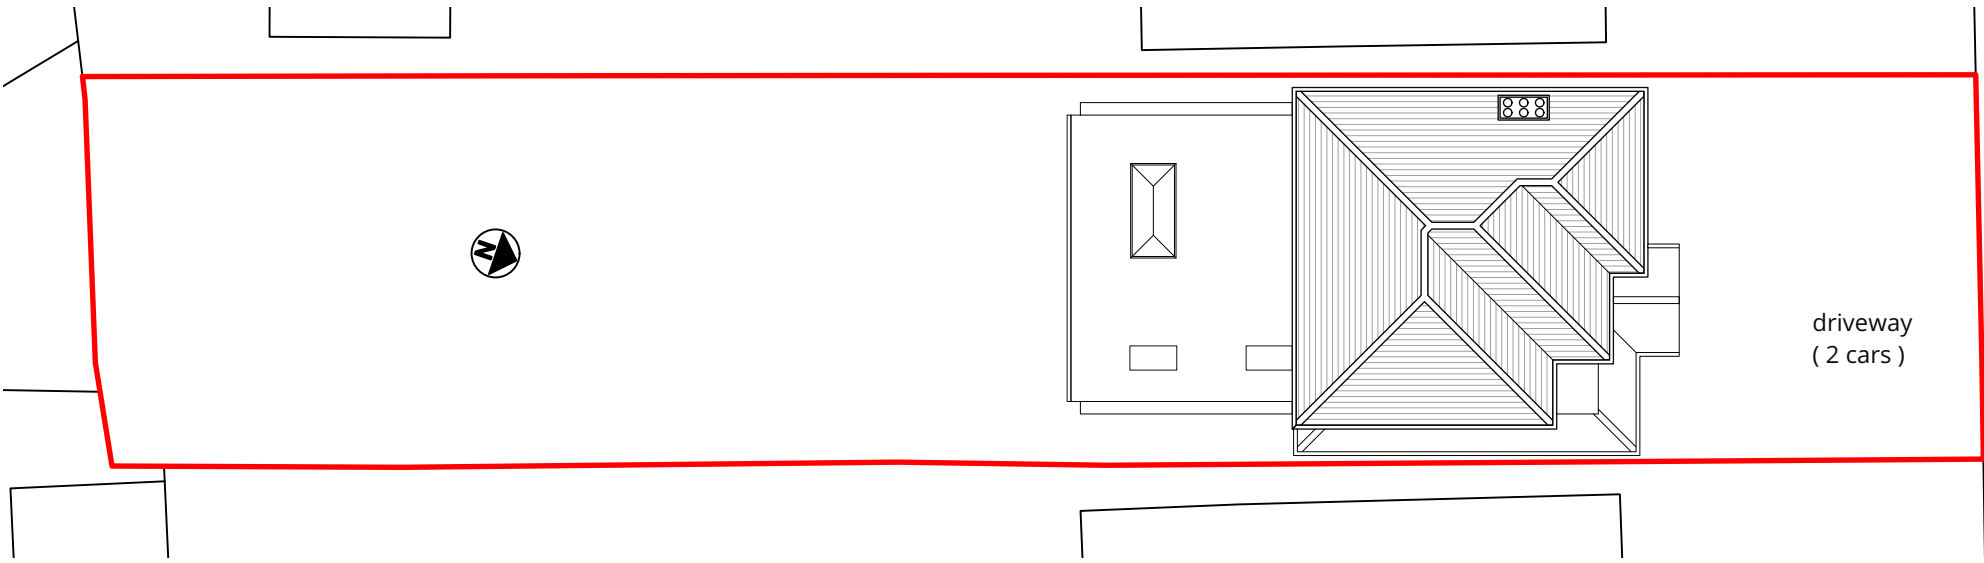


Proposed Block Plan (scale 1 : 200)

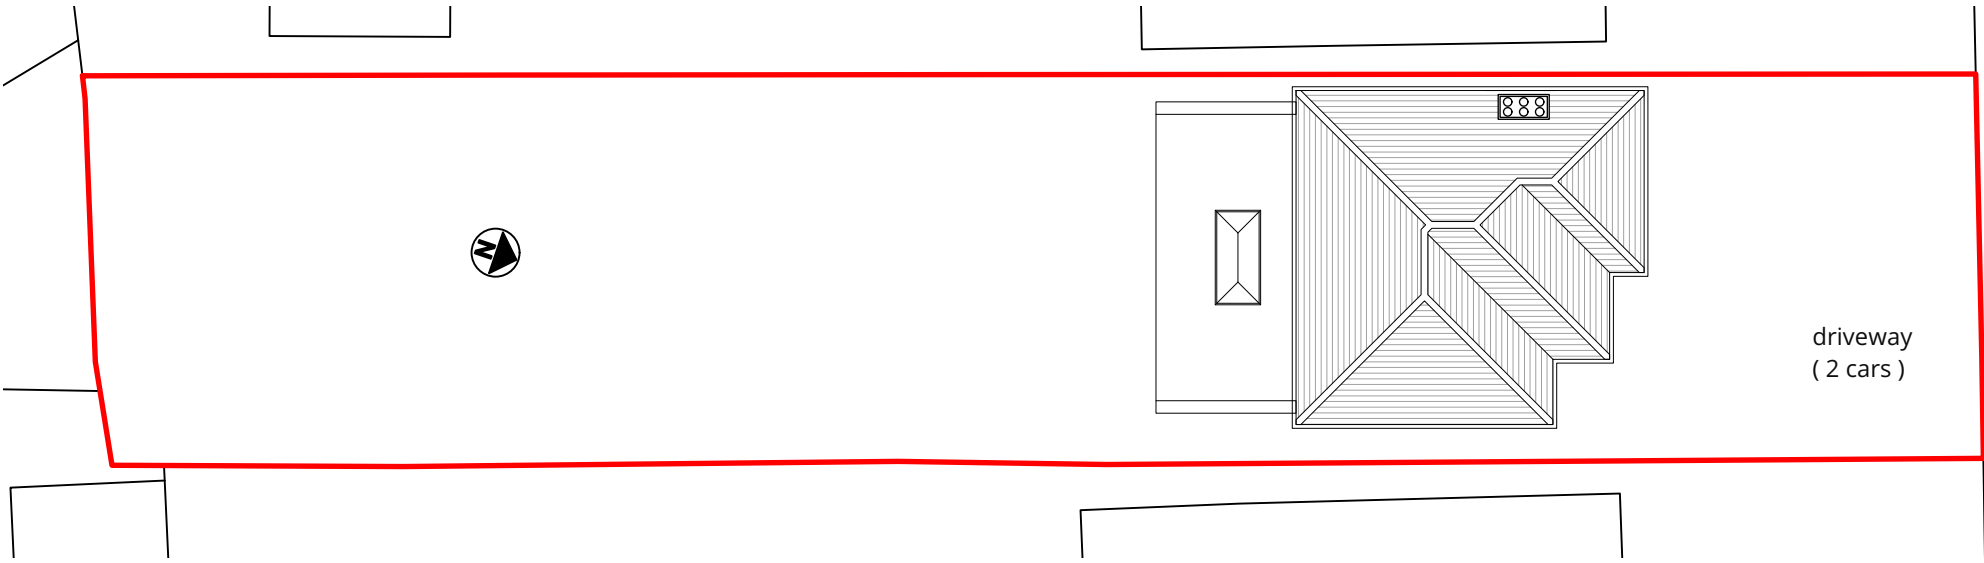

Existing Block Plan (scale 1 : 200)

WILLIAN ROAD

WILLIAN ROAD

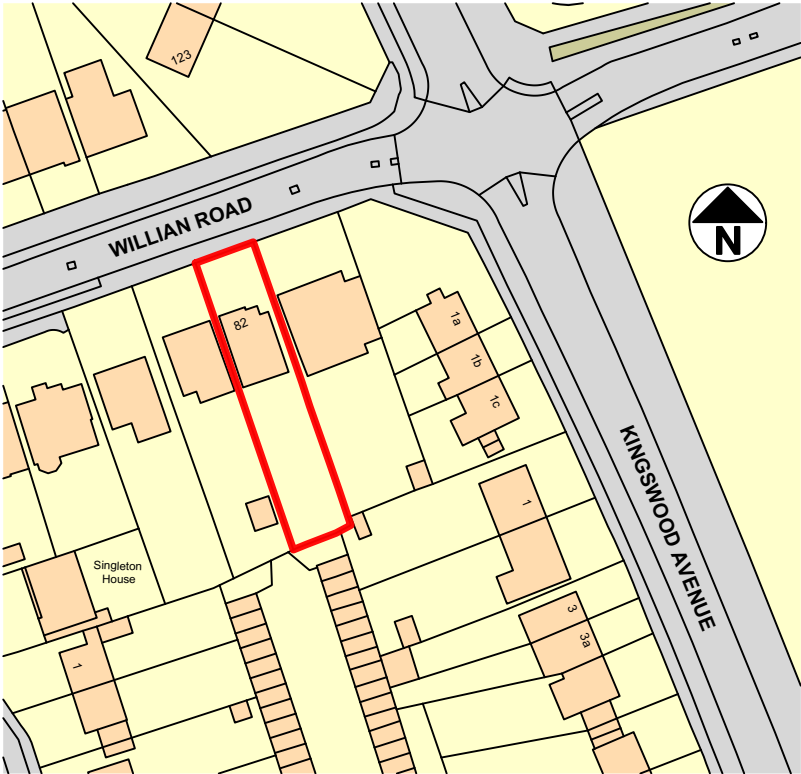

Ordnance Survey, (c) Crown Copyright 2024. All rights reserved. Licence number 100022432

Location Plan (scale 1 : 1250)



GENERAL DESIGN NOTES. 1) Designs remain copyright of the Architect. No part of the drawing may be copied without permission from the Architect. 2) Dimensions are indicative for costing only. The builder must organise additional surveys of structural openings prior to ordering windows/doors/steels etc... Any discrepancy with site and drawing dimensions to be notified to the Architect and Structural Engineer immediately. 3) All discrepancies with other drawings/ schedules or manufacturer's information are to be notified to the Architect and Structural Engineer immediately. 4) If in doubt, ask.	Key demolition structure drainage rooflights foundations dpc / dpc / vl ventilation / flues electrical symbol CONSTRUCTION NOTE : See Specification doc. BC 9000 MEMBER: See Beam Schedule Specification doc. BC 9000. detail ref drawing number
---	---

Site Address

82 WILLIAN ROAD, HITCHIN

SG4 0LT

Revisions

A_110425_revised scheme

Drawing title

LOCATION AND

BLOCK PLANS

Drawing number

1278_PL 001

Date

01/04/25

Scale

1 : 200

Rev

A

Size

A3

ARQUEN HOUSE

4 - 6 SPICER STREET, ST ALBANS

HERTS, AL3 4PQ

Phone: 07950 228816

E-mail: verarchitecture@outlook.com

VER

ARCHITECTURE