


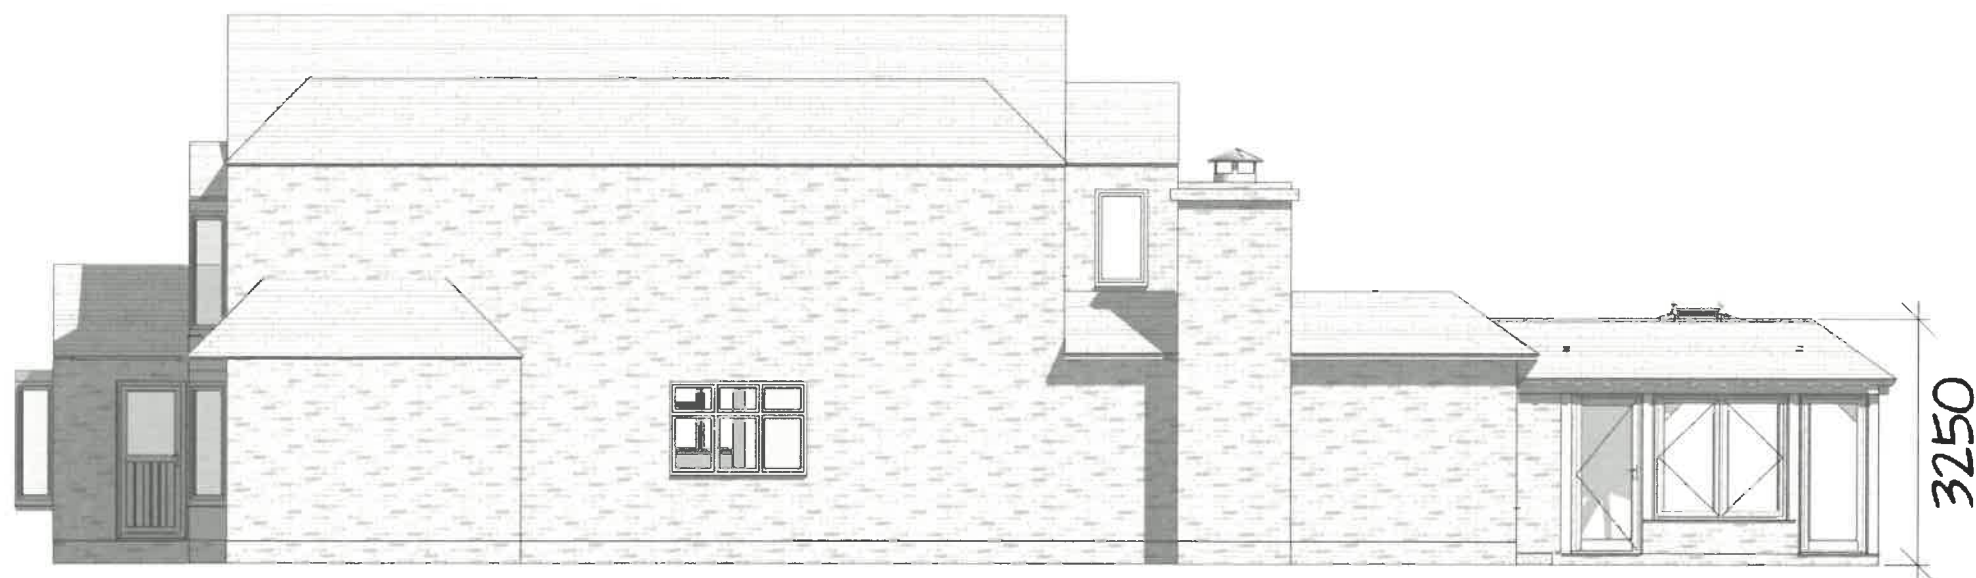

PROPOSED SIDE (SOUTH) ELEVATION



PROPOSED REAR (EAST) ELEVATION



PROPOSED SIDE (NORTH) ELEVATION

ARG. No. 91670 06



The Millworks Heath Mill Road, Wombourne,
Wolverhampton, England, WV5 5AF
Tel: 01384 296611
www.primeoak.co.uk
Email: info@primeoak.co.uk

Proposed Elevations

91670 - 09/04/25
TT/GT/01(1)P